


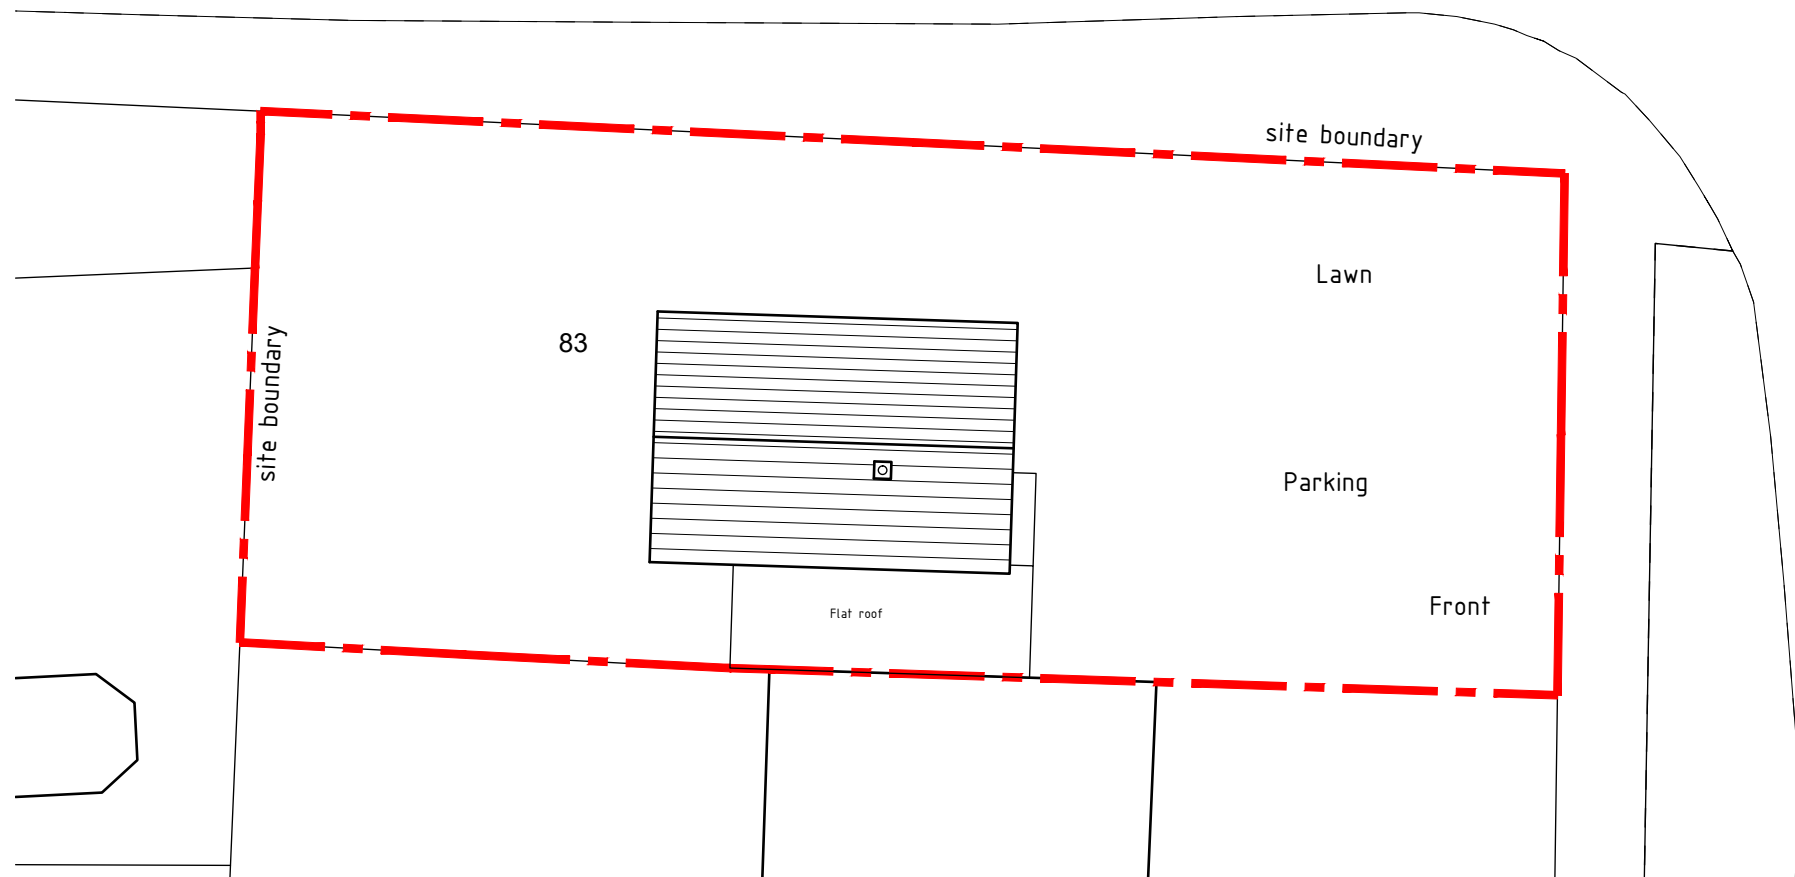


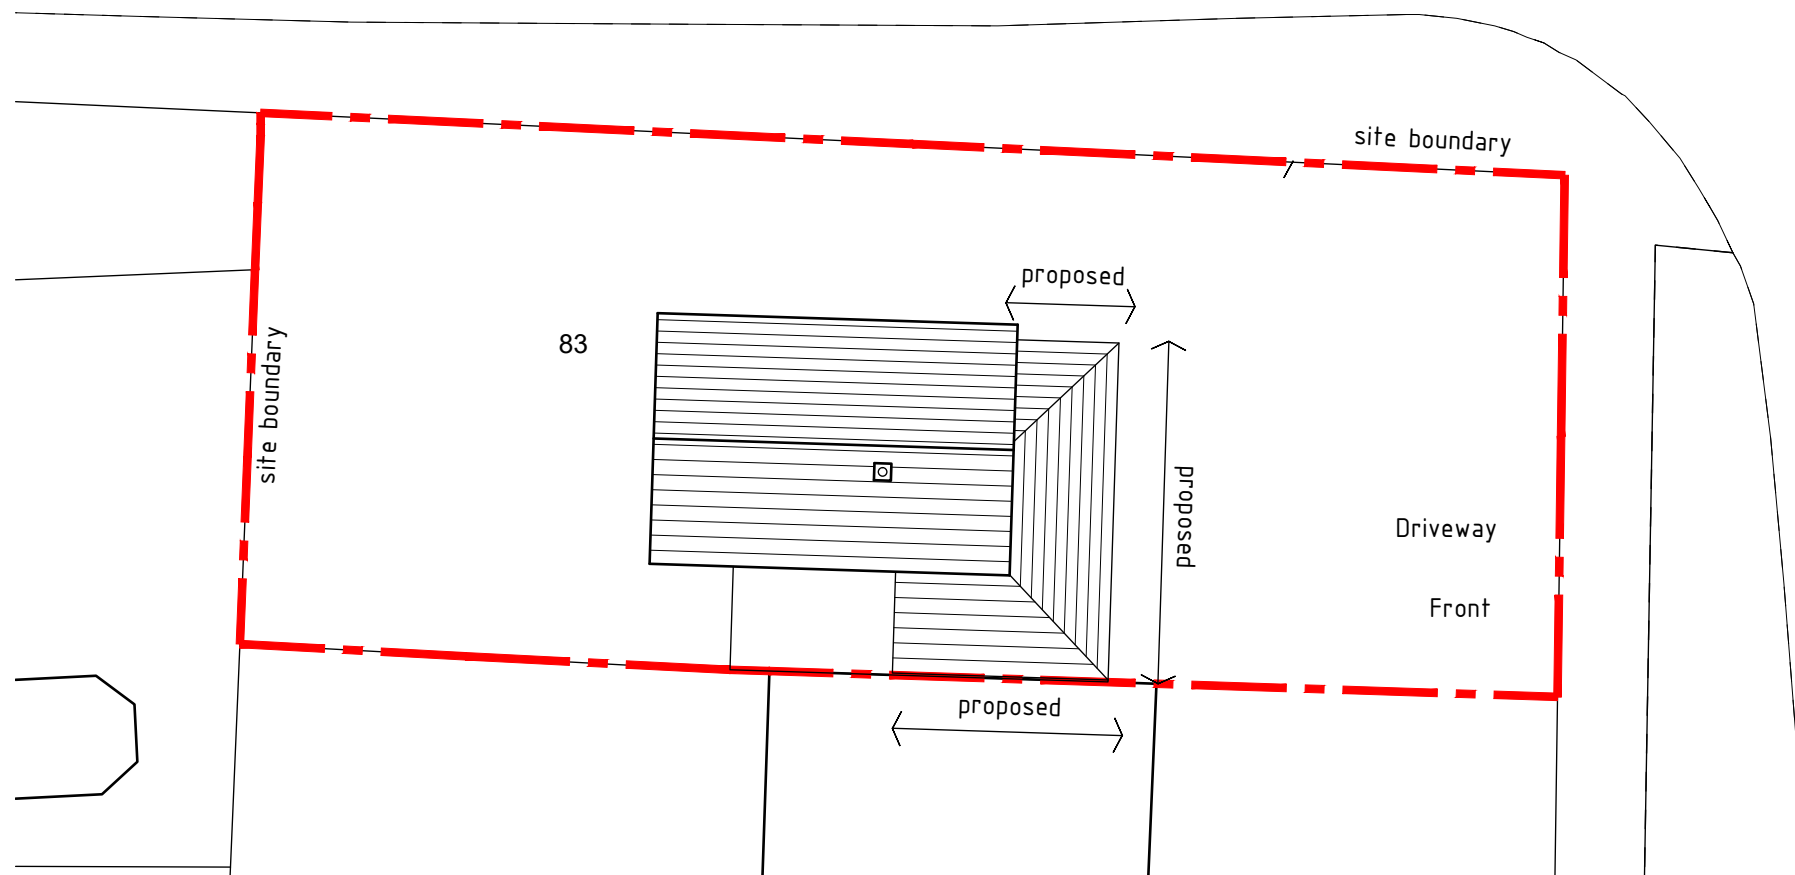

As Existing Site plan 1:200

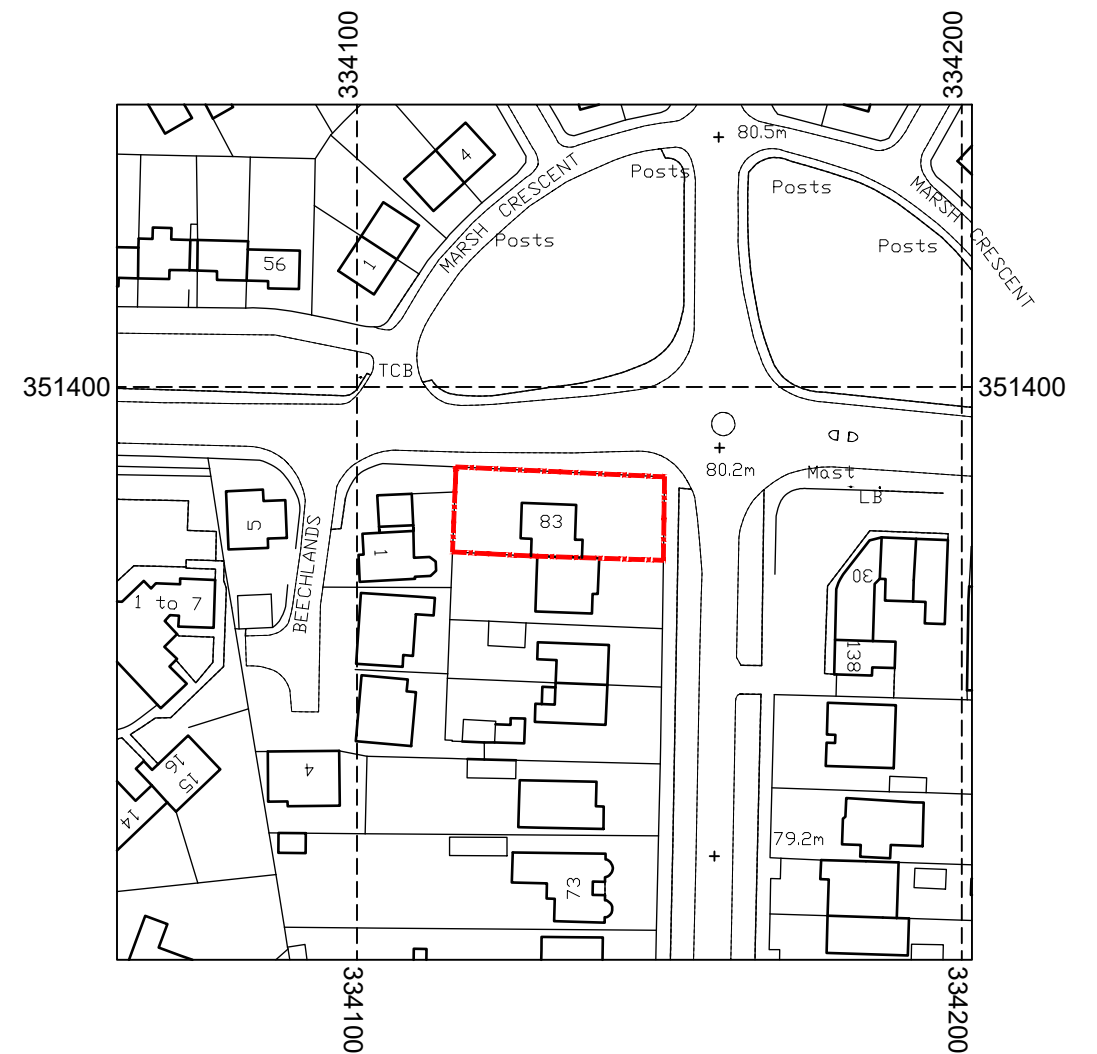


Proposed Site plan 1:200

 

Site location plan 1:1250



©Crown Copyright and database rights
2019 OS 100047474

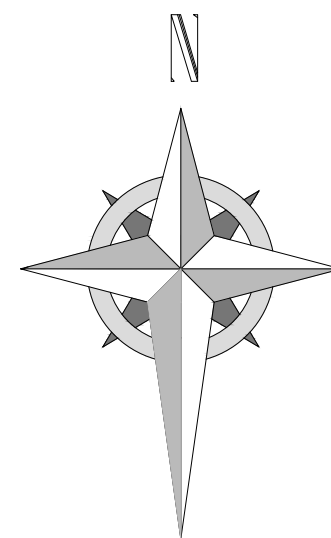

Project; 83 Park Avenue, Wrexham, LL12 7AW	
Title; Site Location & Site plans	Scale (A3); 1:200 & 1:1250
Dwg No; CA/PD/05	Date; 08.01.2021
Revision; Rev-A Garage removed from scheme 26.03.21	