



1 | Proposed Rear Elevation

SCALE 1 : 100

D	Window heights added	08.11.2	DP
C	Windows amended	11.04.2	DP
B	Revisions following Planning comments	10.04.2	DP
A	Title block amended	17.09.1	DP
		9	

REV	DESCRIPTION	DATE	BY
-----	-------------	------	----

THIS DRAWING IS THE COPYRIGHT OF DAVID PARRY. CHECK ALL DIMENSIONS ON SITE. ANY DISCREPANCIES TO BE NOTIFIED TO THE ARCHITECT. ELEMENTS OF STRUCTURE SHOWN ARE INDICATIVE AND FOR GUIDANCE. FINAL DESIGN TO BE AS STRUCTURAL ENGINEERS DETAILS AND SPECIFICATION.

PROJECT
Chantry Meade Extension
for Ms Tracey Mew

DRAWING TITLE
Proposed Elevations 2


SCALE	DATE	DRAWN	CHECKED
1 : 100 @A3	12/09/19	DP	DP

DRAWING STATUS
PLANNING

JOB No	DRAWING No	REVISION
P114	009	D

13 HOPE STREET, CHESTER, CHESHIRE, CH4 8BU
Tel: 07951 590 458 | david@davidparryarchitect.co.uk
PRINTED: 08/11/2020 15:34:26

A3

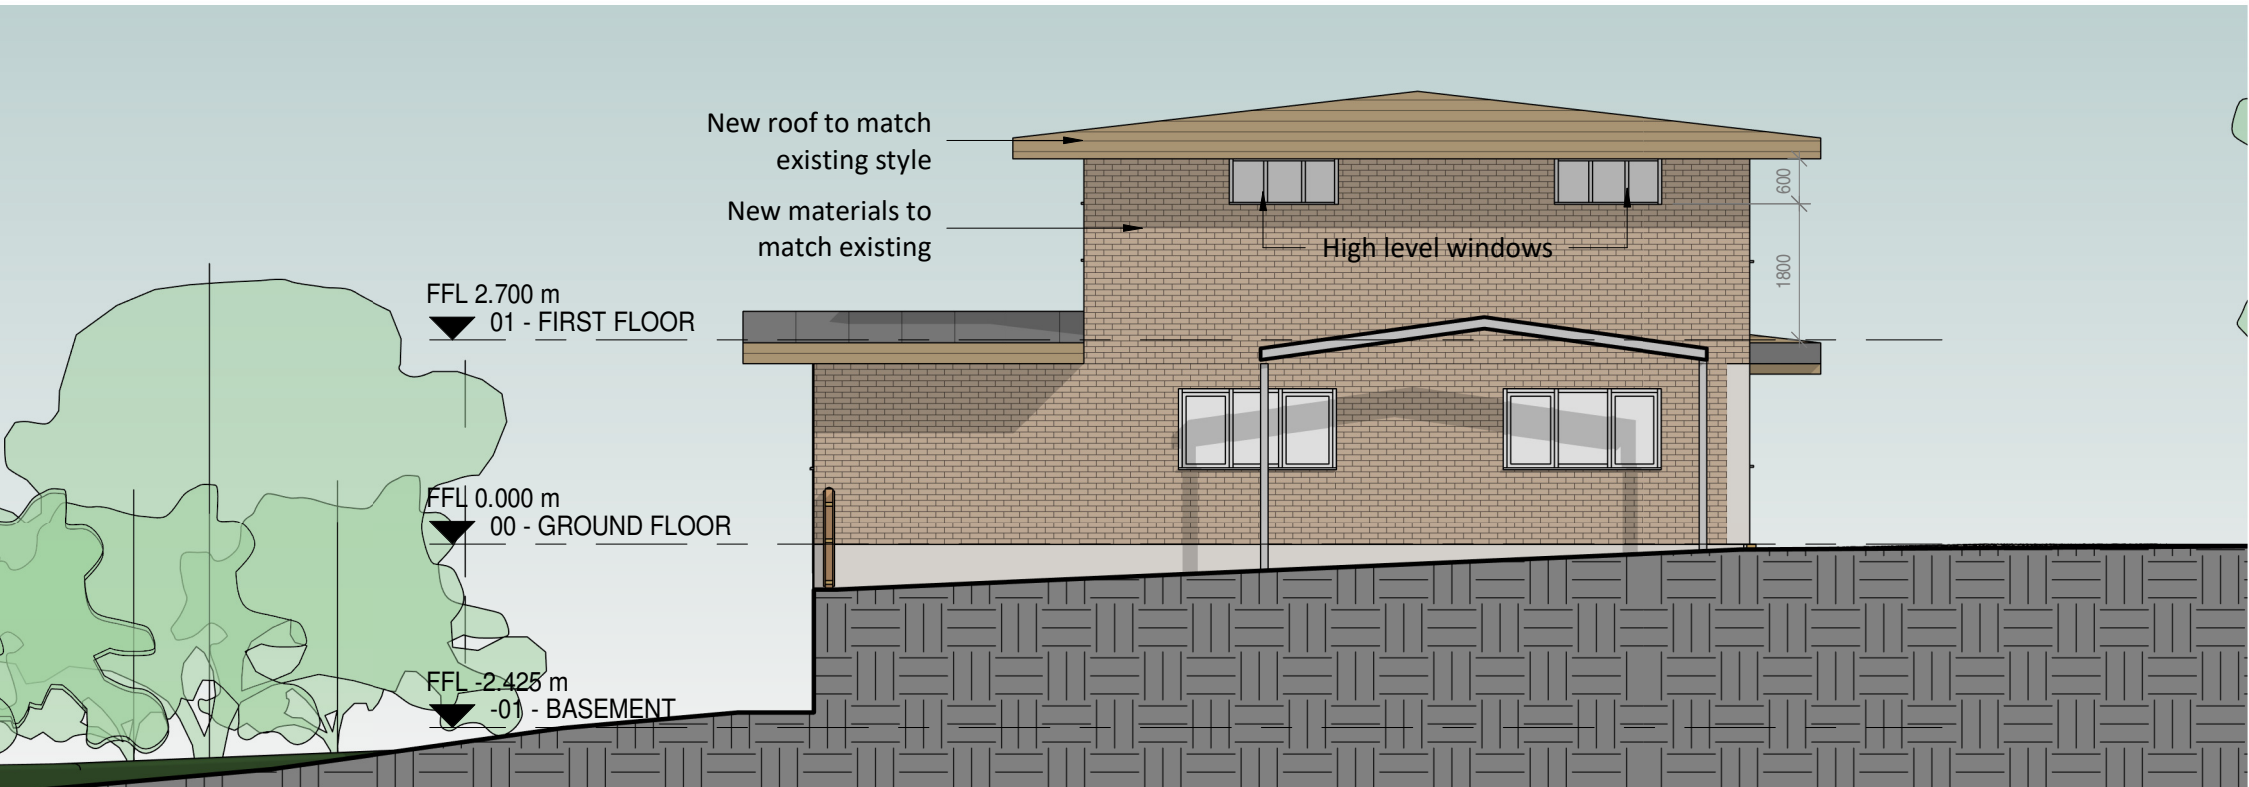

2 | Proposed Side Elevation

SCALE 1 : 100



VISUAL SCALE 1:100 @ A3