





Site Plan 1:500

KEY	
Point	Level
A	10.000
B	10.039
C	10.251
D	11.316
E	9.537
F	10.815
G	11.299
H	11.937
I	11.555
J	11.676
K	11.264
L	10.405

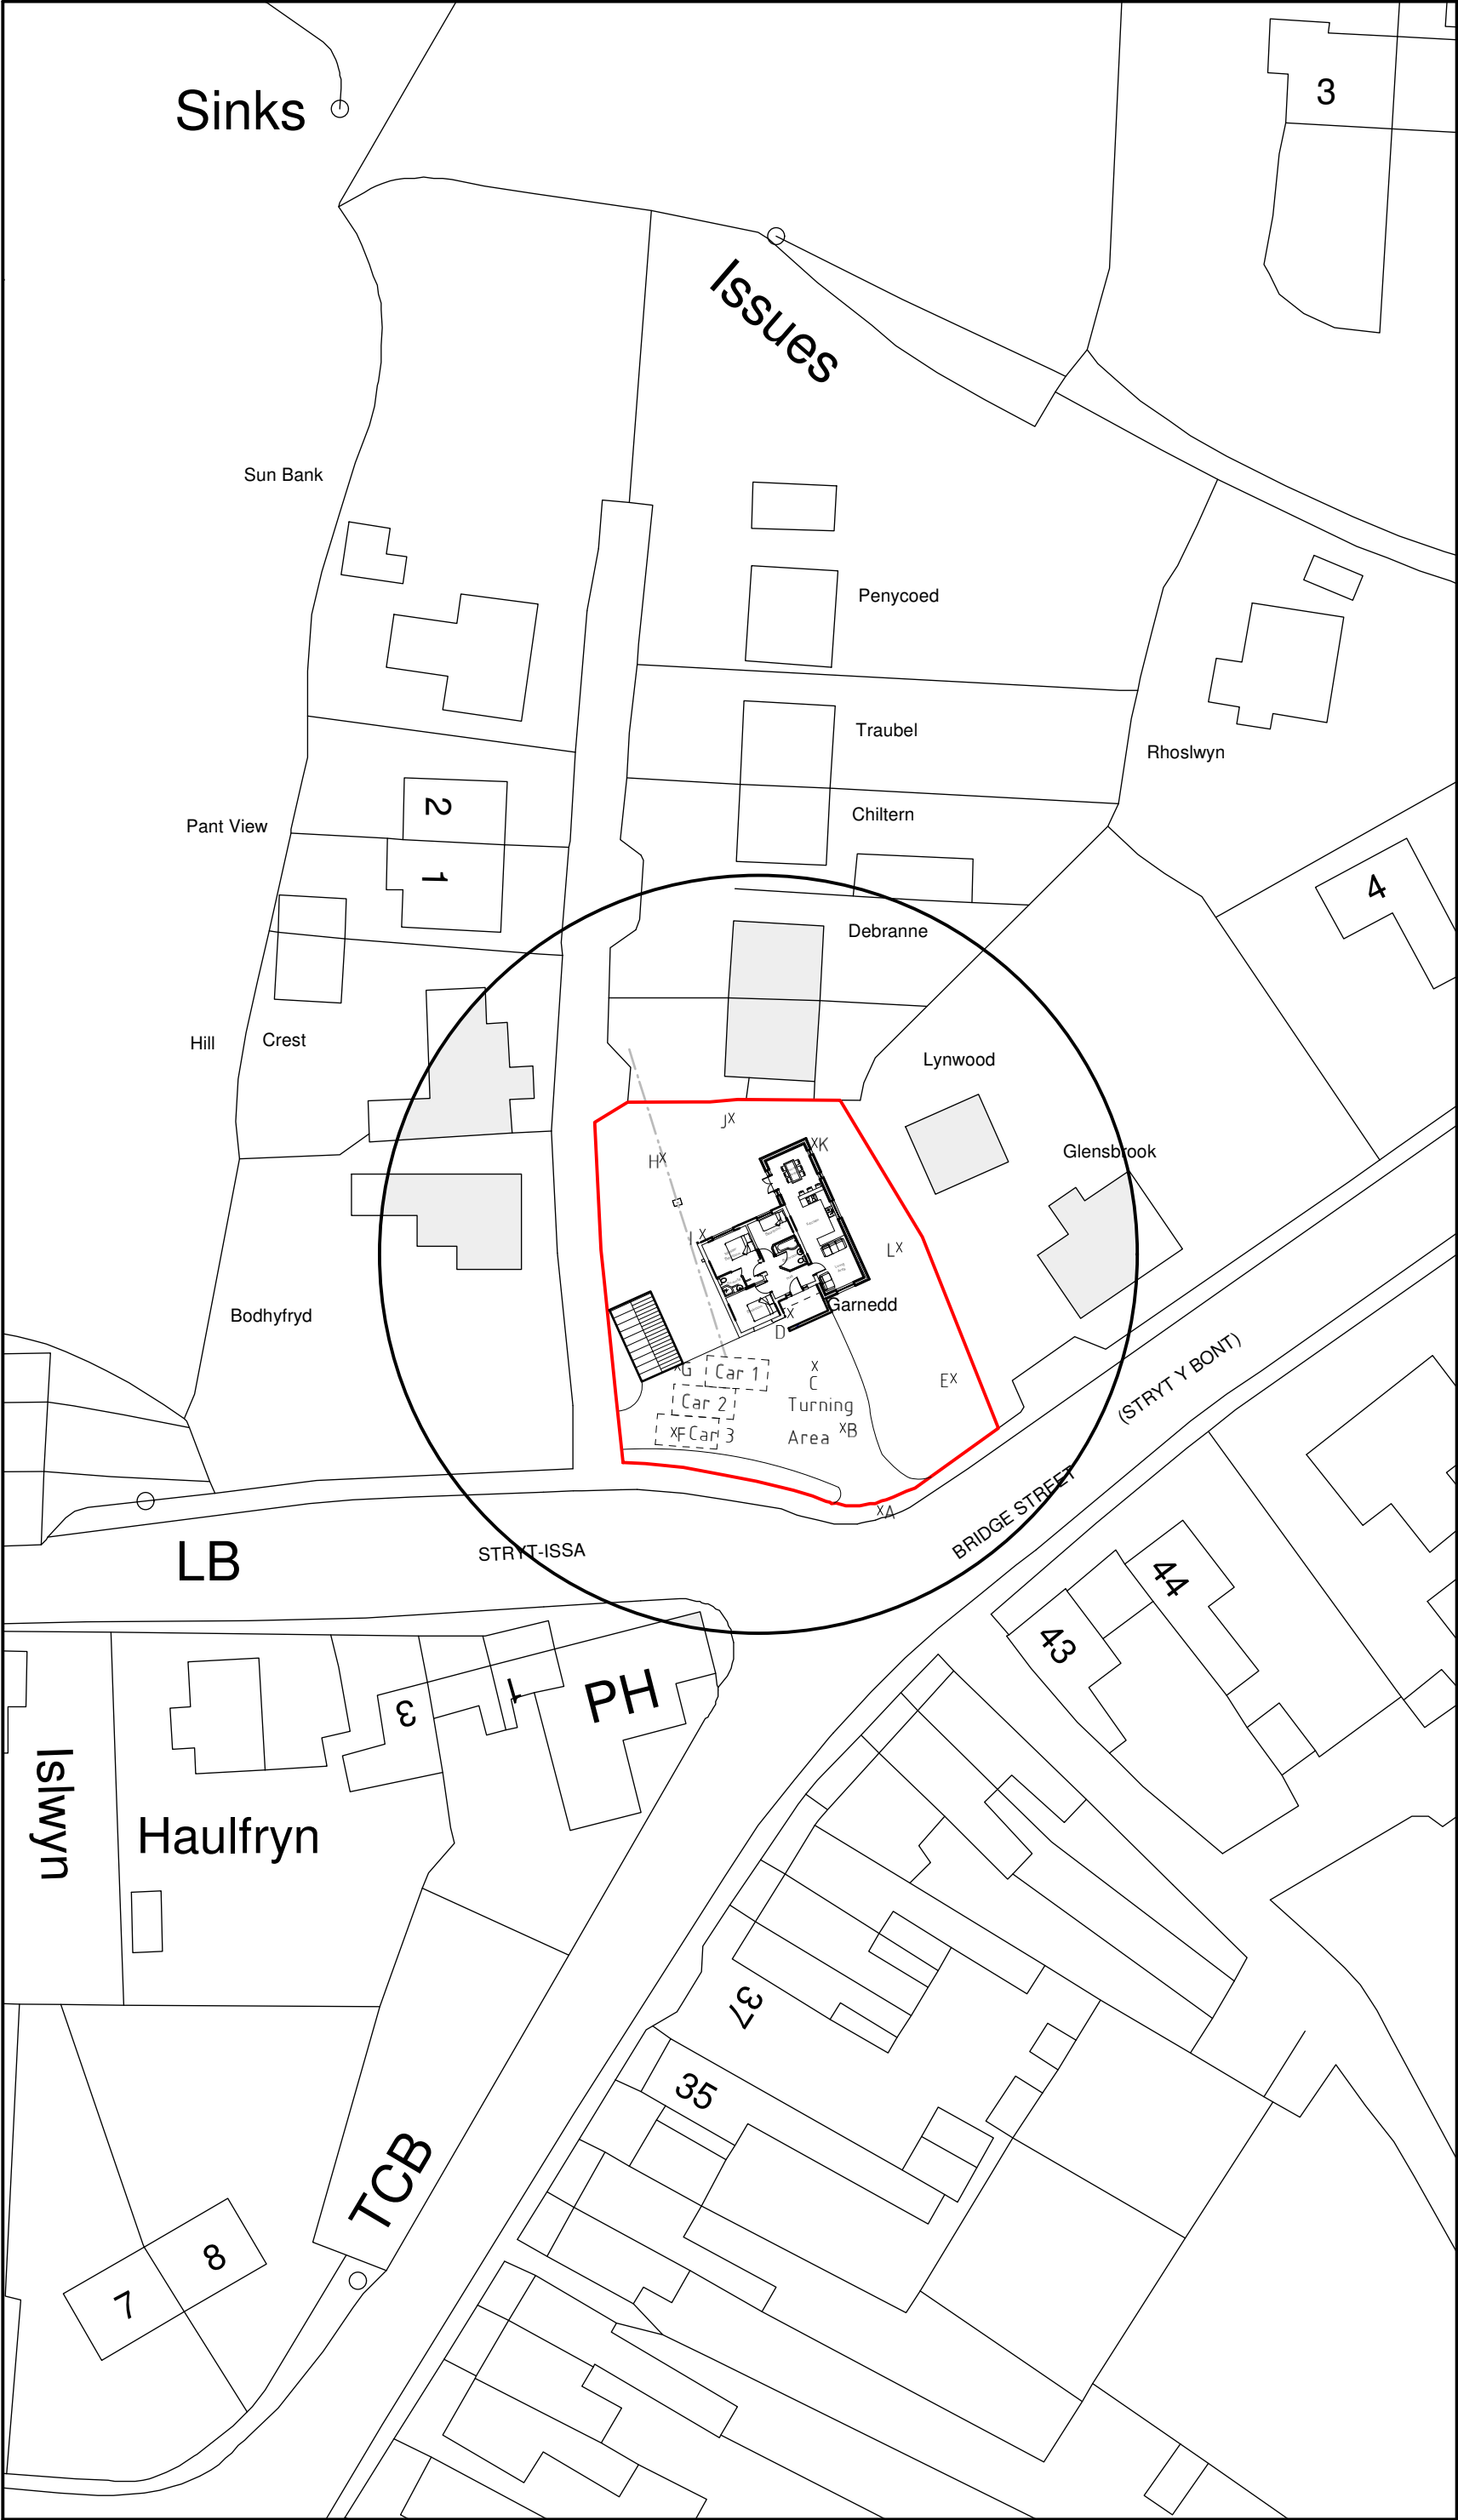

Location Plan 1:1250

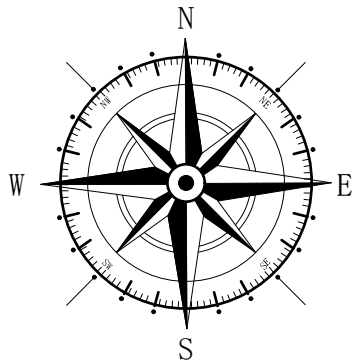

Key	
	Surrounding Buildings
	Application Site

A	03/21	Planning Amends	D J E
Rev	Date	Detail	Initial

Project:
Proposed Alterations to,
Garnedd,
Stryt Issa, Pen-y-cae,
LL14 2PN.

Title: Planning: Site & Location Plan	Scale: (A2) 1:500 1:1250
---	--------------------------------

Drawn By: S Hatherall	Date: Jan 2021
--------------------------	----------------------

Drawing No: W171/007	Sheet: 1 of 1
-------------------------	------------------

Office 3K4,
Redwither Business Tower,
Wrexham. LL13 9XT
Tel: 01978 356500
www.blueprintarchitectural.com
© copyright all rights reserved