



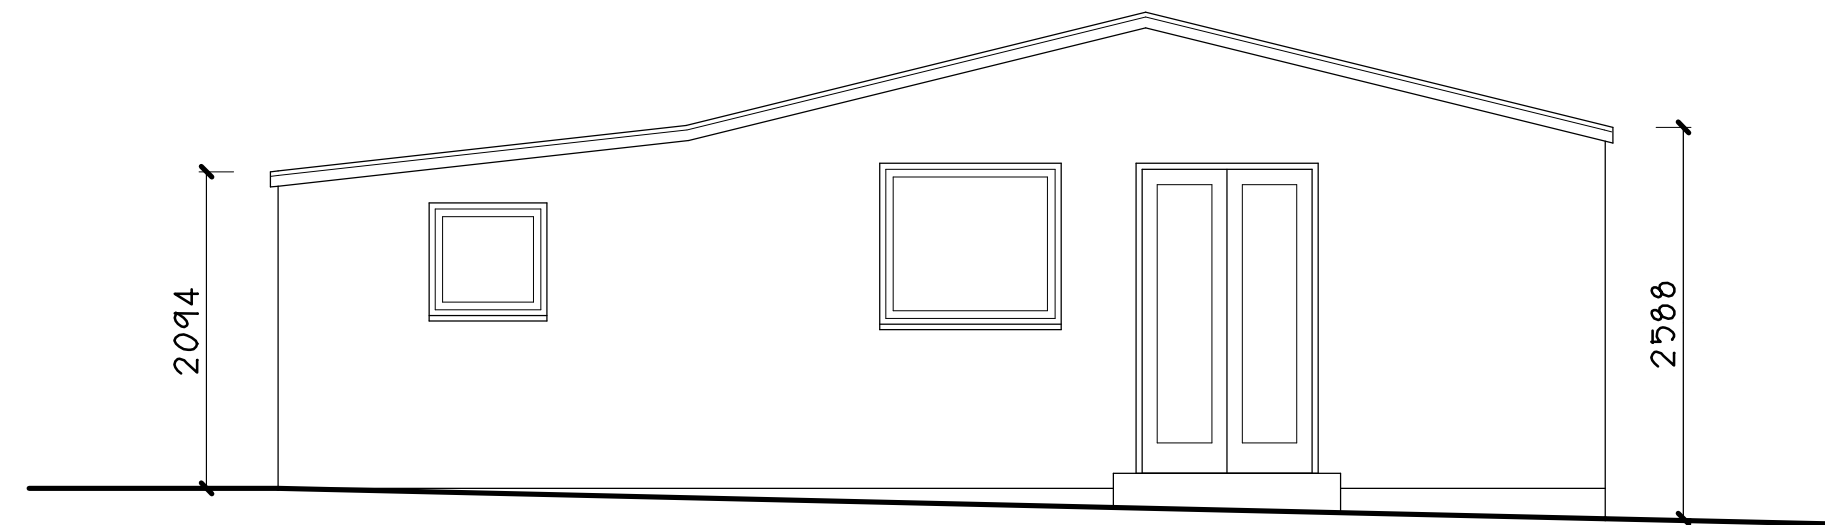

EXISTING & PROPOSED FRONT ELEVATION.

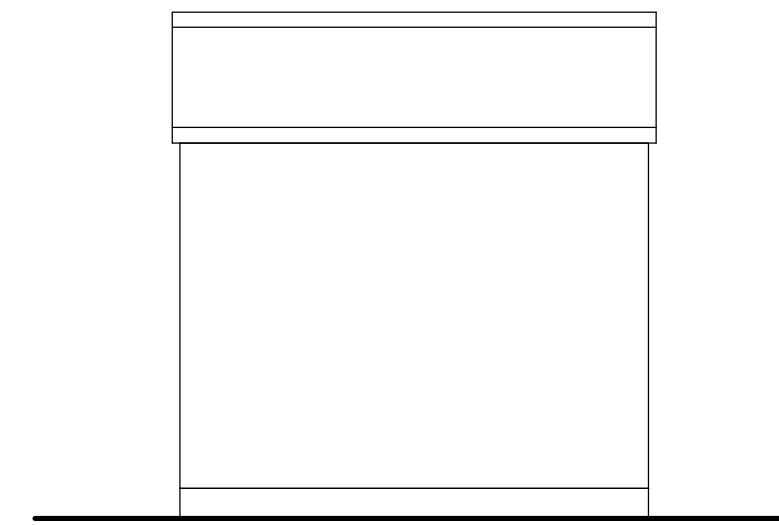


EXISTING & PROPOSED
SIDE ELEVATION.




EXISTING & PROPOSED
SIDE ELEVATION.

External surfaces are finished
in a stippled render decorated
white to match dwelling.

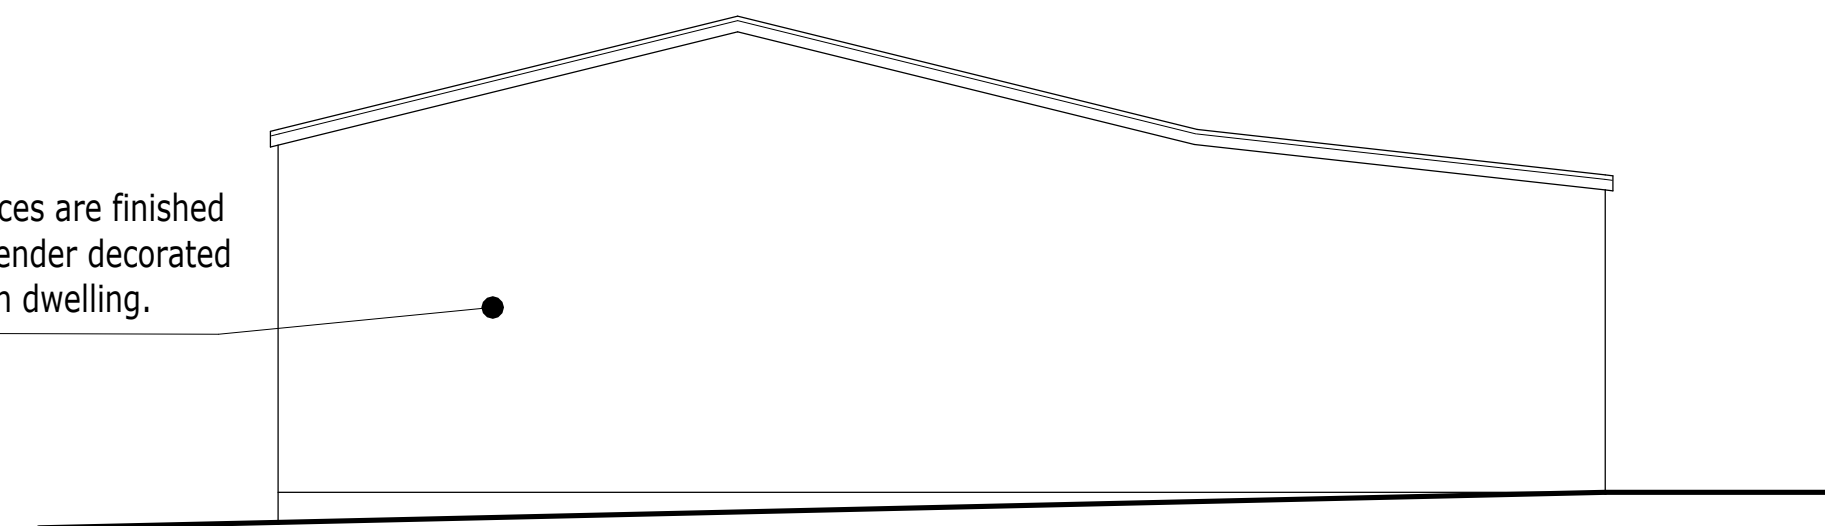

EXISTING & PROPOSED REAR ELEVATION.

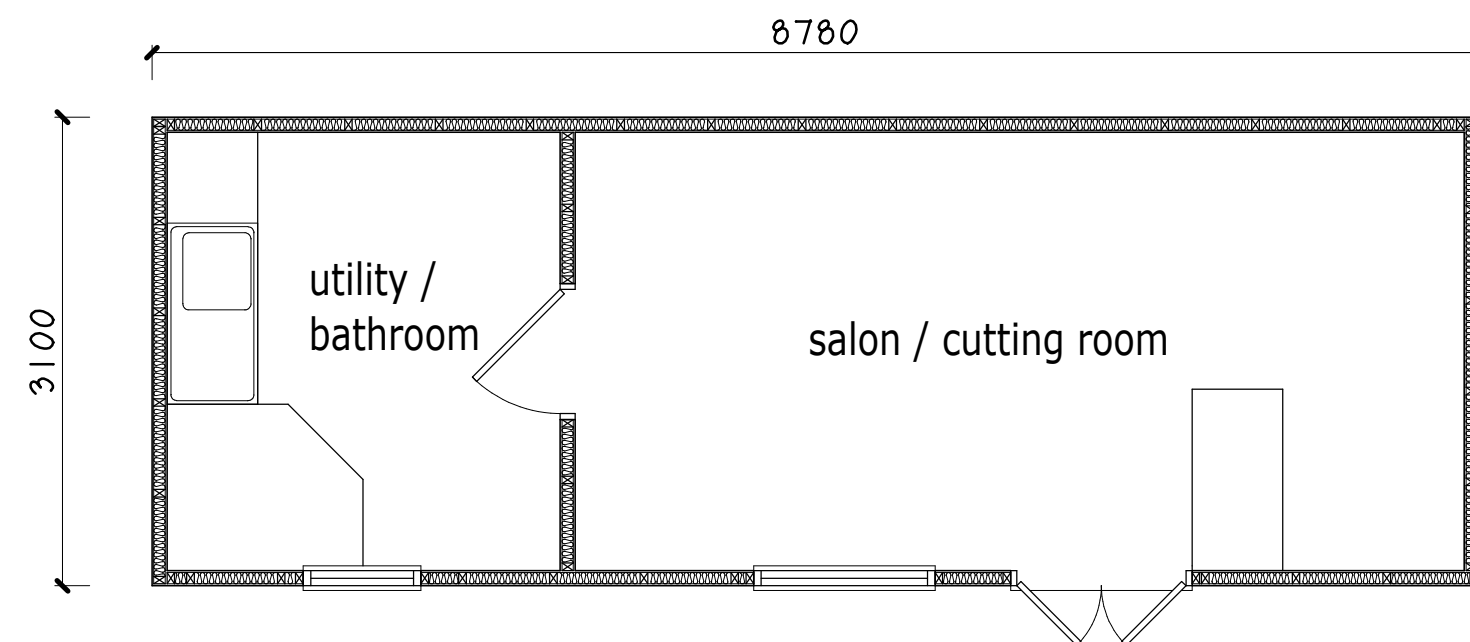

EXISTING & PROPOSED FLOOR LAYOUT PLAN.

Project.	
PROPOSED DOG GROOMING SALON at IVY COTTAGE, SINGRET HILL, LLAY, WREXHAM, LL12 0NS - IN RETROSPECT.	
Client.	
HANZ K9Z.	
Title.	
PROPOSED FLOOR PLAN & ELEVATIONS.	
Drawing No.	
10102.03.dsj	
Date.	Scale.
Feb 2020.	1:50@A2.
<i>D.S. Jones & Co.</i>	
Architectural & Planning Consultants. The Studio, 26, Prospect Drive, Coedpoeth, Wrexham, LL11 3PE. Tel : 01978 750195 / 07880 874522. E : dsjonesandco@live.co.uk	