


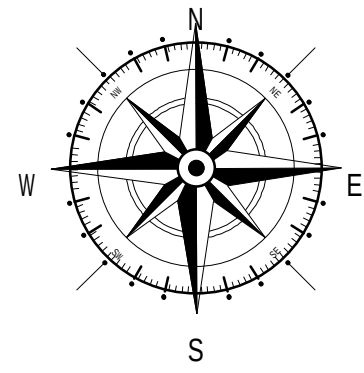


Key


Surrounding Buildings

Application Site

Land Owned

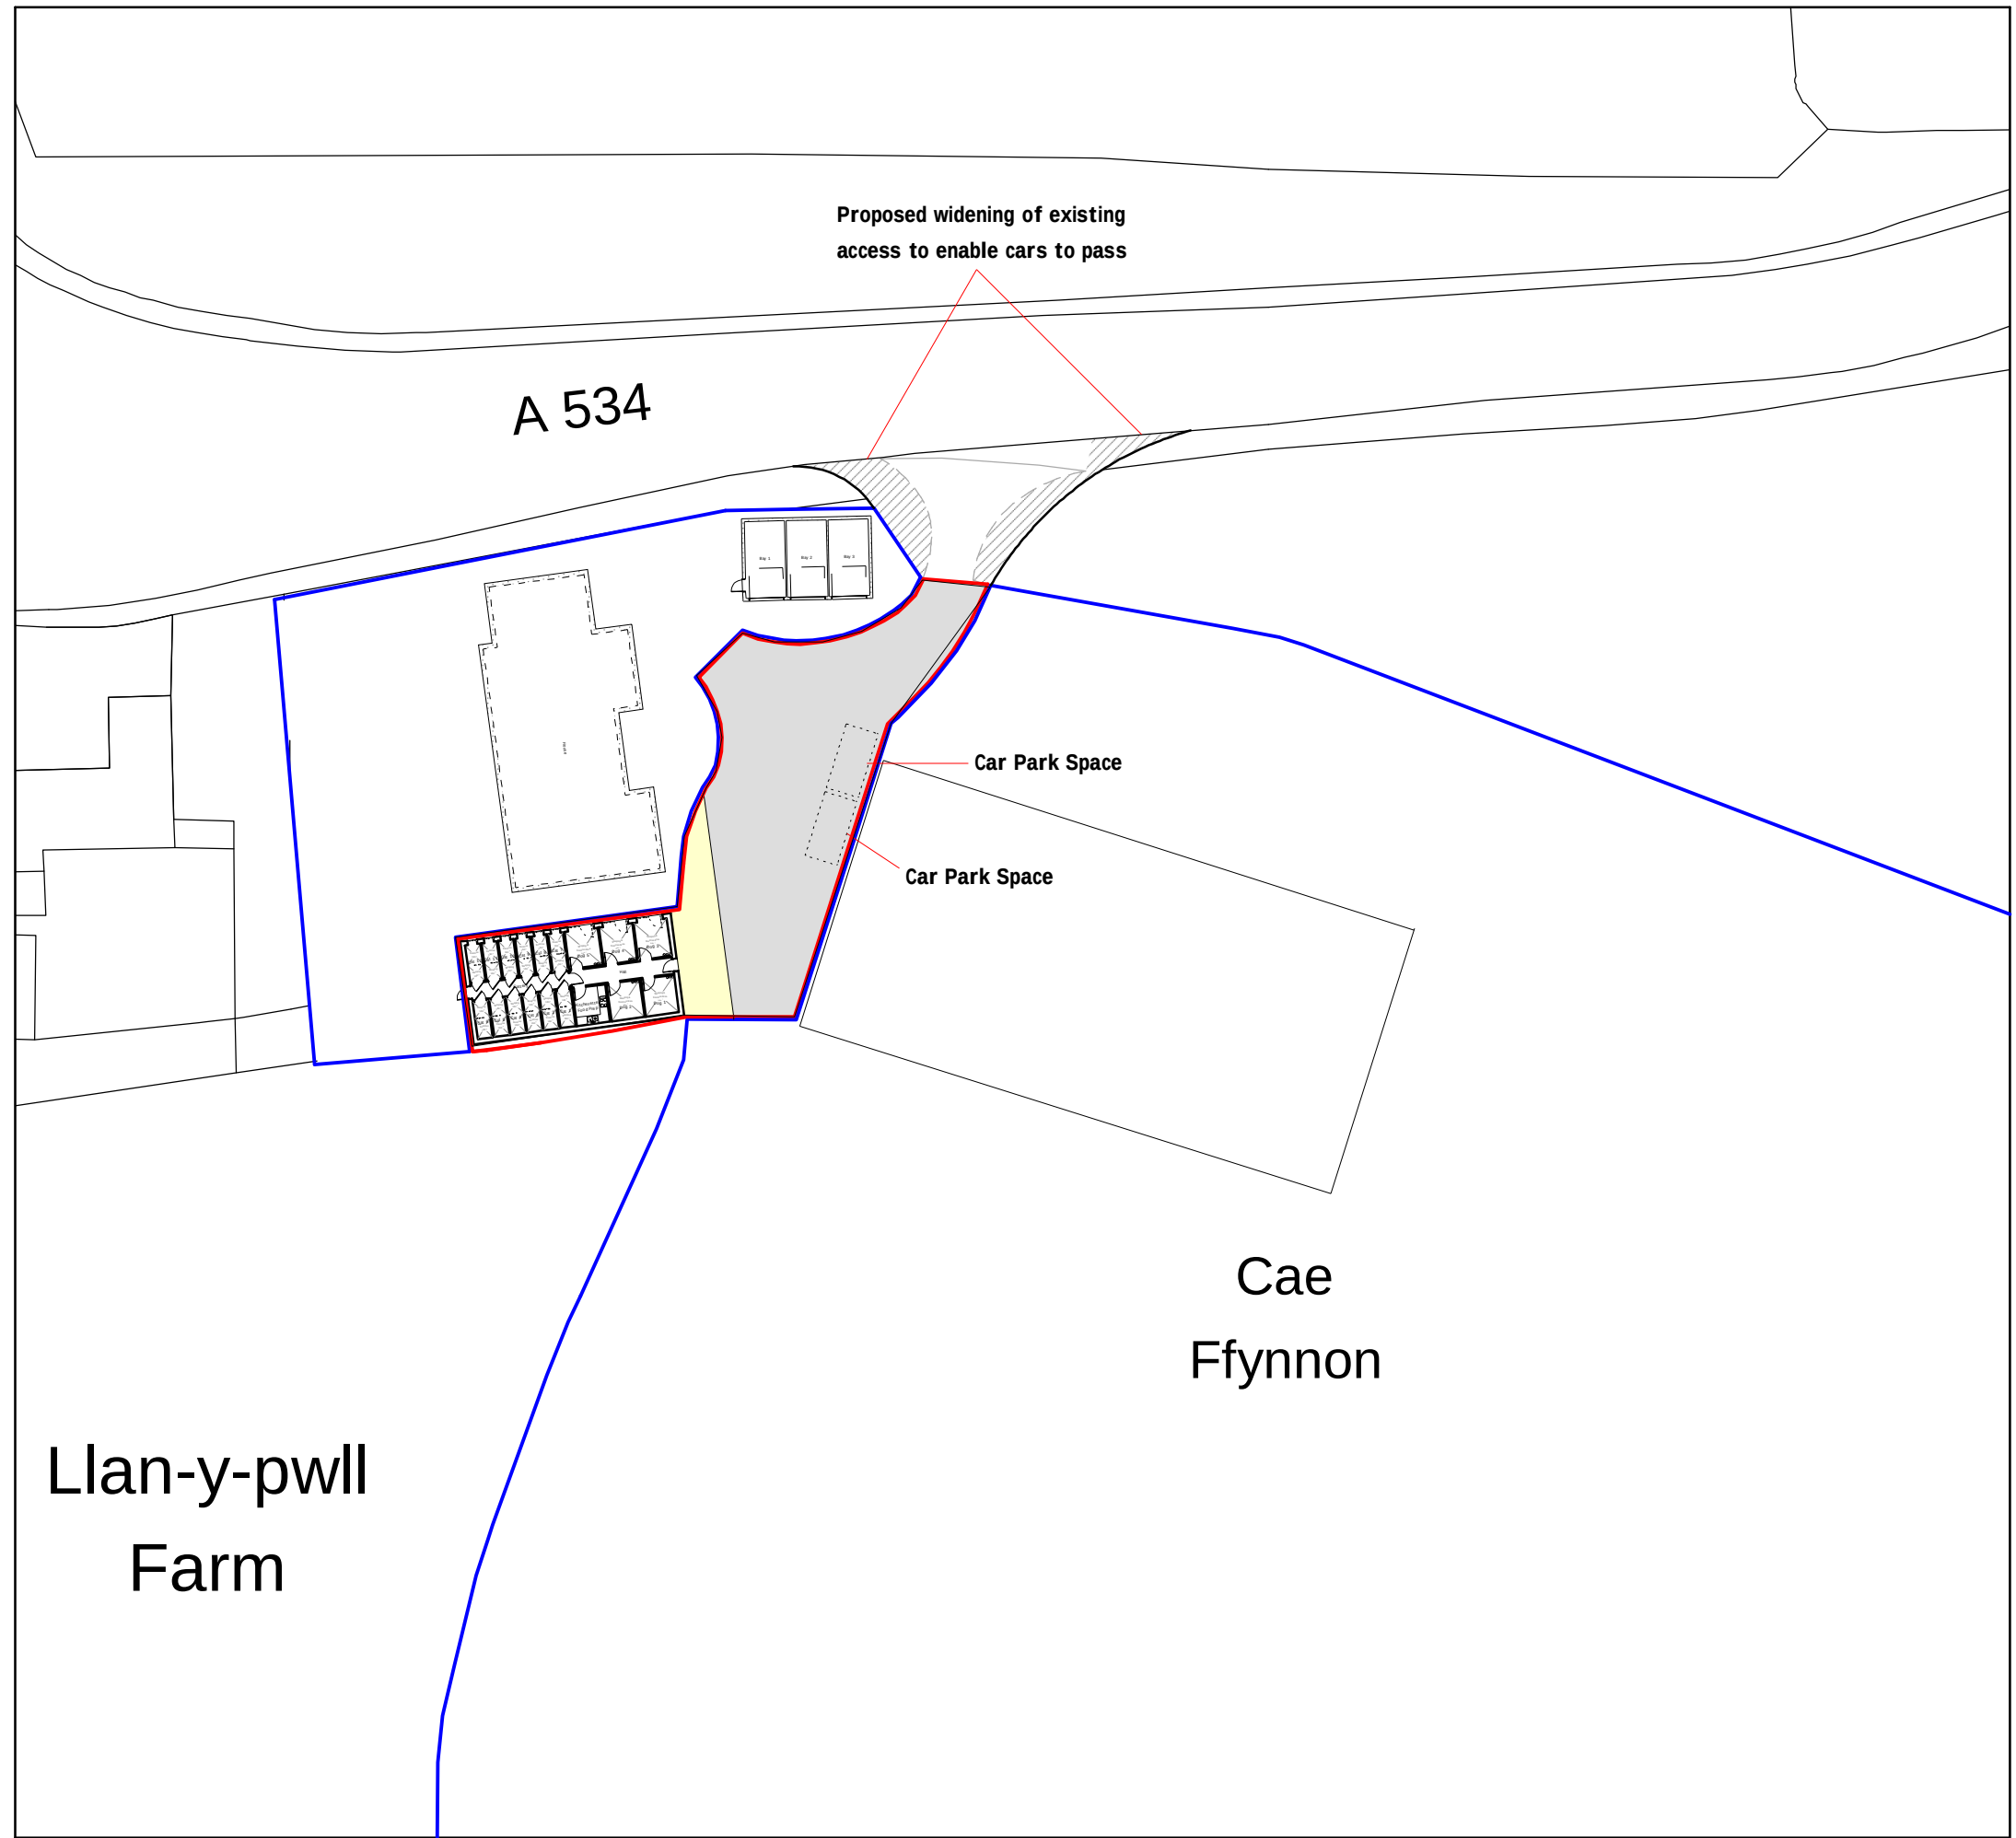

Site Plan 1:500

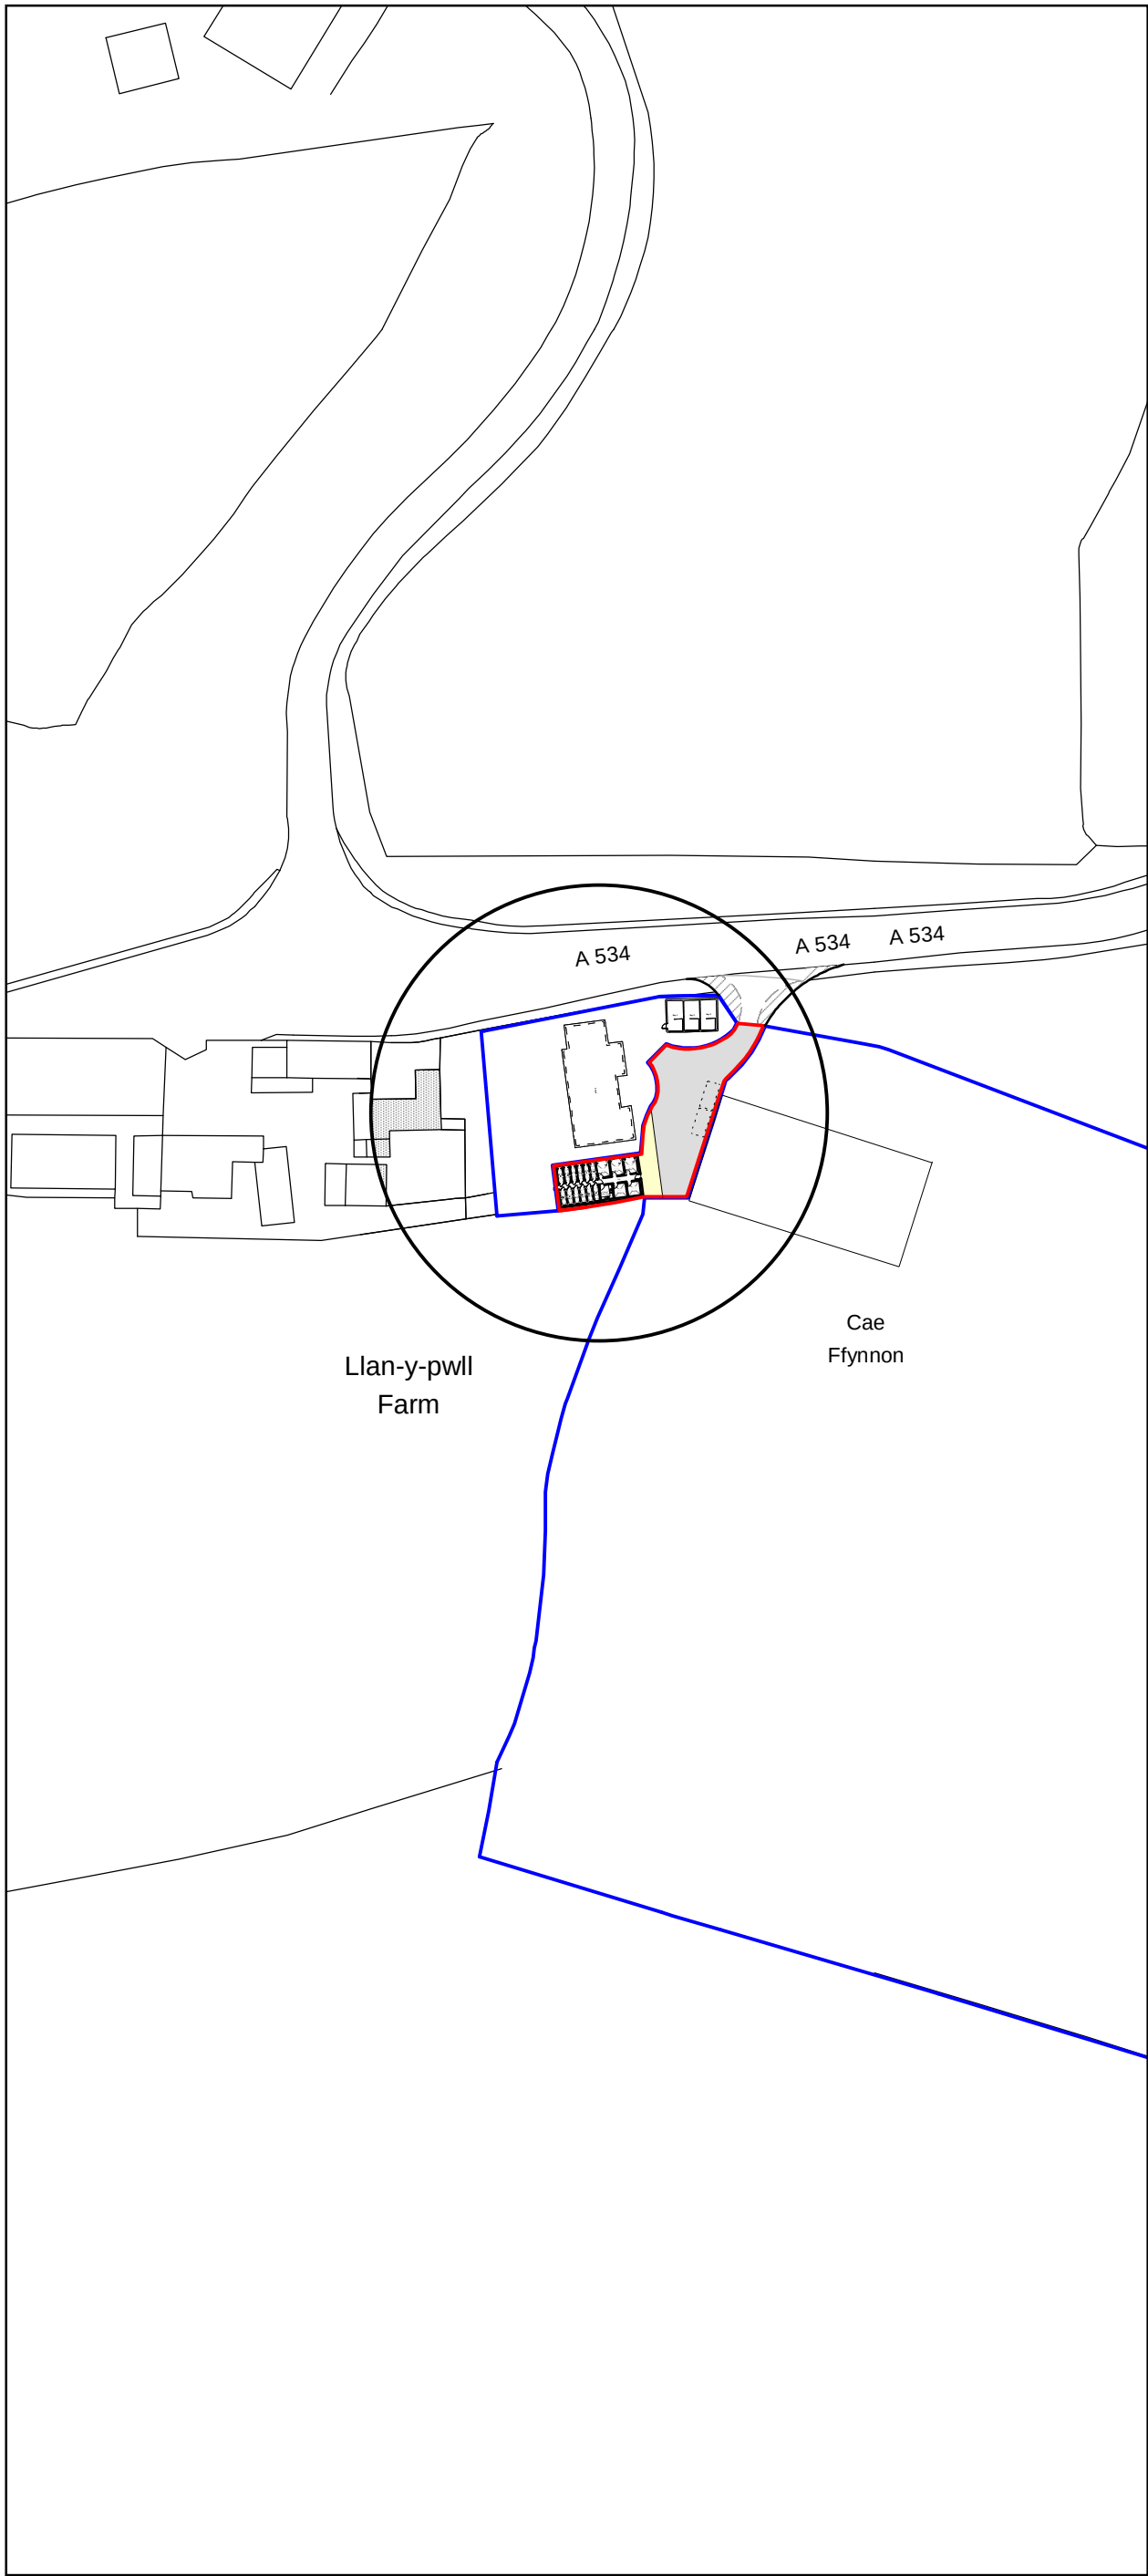

Location Plan 1:1250

Rev	Date	Detail	Initial

Project:
Proposed Cattery at
Cae Ffynnon,
Llan-y-Pwll, Holt,
Wrexham. LL13 9SD

Title:
Planning: Site &
Location Plan

Scale: (A2)
1:500 &
1:1250

Drawn By: J Felgate	Date: Dec 2020
Drawing No: G079/006	Sheet: 1 of 1

blueprint
architectural services

partner
LABC

Office 3K4,
Redwither Business Tower,
Wrexham. LL13 9XT
Tel: 01978 356500
www.blueprintarchitectural.com
© copyright all rights reserved