






Existing Front Elevation
Scale 1:100

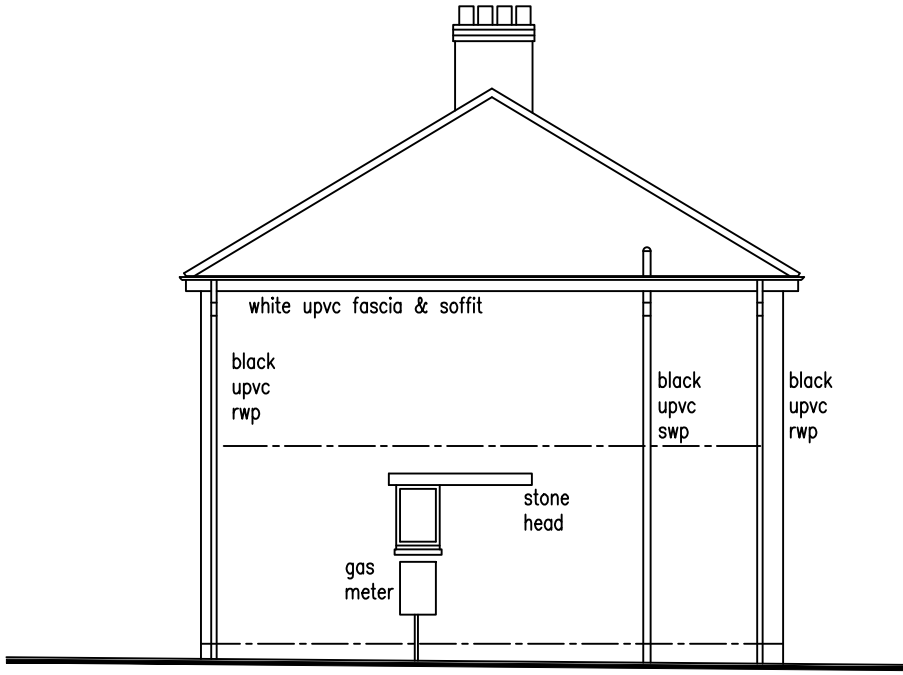


Existing Side Elevation
Scale 1:100

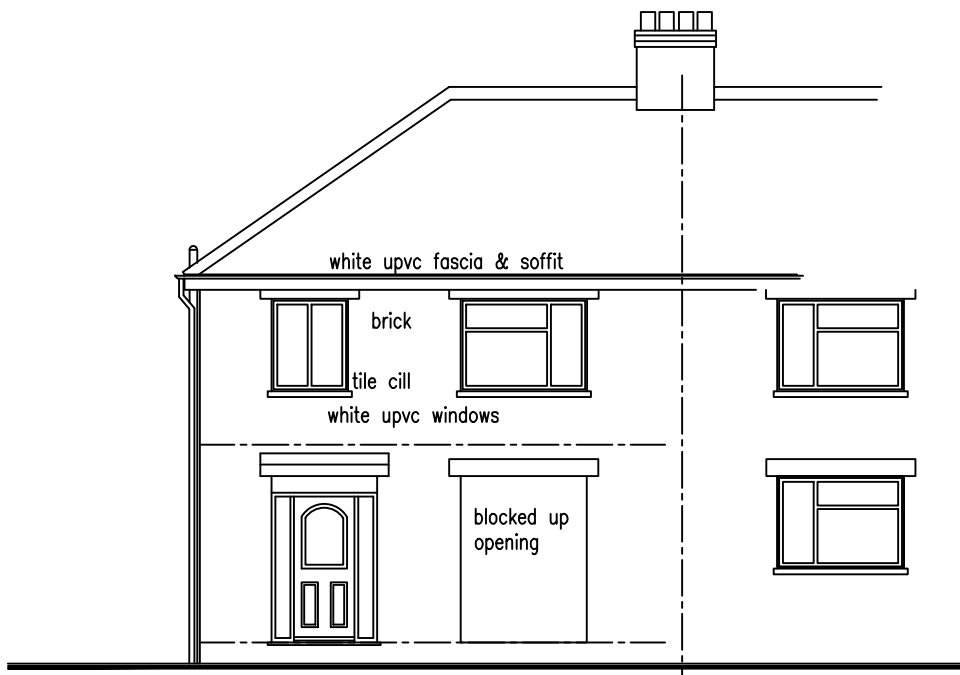


Existing Rear Elevation
Scale 1:100

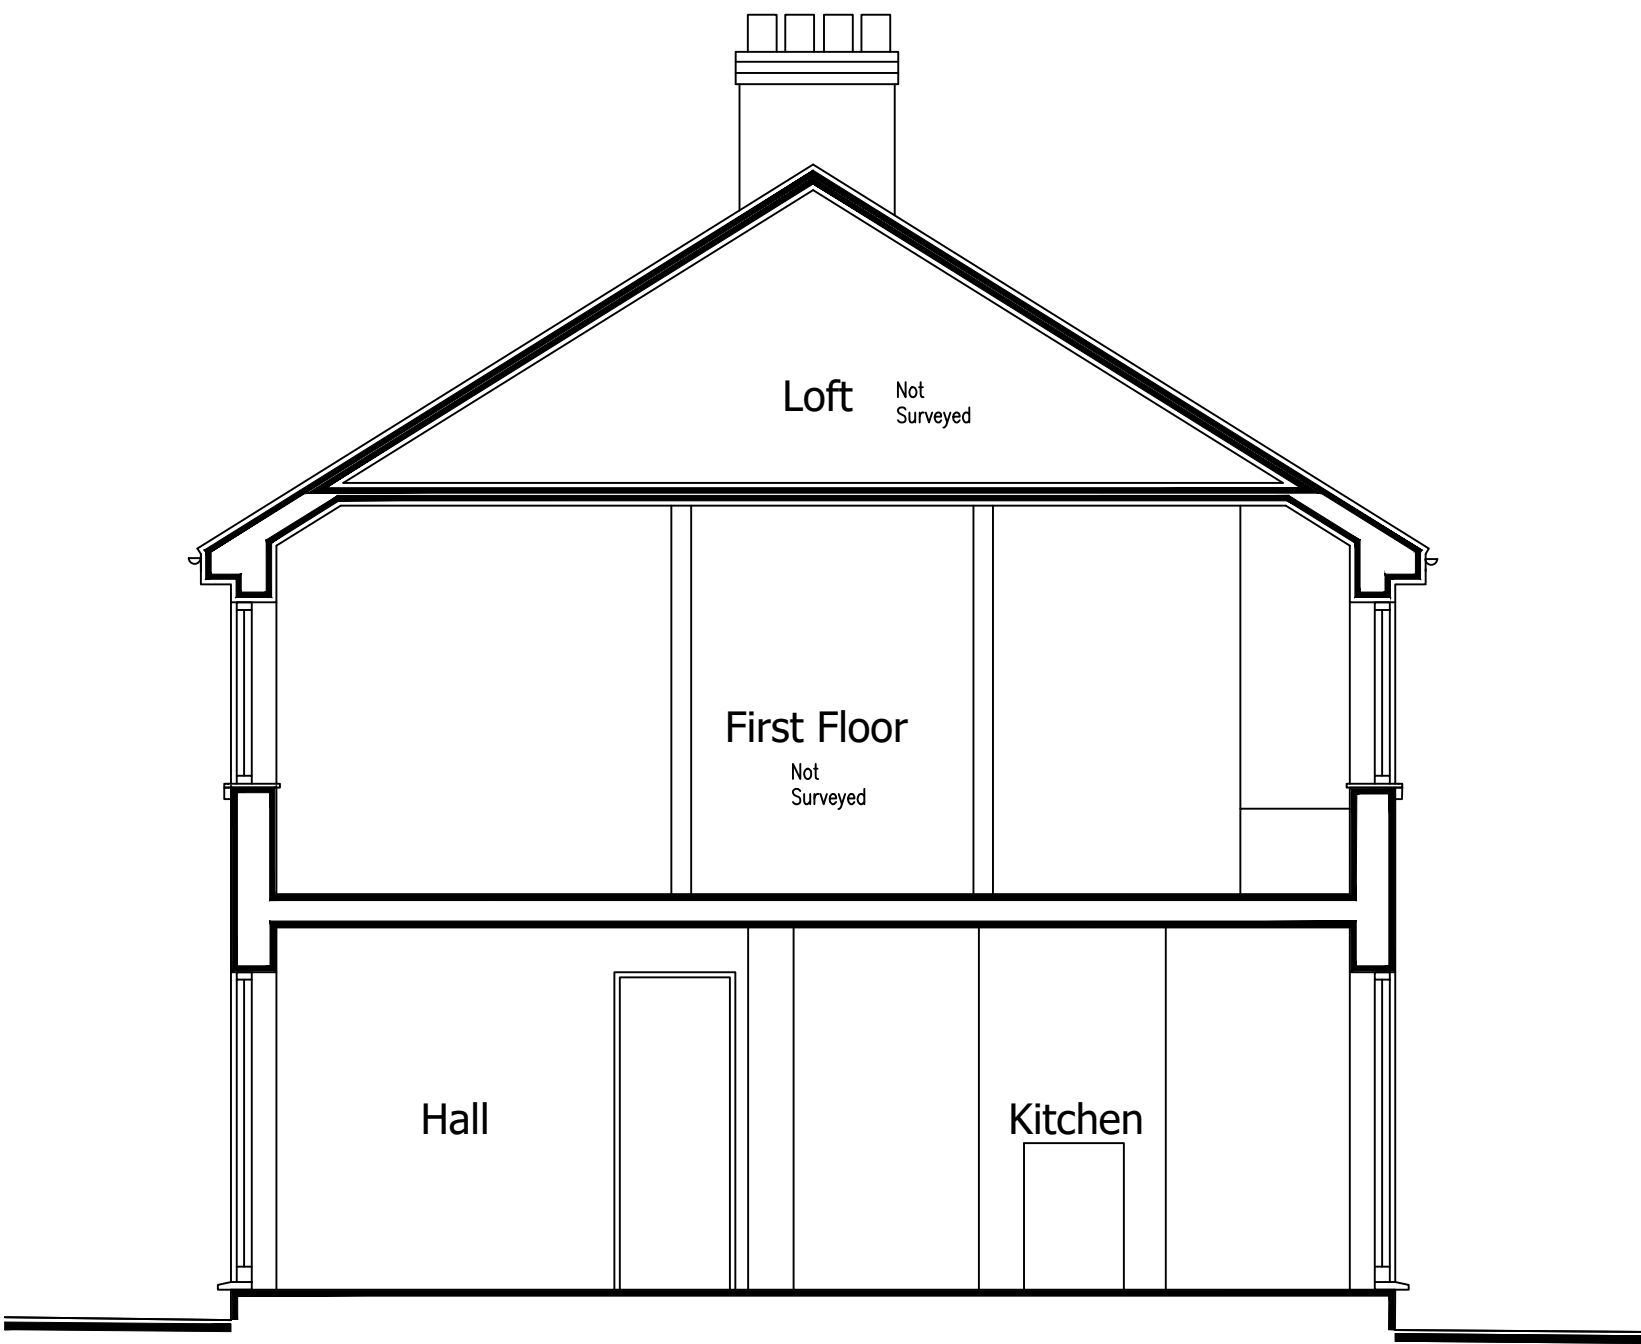

Existing Section A-A
Scale 1:50

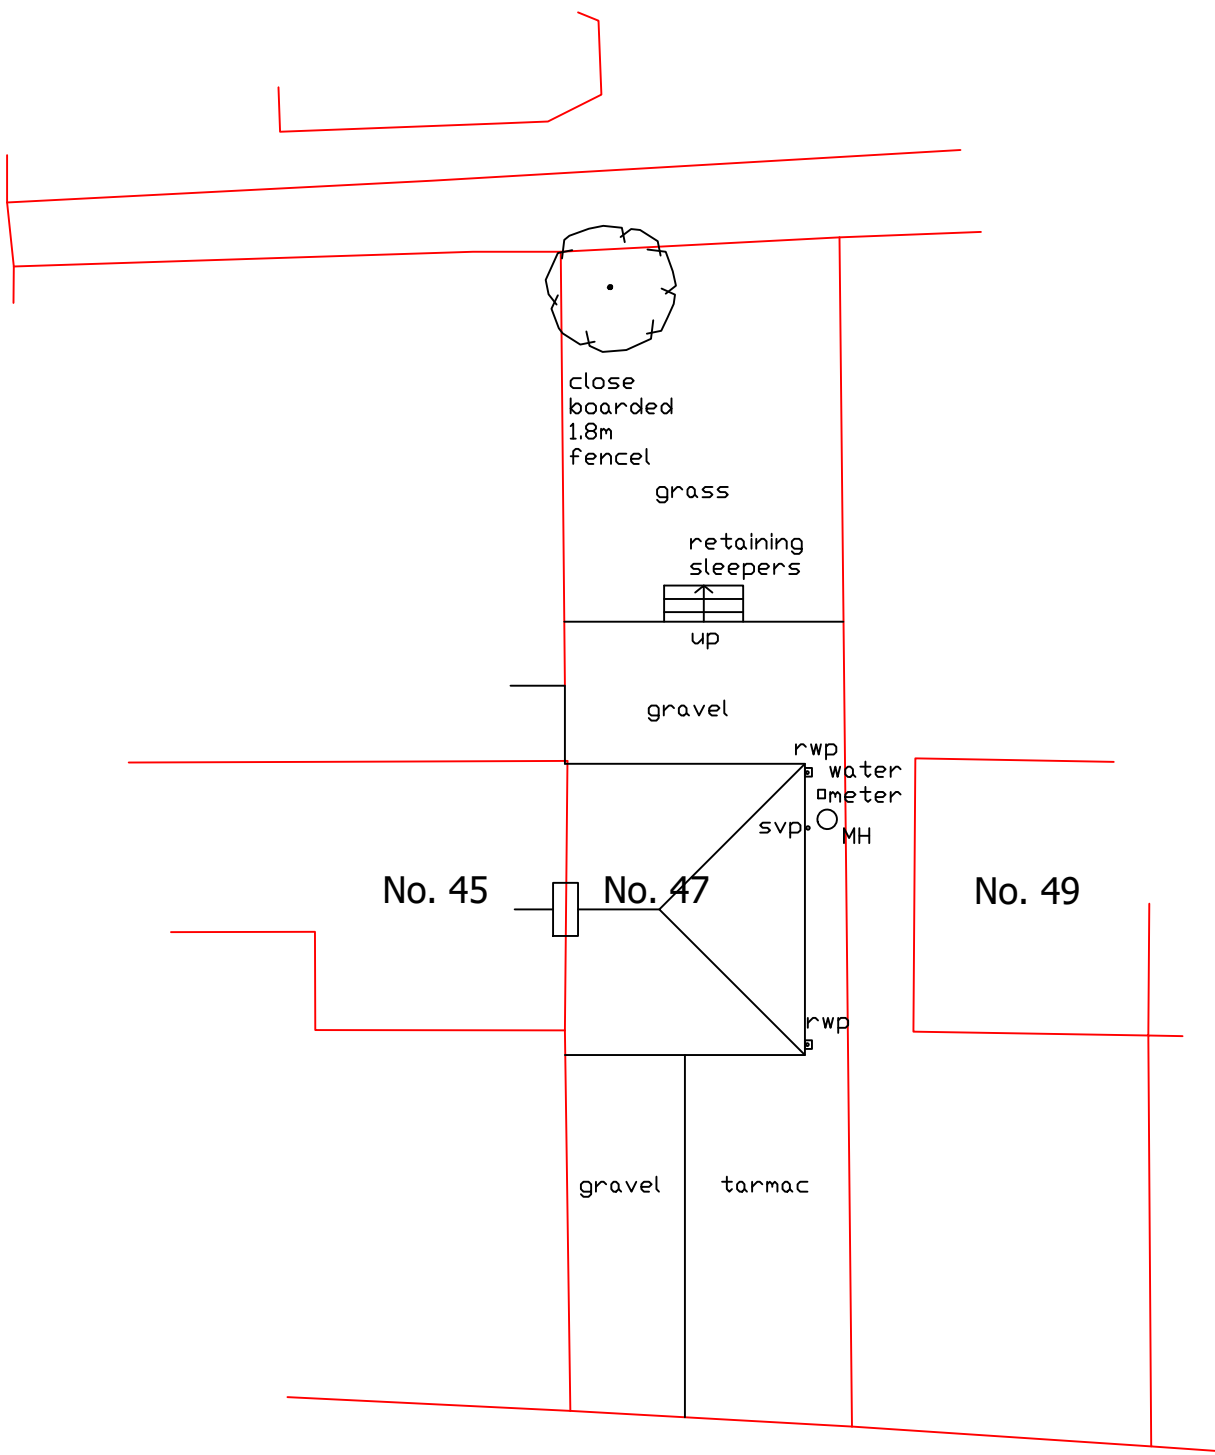


Narrow Lane

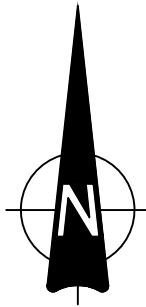

Indicative North


Existing Site Plan
Scale 1:200

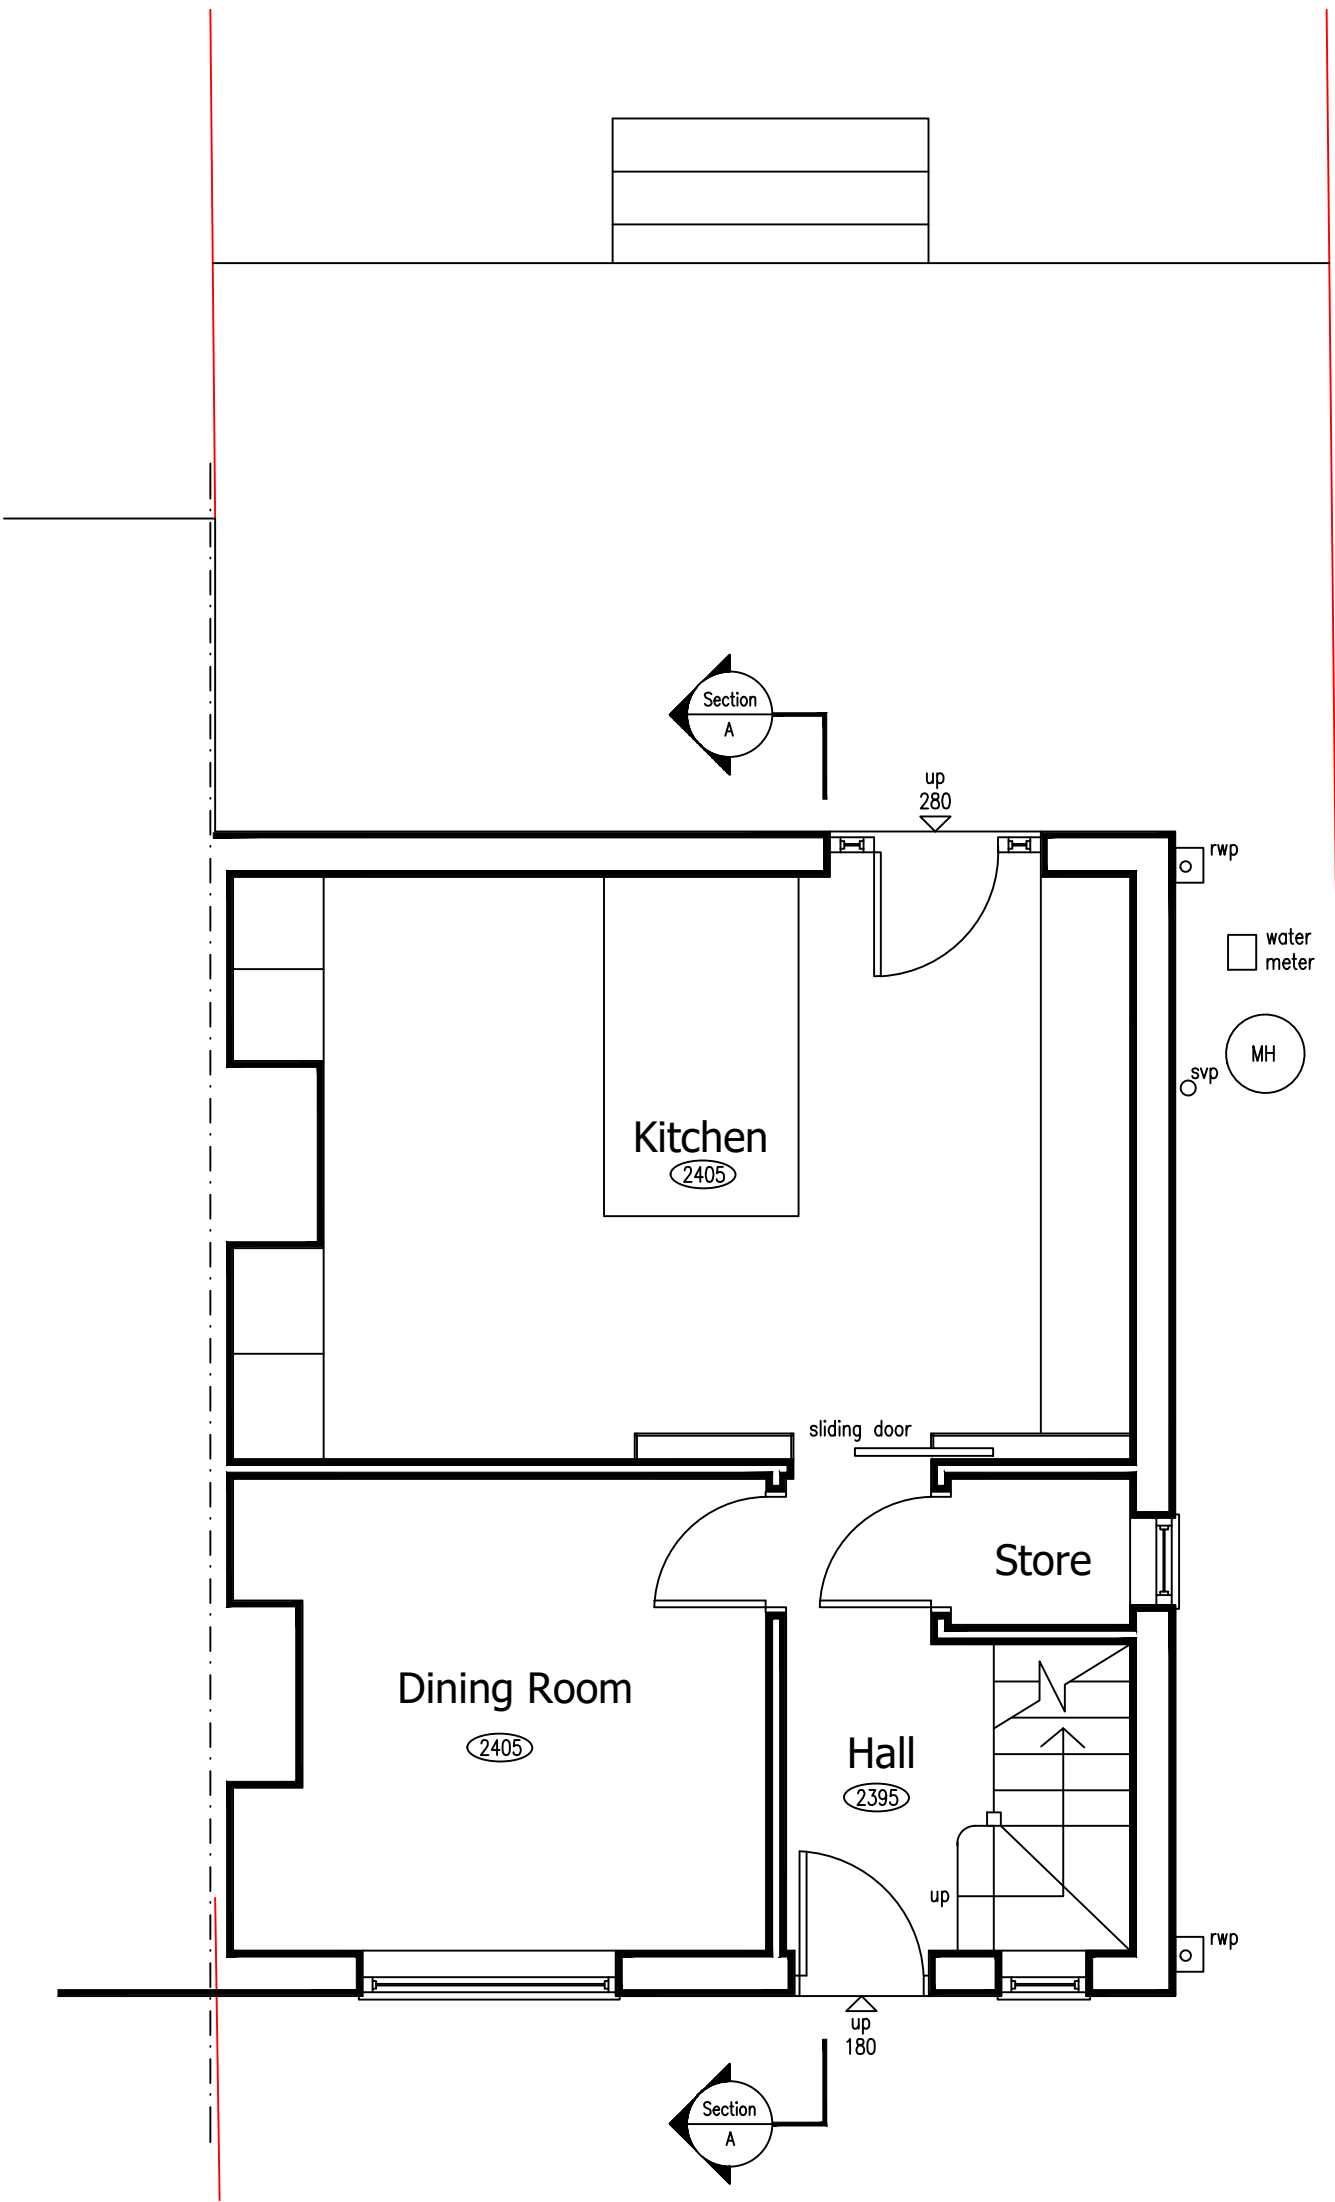

Existing Ground Floor Plan
Scale 1:50

EXISTING DRAWINGS

47 NARROW LANE ~ GRESFORD ~ WREXHAM ~ LL12 8EN

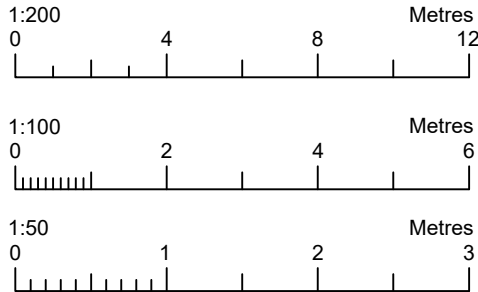

Address:
47 Narrow Lane Gresford Wrexham LL12 8EN
Existing Drawings Sheet: 1 of 1
Client: Mr R I Williams
Date: October 2020
Scale: As Shown