



7 PARKEND WALK, WREXHAM.

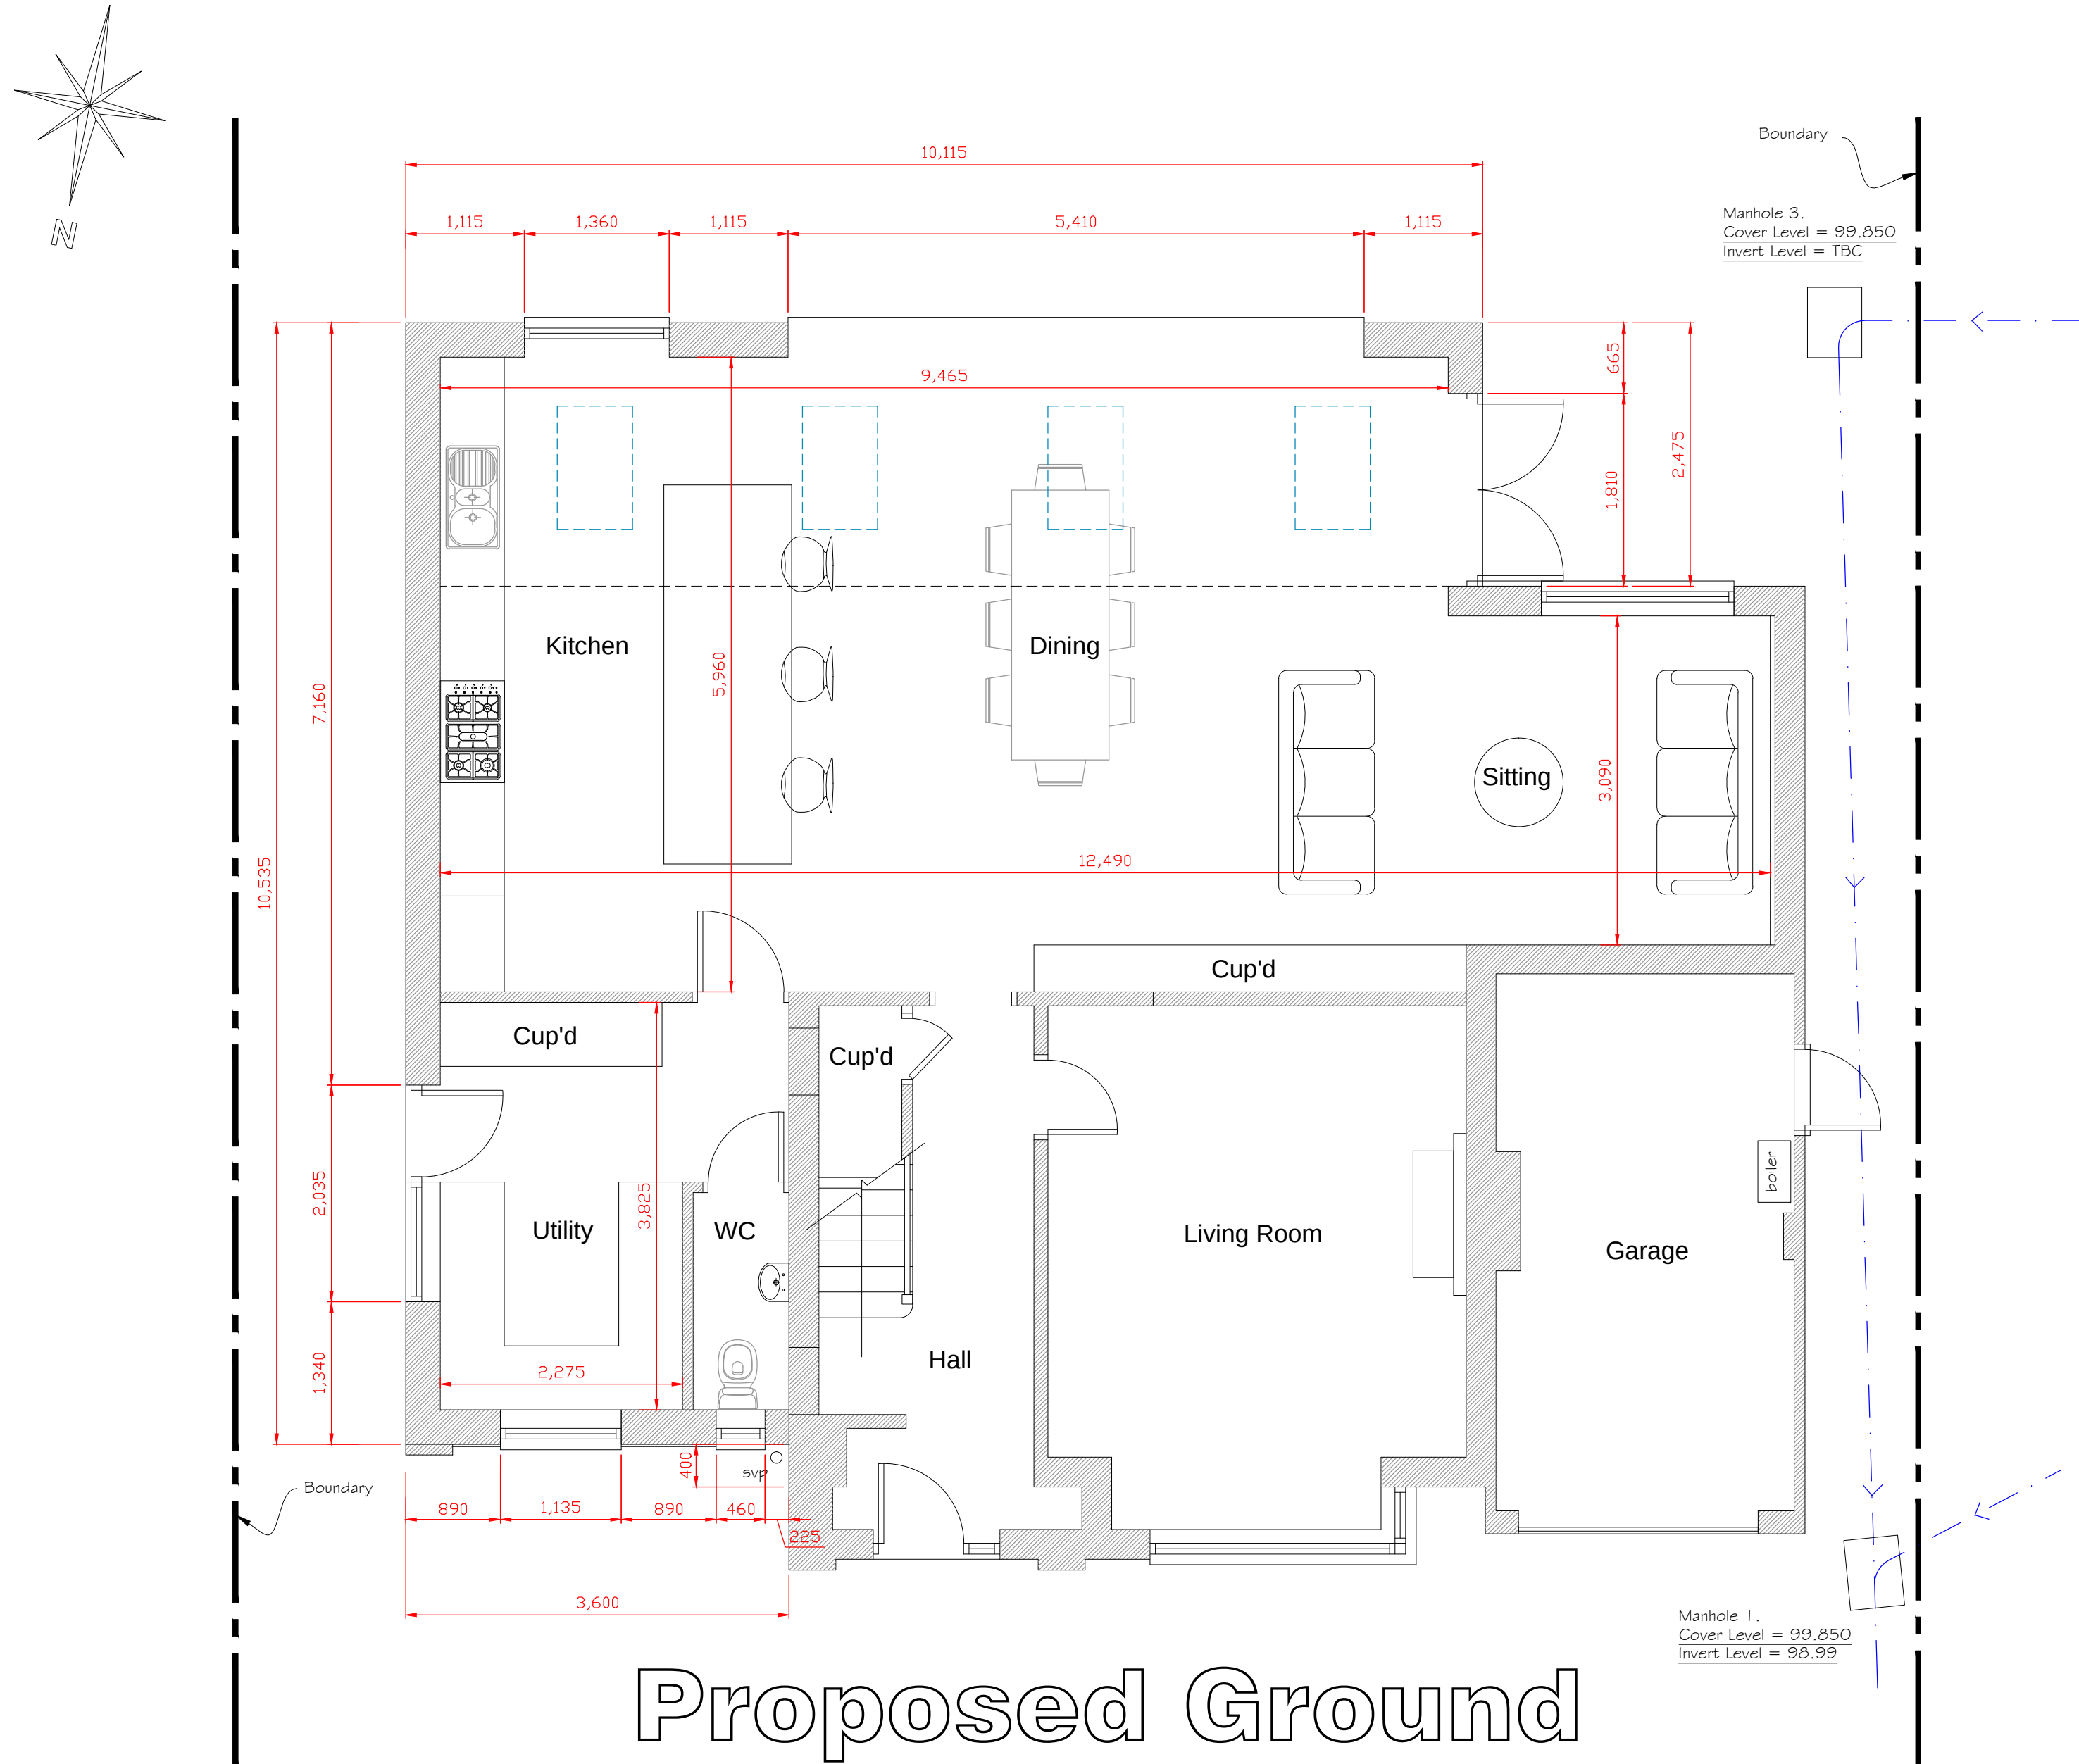


Proposed Ground Floor Plan

1:50

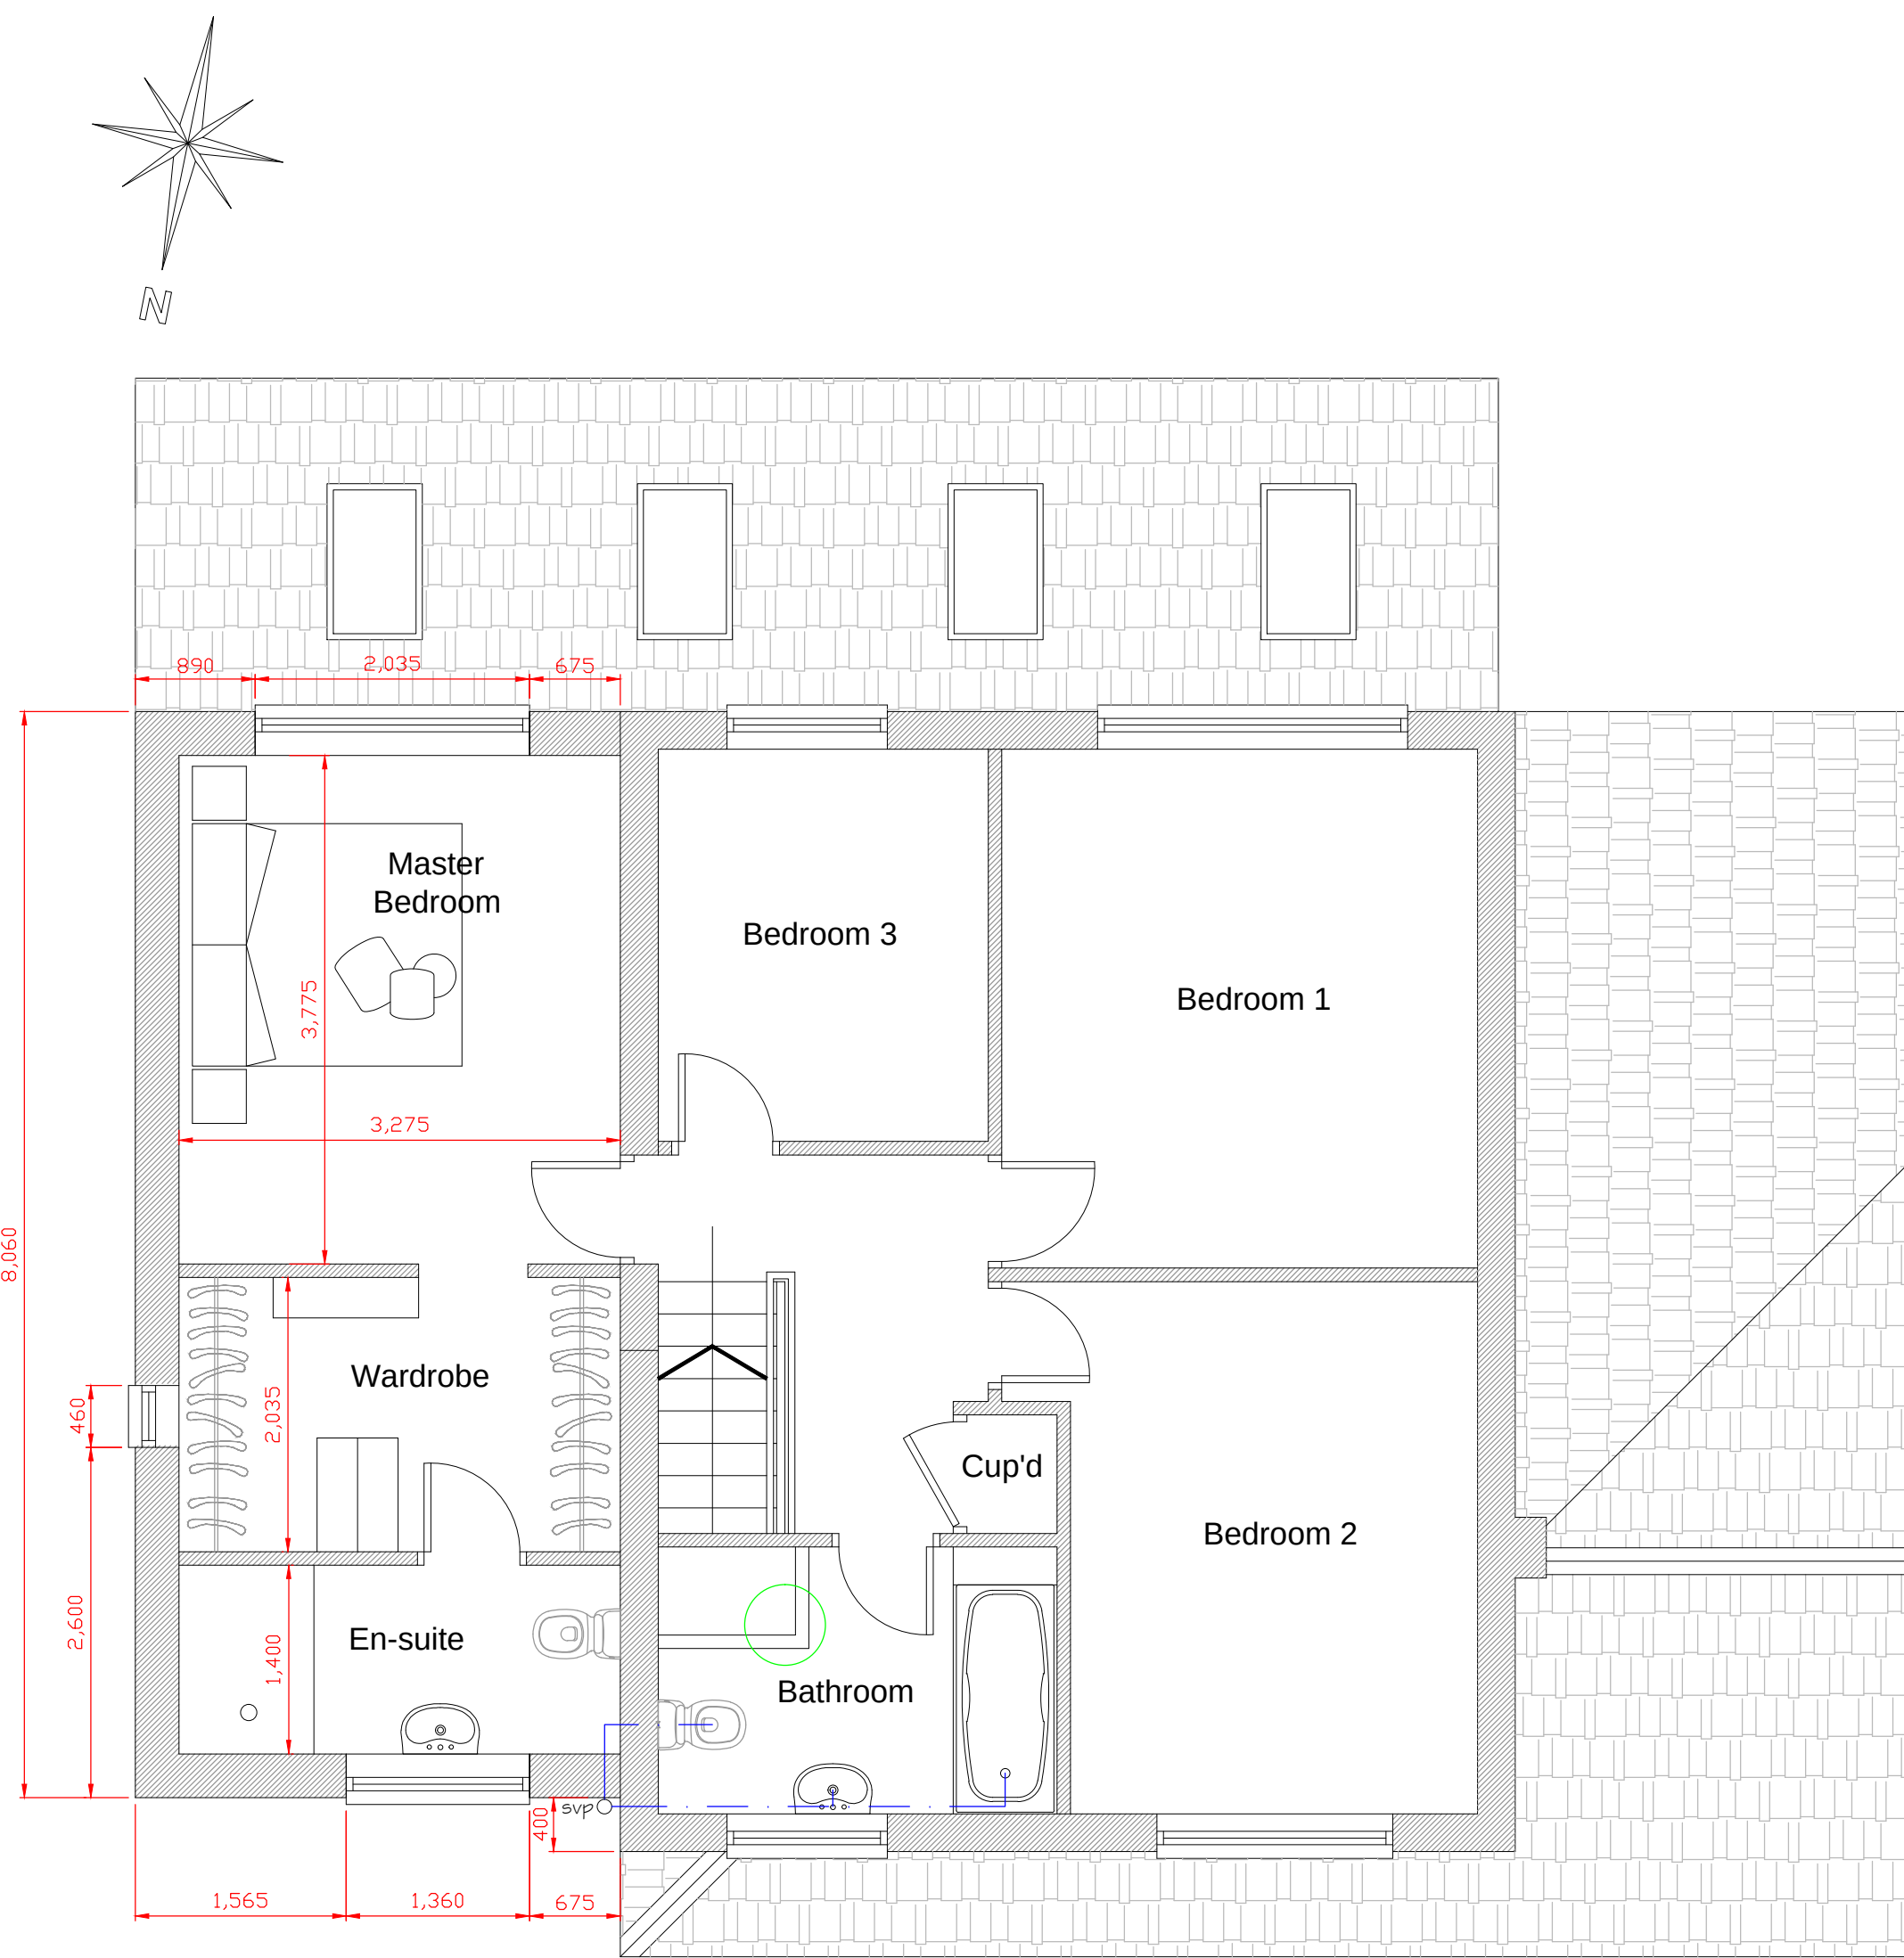

Proposed First Floor Plan

1:50

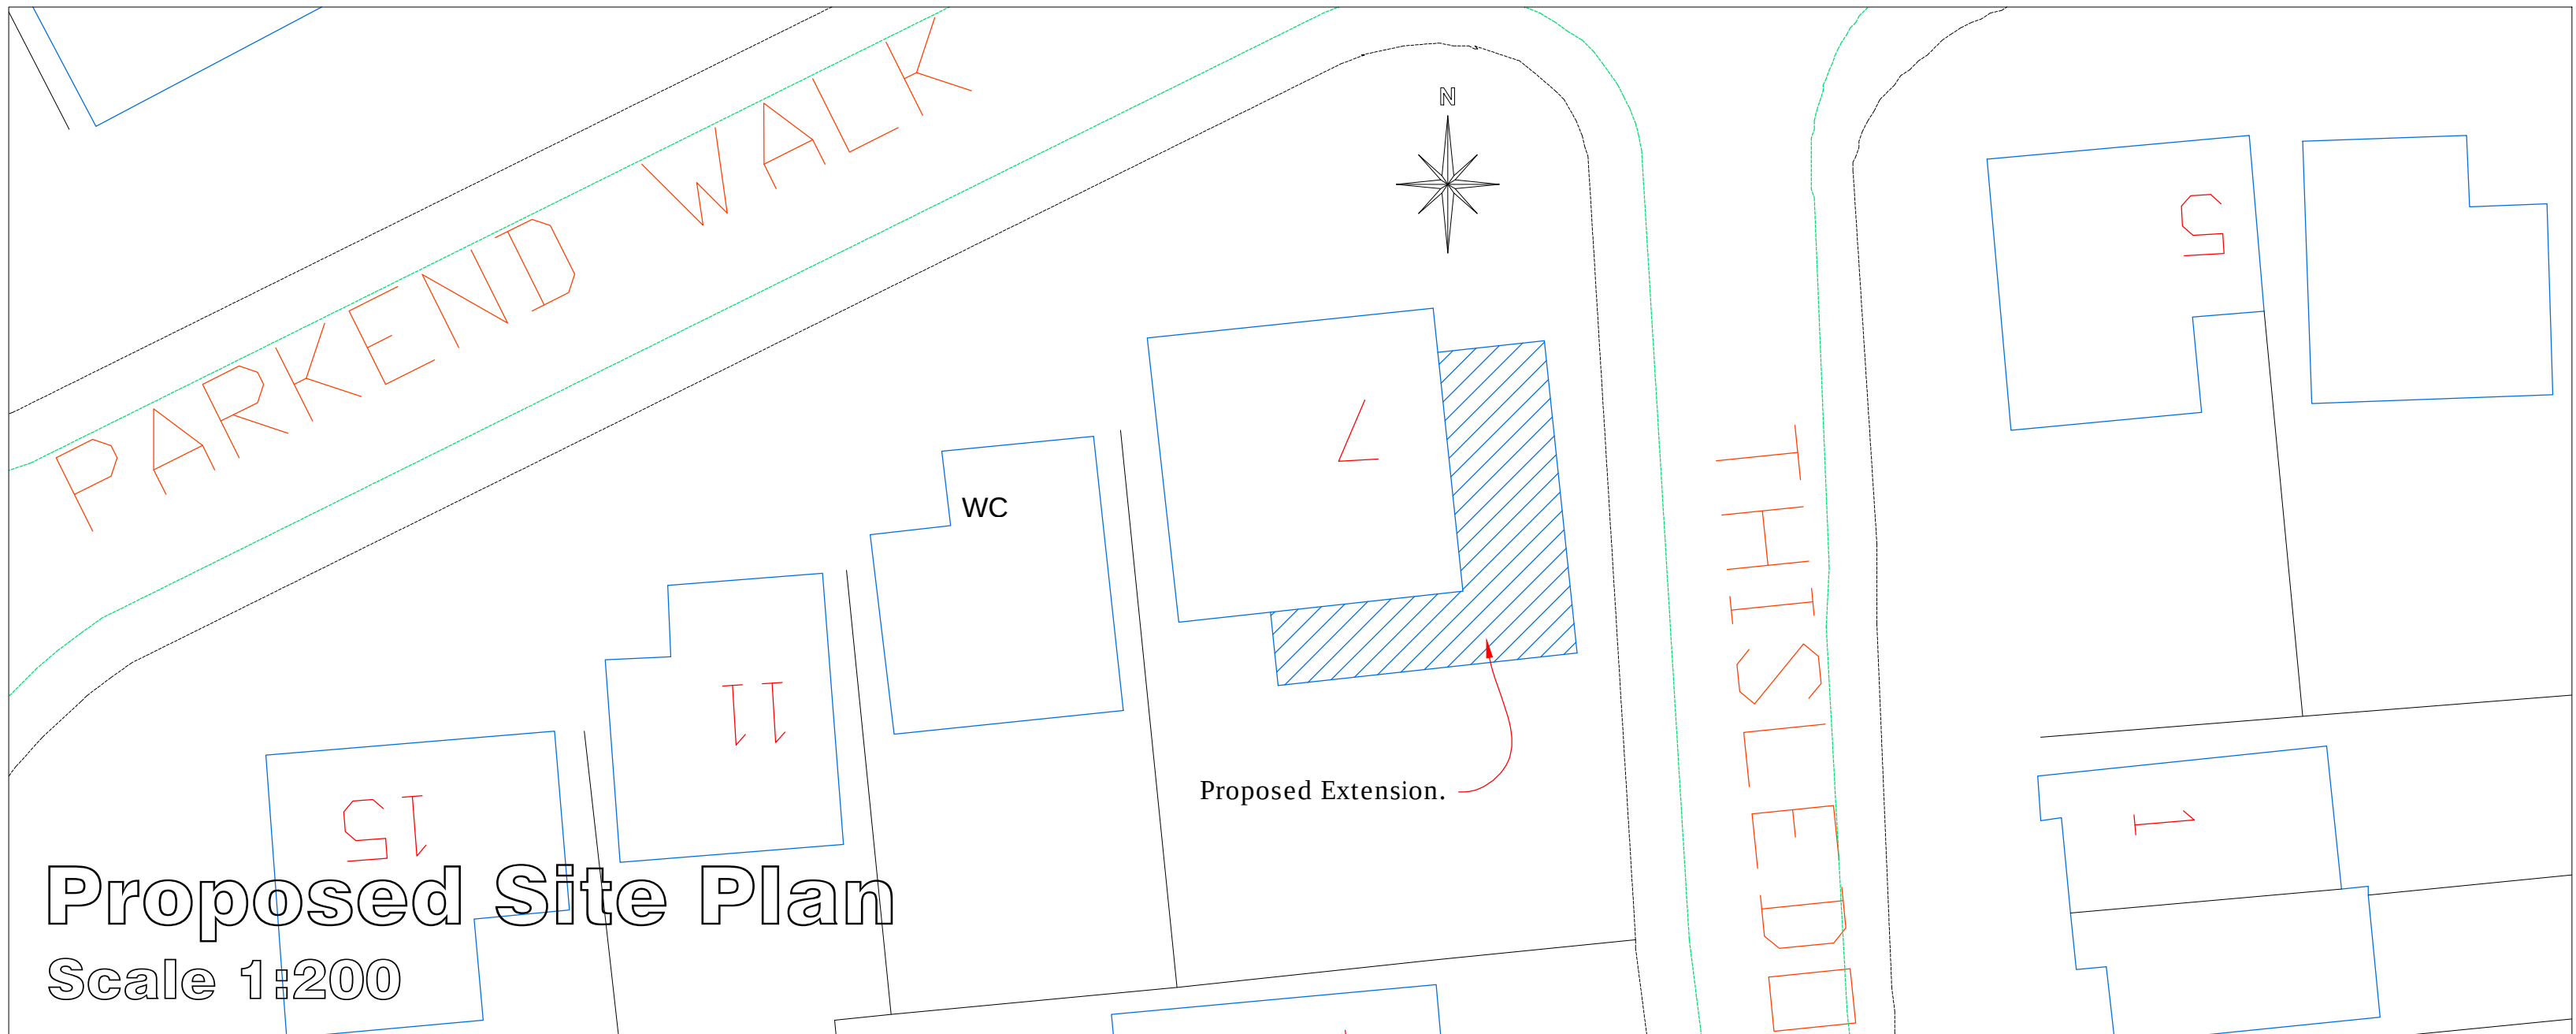

Proposed Site Plan

Scale 1:200