




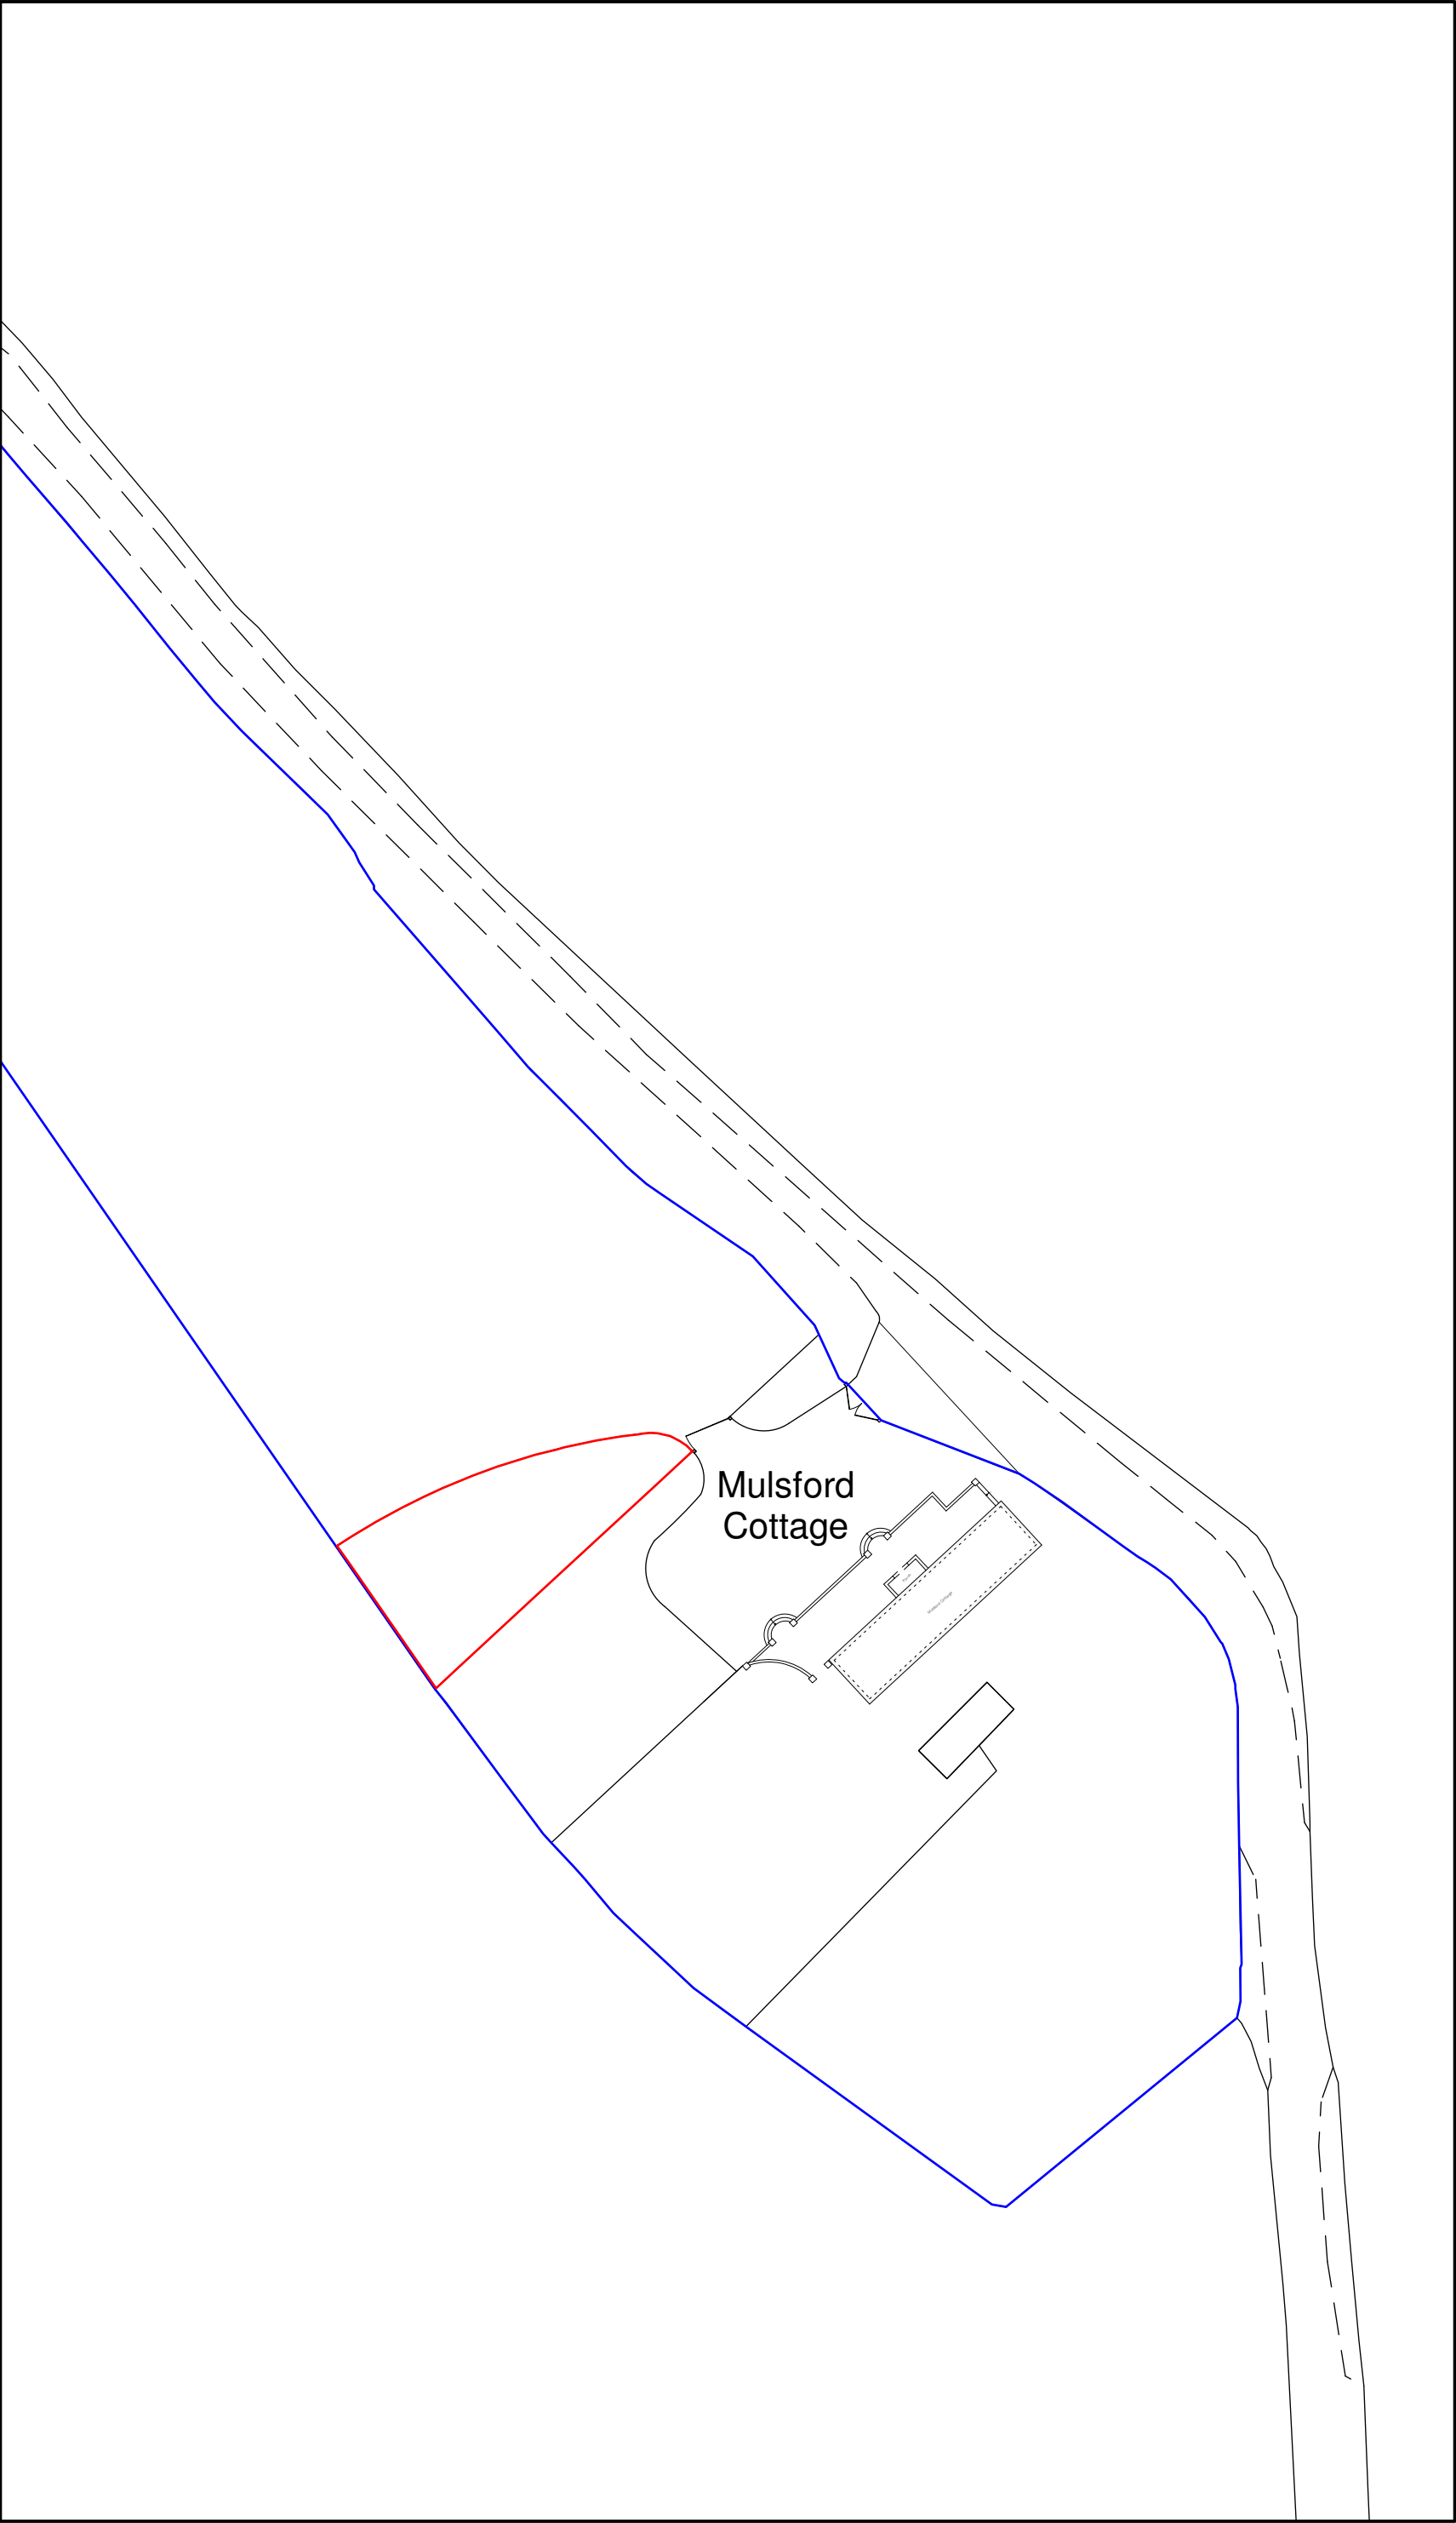

Site Plan 1:500

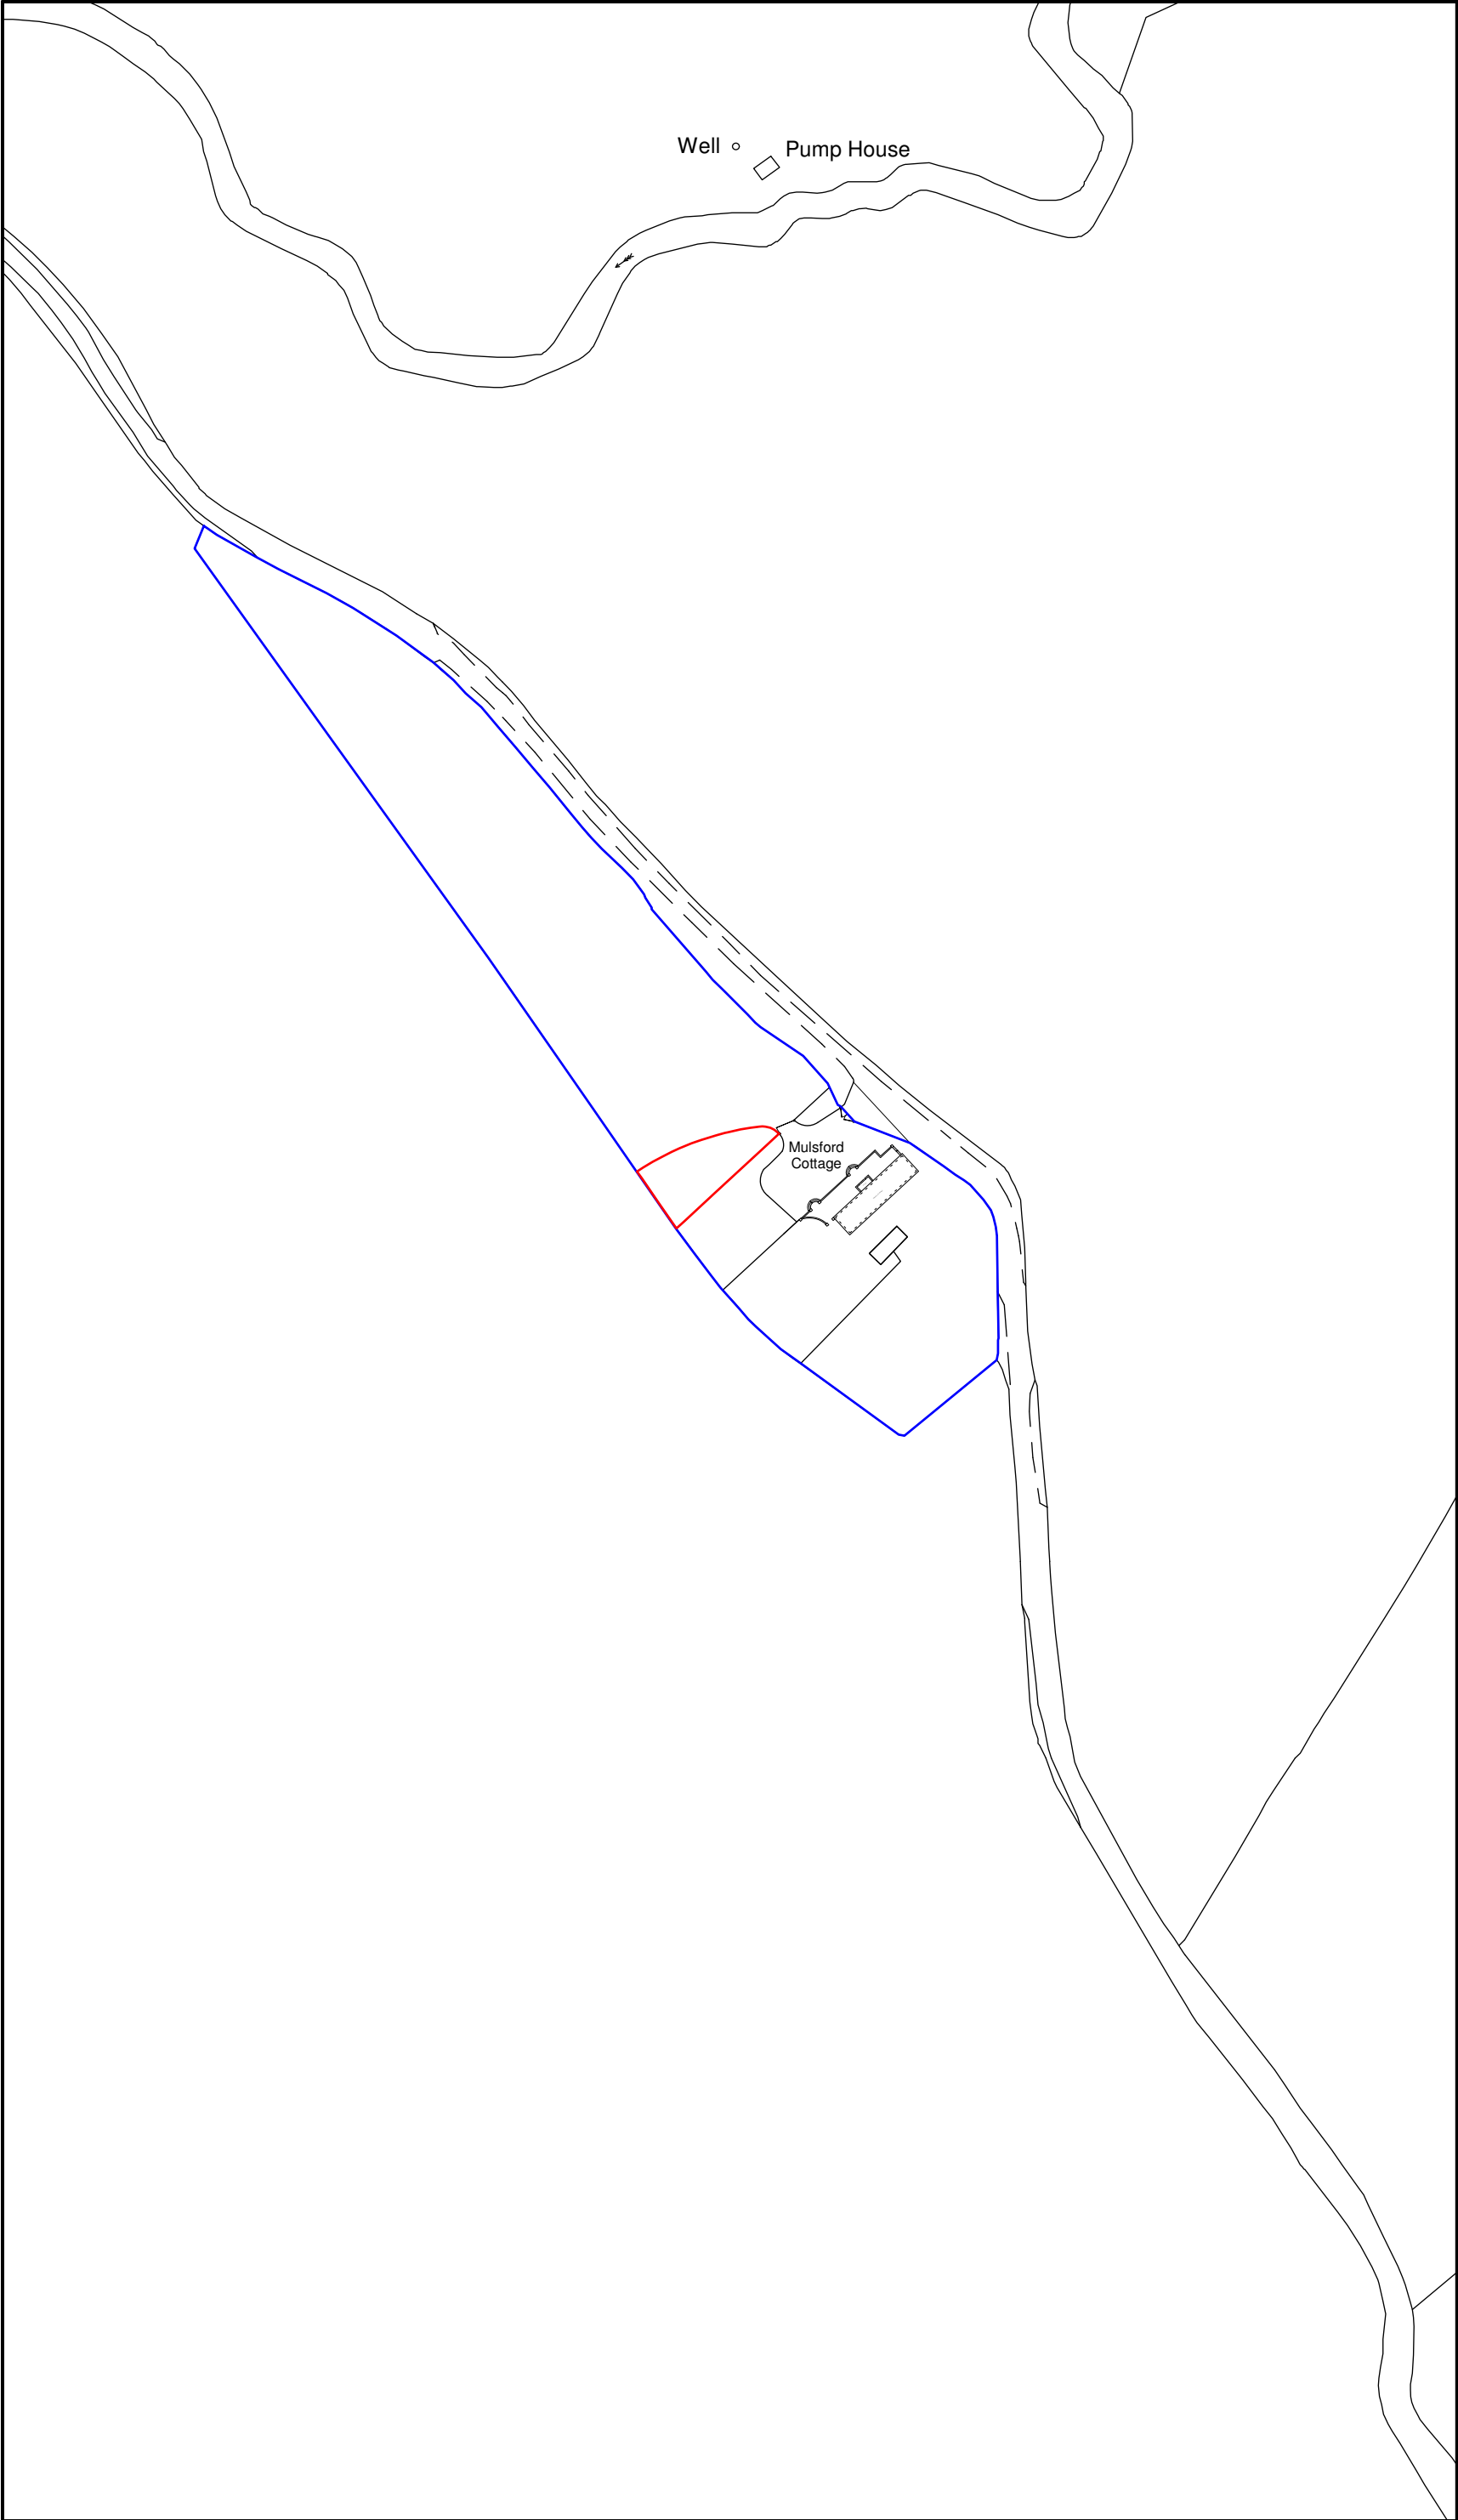

Location Plan 1:1250

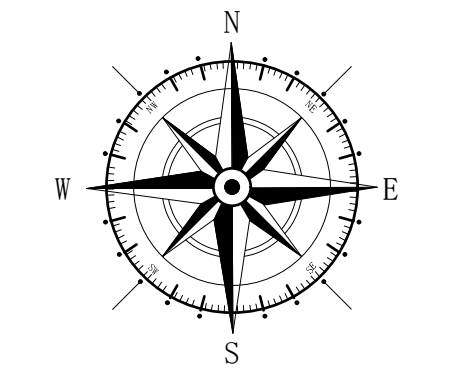

Key	
—	Application Site
—	Land Owned by Client

Rev	Date	Detail	Initial

Project: Proposed Alterations to, Mulsford Cottage, Mulsford, Nr Sarn, Malpas, Cheshire, SY14 7LP.	
Title: Existing: Site & Location Plan	Scale: (A2) 1:500 & 1:1250

Drawn By: E.M.Jackson	Date: Nov 2020
Drawing No: D118/001	Sheet: 1 of 1



Office 3K4,
Redwither Business Tower,
Wrexham. LL13 9XT
Tel: 01978 356500
www.blueprintarchitectural.com
© copyright all rights reserved