



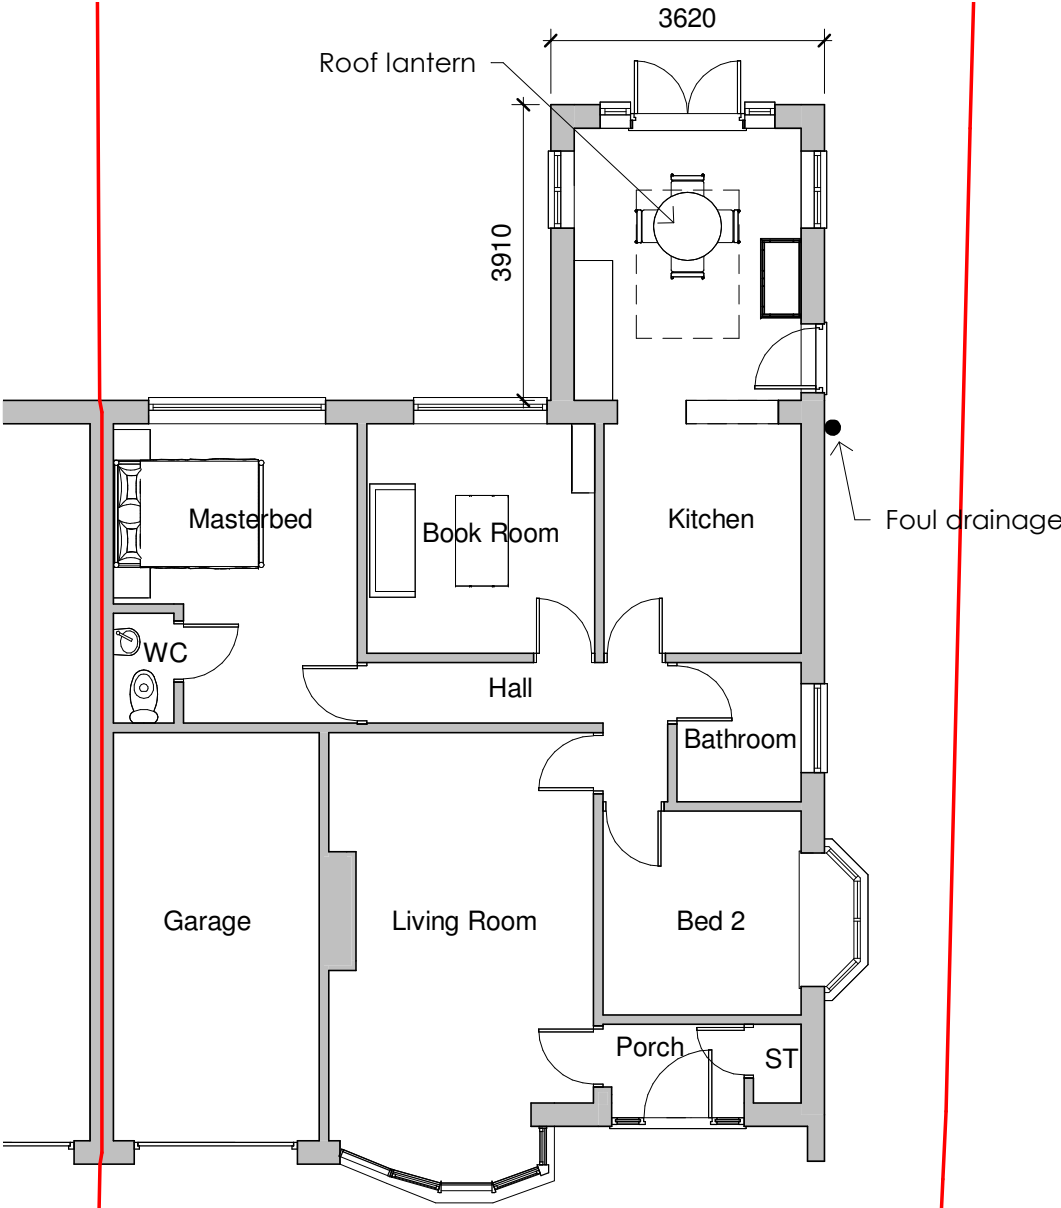

Proposed Ground Floor
1 : 100

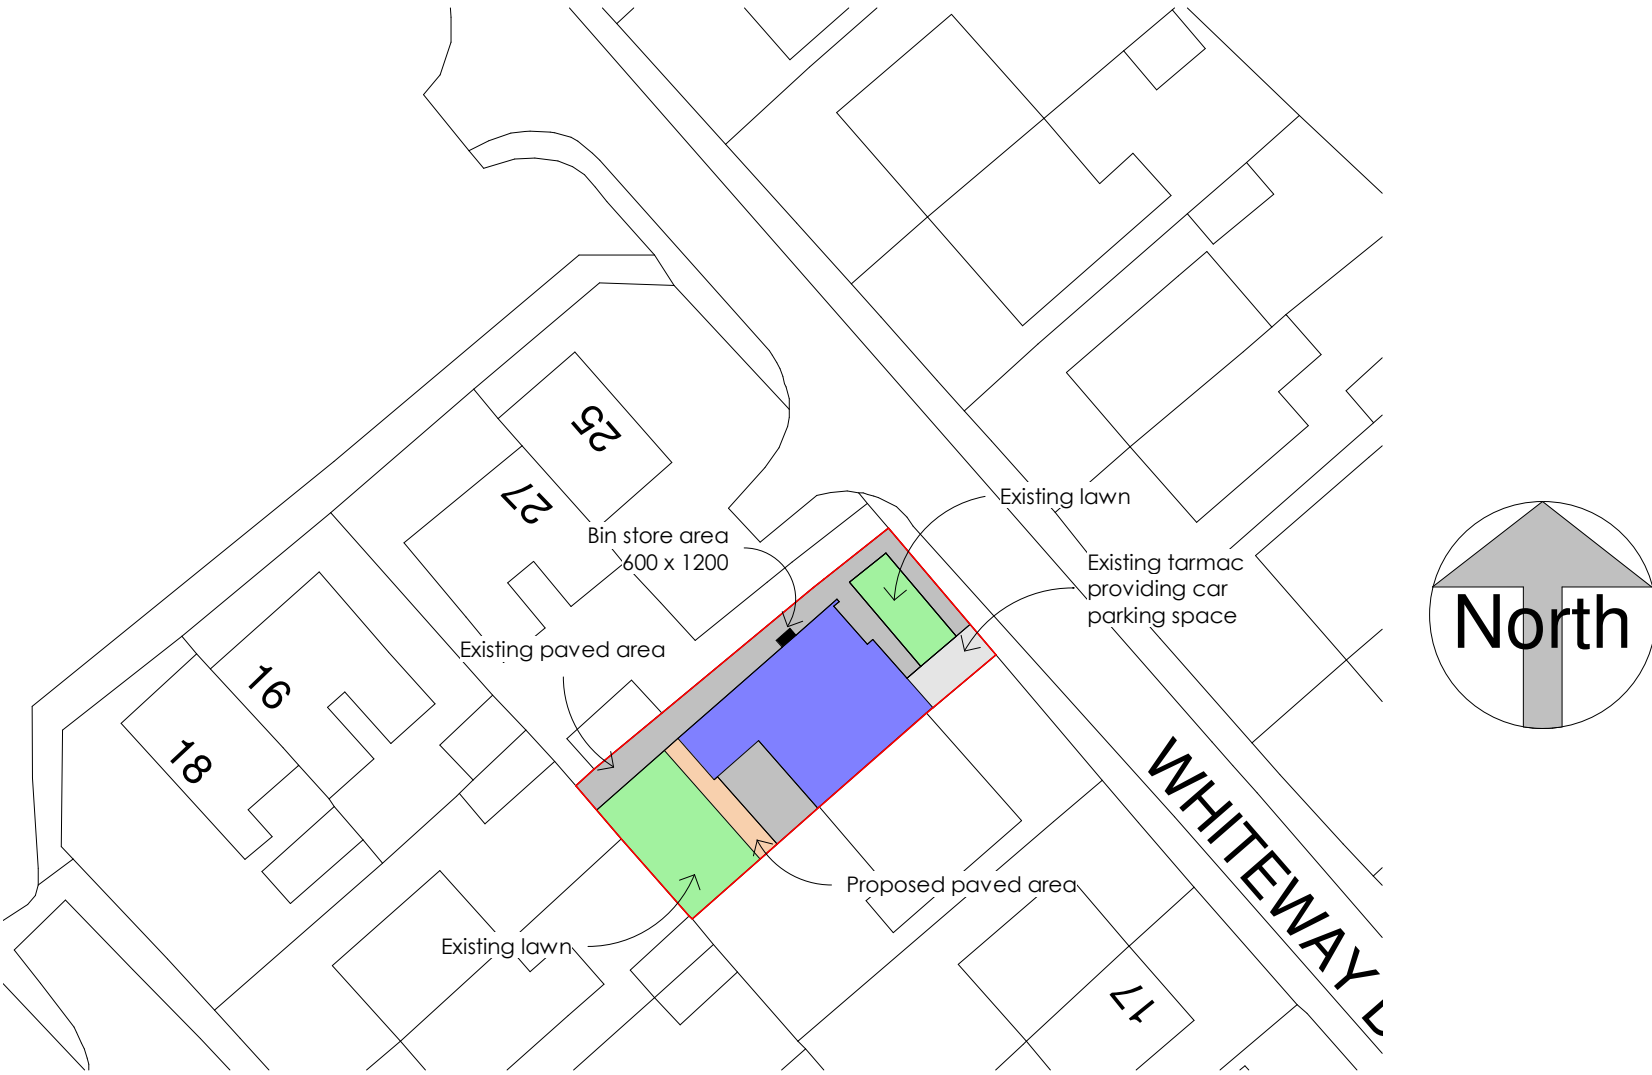

Proposed Site Plan
1 : 500

REV	DESCRIPTION	BY	DATE
OFF THE WALL ARCHITECTURAL SERVICES OFF THE WALL - Architectural Services 1 The Woodlands, Chester Road Gresford, Wrexham, LL12 8NU Instagram: offthewall_architectural phone: 07722 113 971 email: catny@offthewallarchitectural.com			
CLIENT: Mrs Toy			
ADDRESS: 23 Whiteway Drive, Gresford			
STAGE: Lawful Development Application			
TITLE: Proposed Floor and Site Plans			
SCALE AT A3: As indicated	DATE: 19/02/21	DRAWN: LJ	CHECKED: CO
PROJECT NO: OTW1176	DRAWING NO: LD01	REVISION:	