


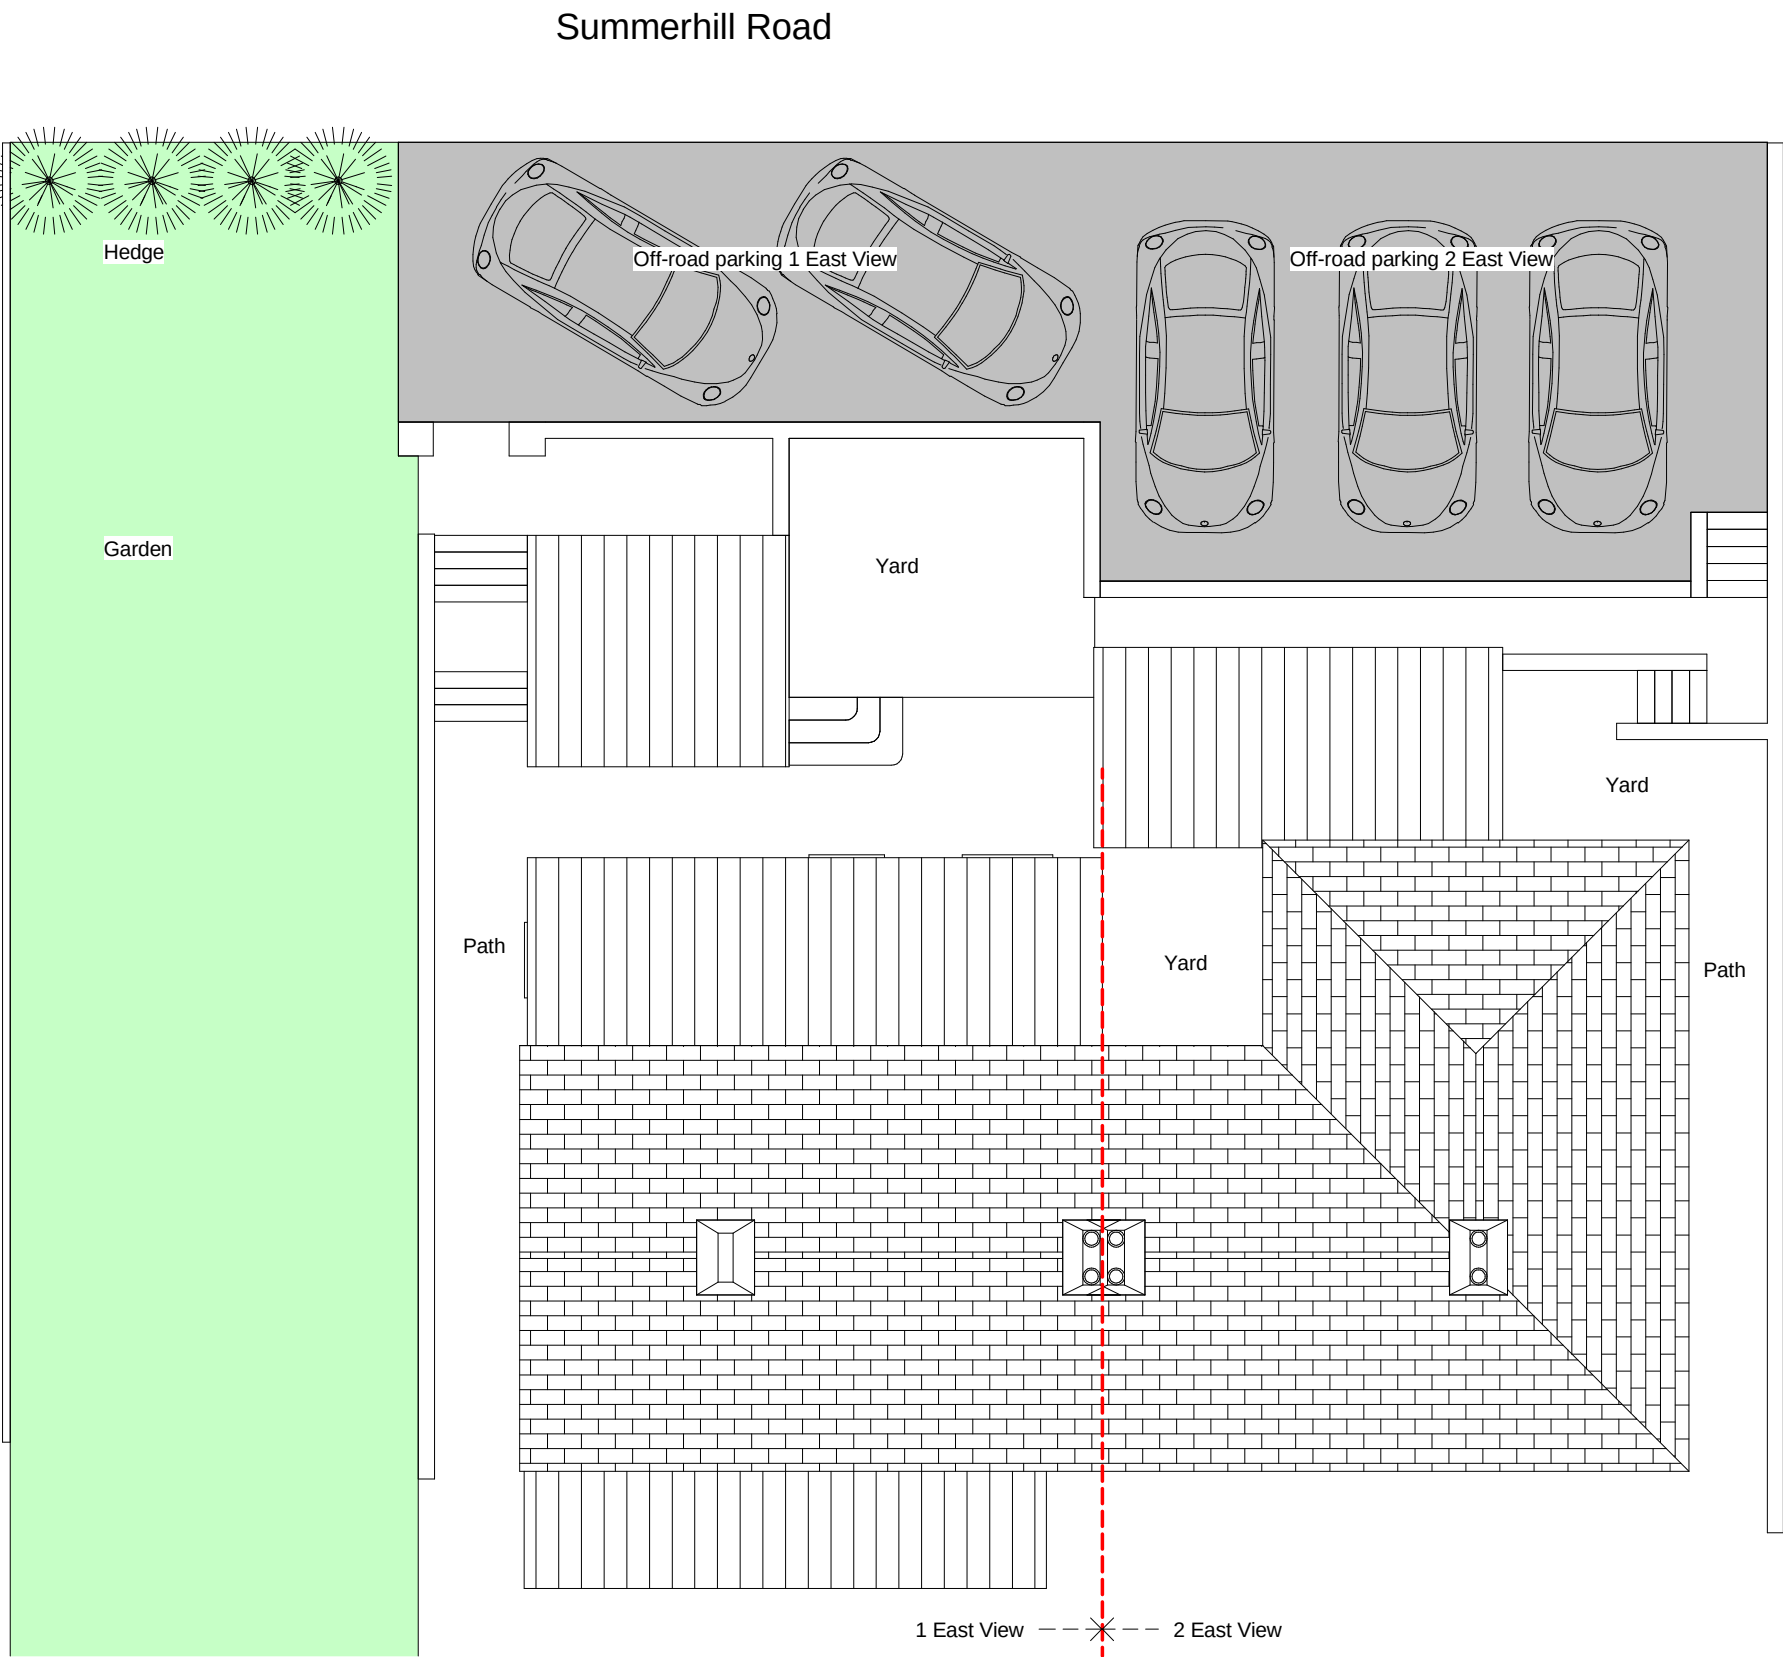

Site Plan
1 : 100

The Contractor is responsible for checking all dimensions - any discrepancy to be brought to the attention of the client before proceeding with the work.

Where an item is covered by drawings of different scales, the larger scale drawing takes precedence.

Do not scale drawings - measured dimensions to be worked in all cases.

Revisions:

BH ARCHITECTS LTD.
Barden • Queen Street • Treuddyn • Near Mold • Flintshire • CH7 4LU
Company Number 9280139
tel. 07970 771547
email. bharch@hotmail.com

site address
East View • Summerhill Road • Little Mountain • Gwersyllt LL11 4SH

project
Conversion of single dwelling back to two houses

description & scale
Site Plan -
Scale as shown when printed at A3

date	project number	drawing number	revision
Jan. 2021	21/165	AJ/01	