

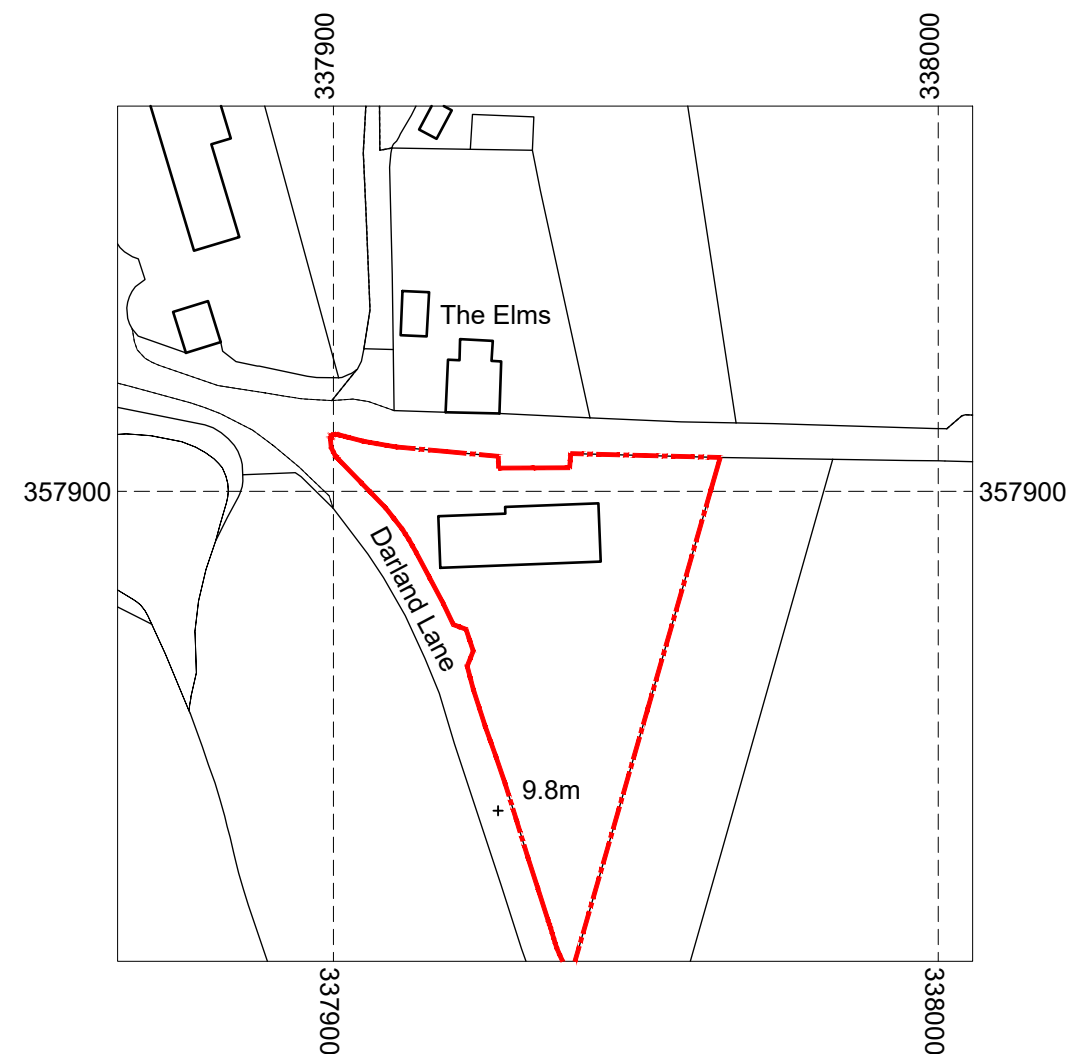
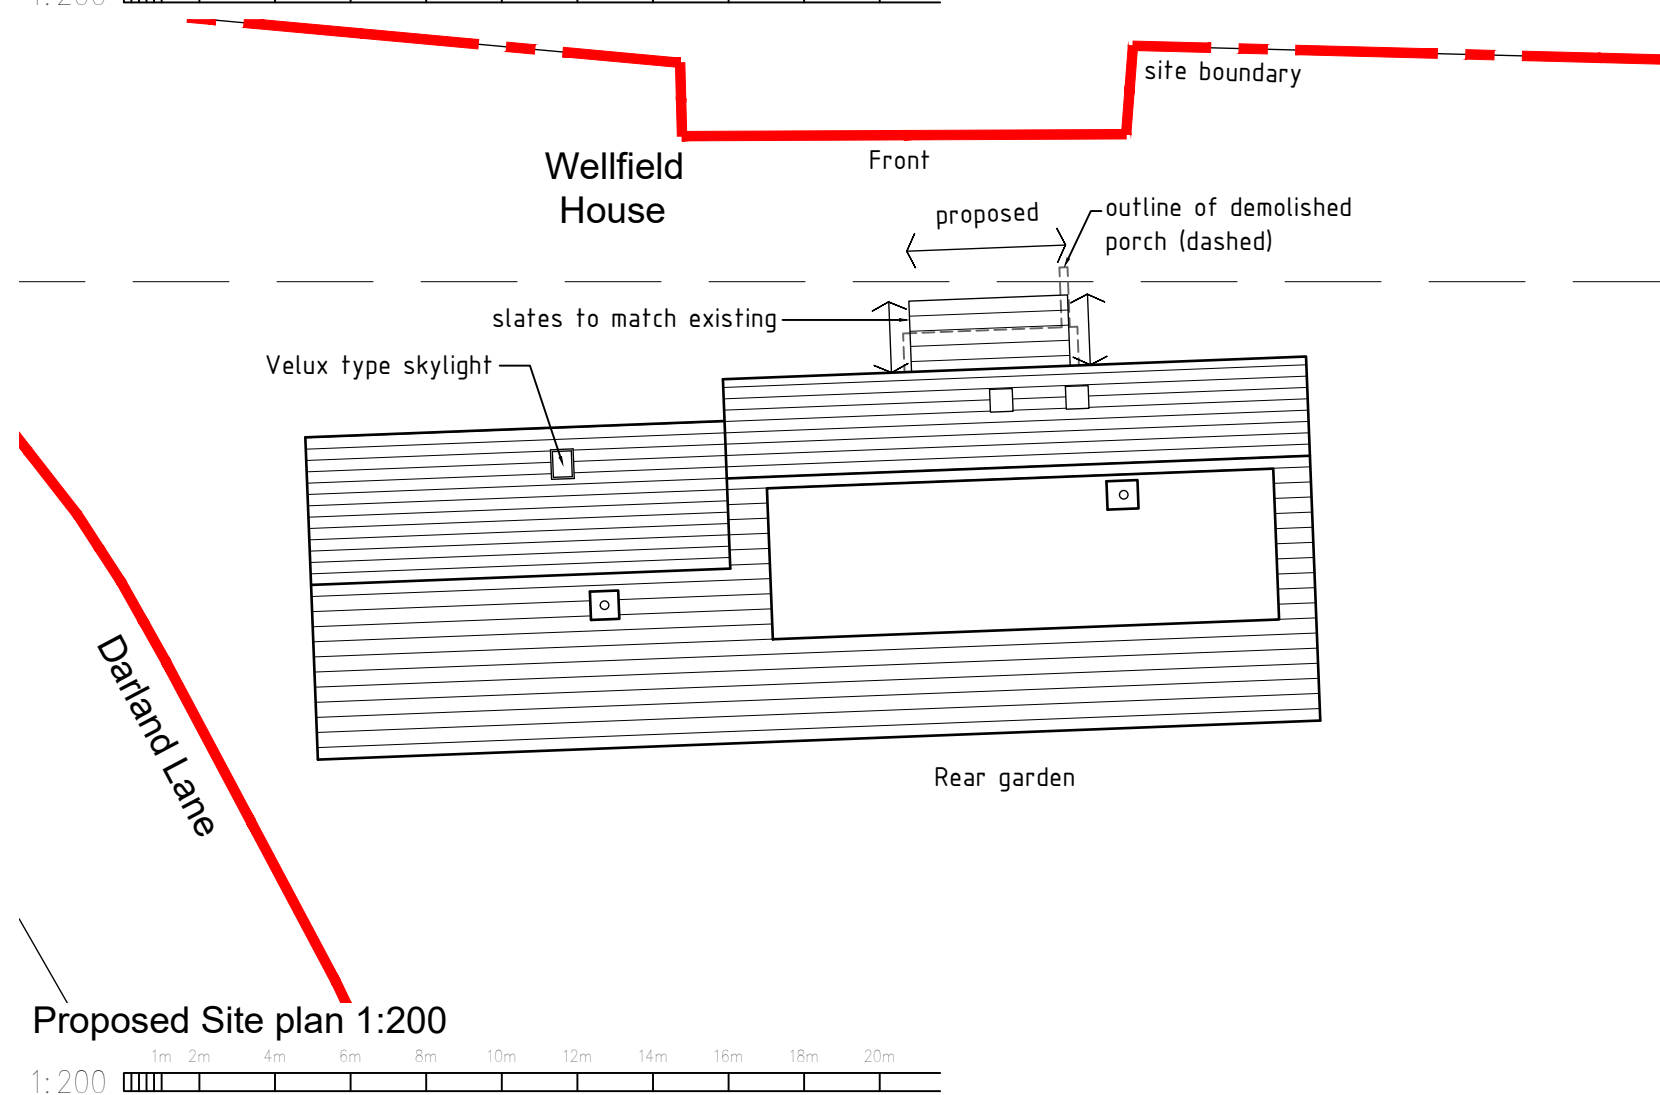


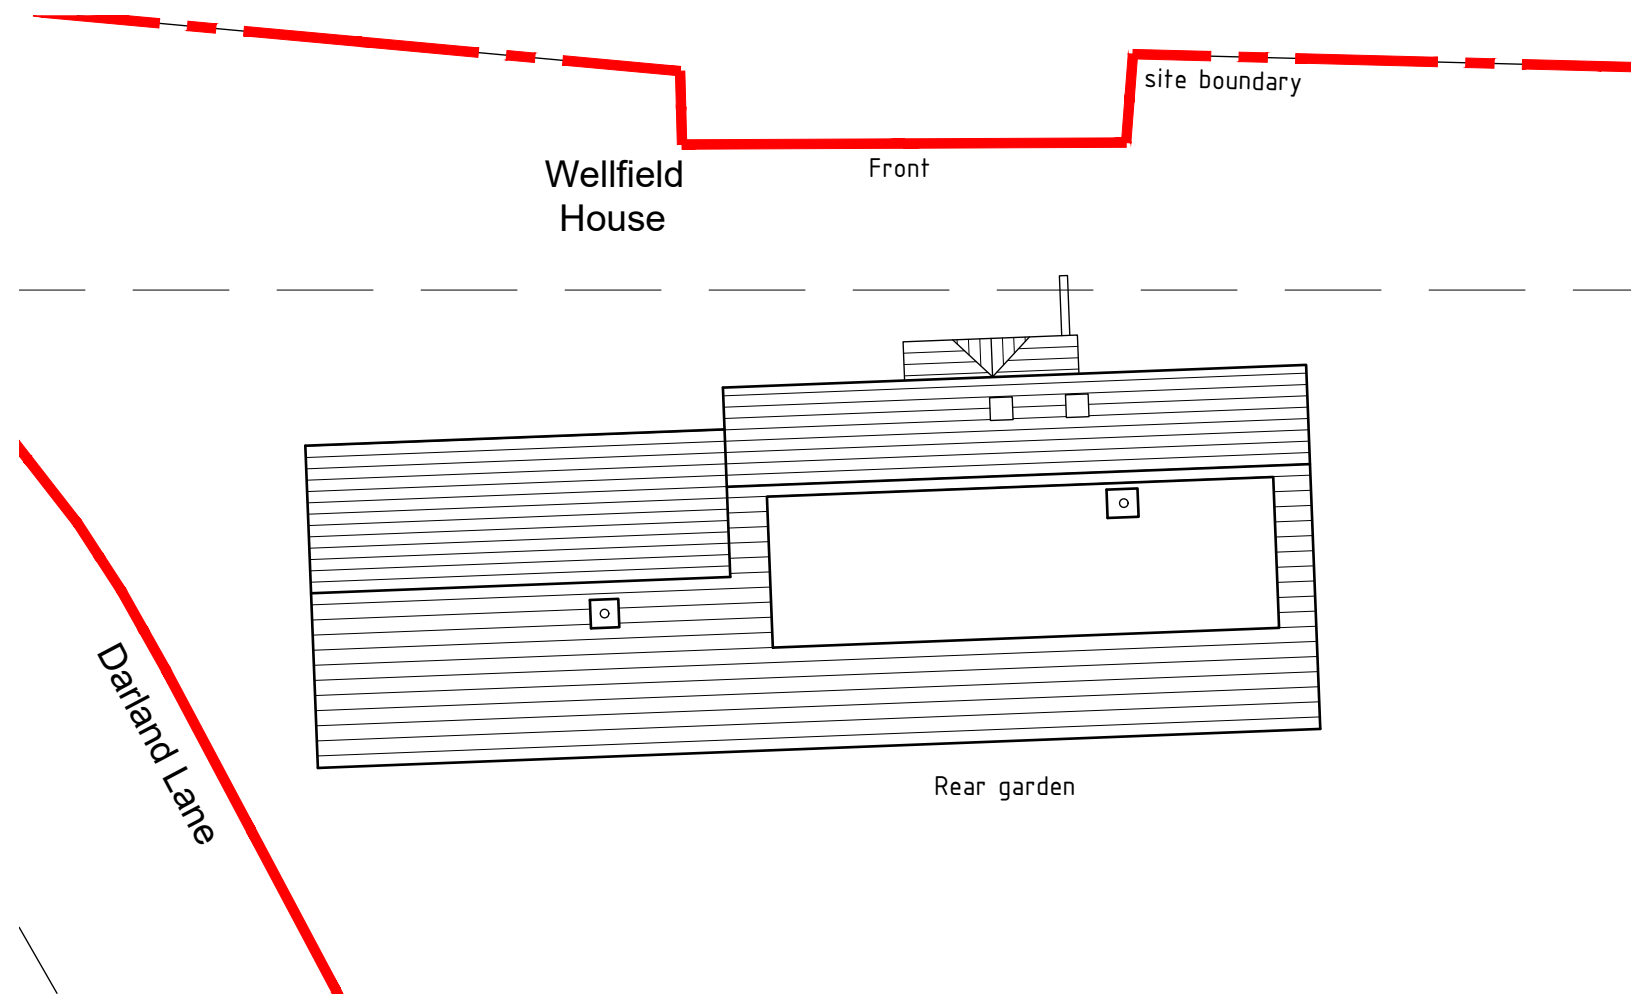

©Crown Copyright and database rights
2019 OS 100047474

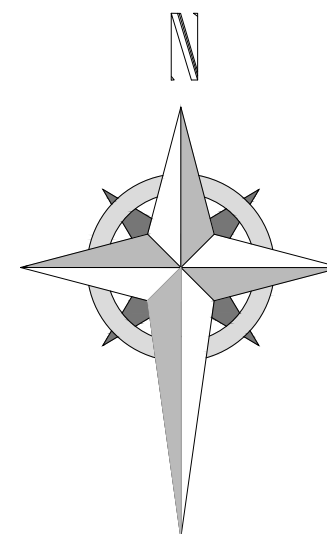

Project; Wellfield House, Darland Lane, Rossett, LL12 0BB	
Title; Site Location & Site plans	Scale (A3); 1:200 & 1:1250
Dwg No; WH/PD/05	Date; December 2019
Revision; Rev-A Note amended on site location plan 23.12.19 Rev-B porch size reduced, window removed from W/C & Skylight added 13.03.2020 Rev-C porch roof amended 23.03.21	