



Design risk assessments are carried out throughout the design and where reasonably possible all areas of risk applicable to design and end use of the construction have been identified and eliminated, mitigated or recorded as a residual risk.

Note that general risks of which a competent contractor should be aware of are not included. This document is to be read in conjunction with all pre-construction information made available by the client in accordance with the Construction (Design & Management) CDM Regulations 2015.

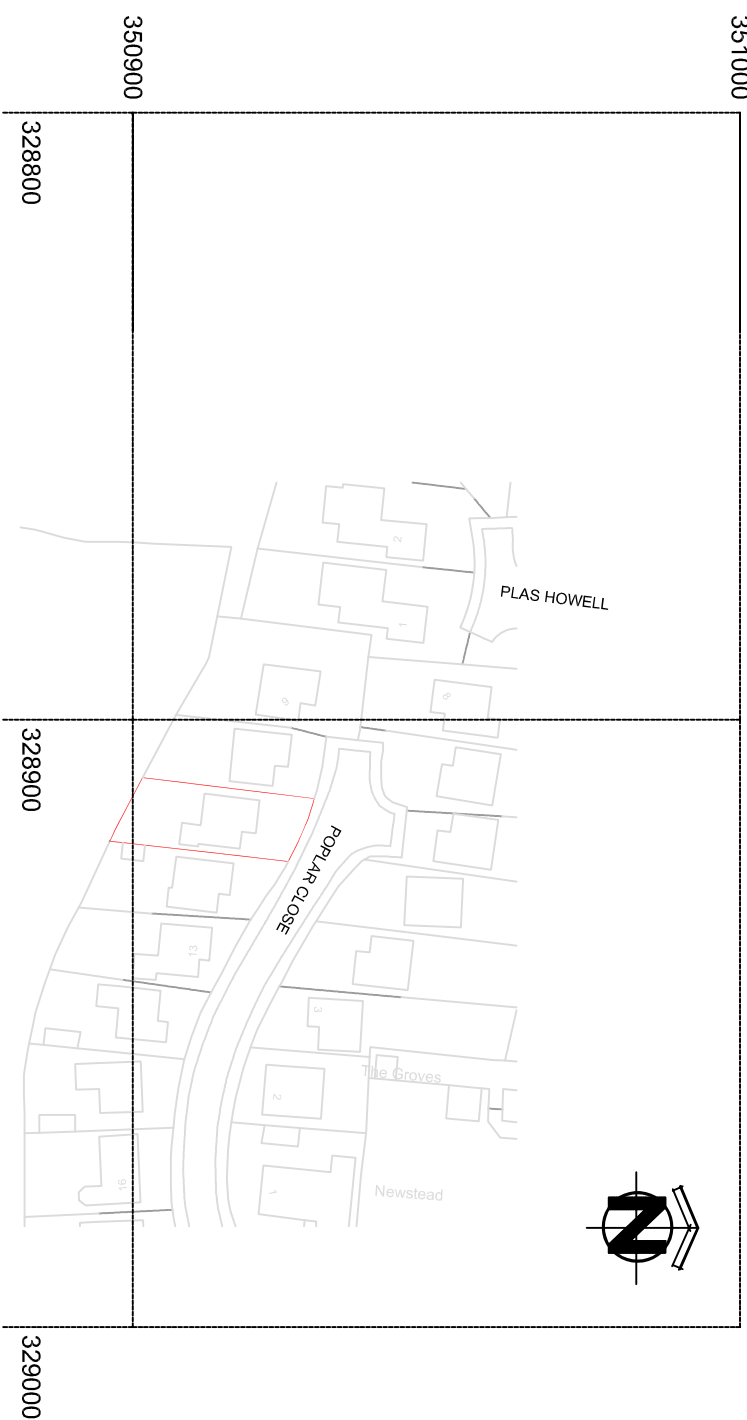

SITE LOCATION PLAN

(SCALE 1:1250)

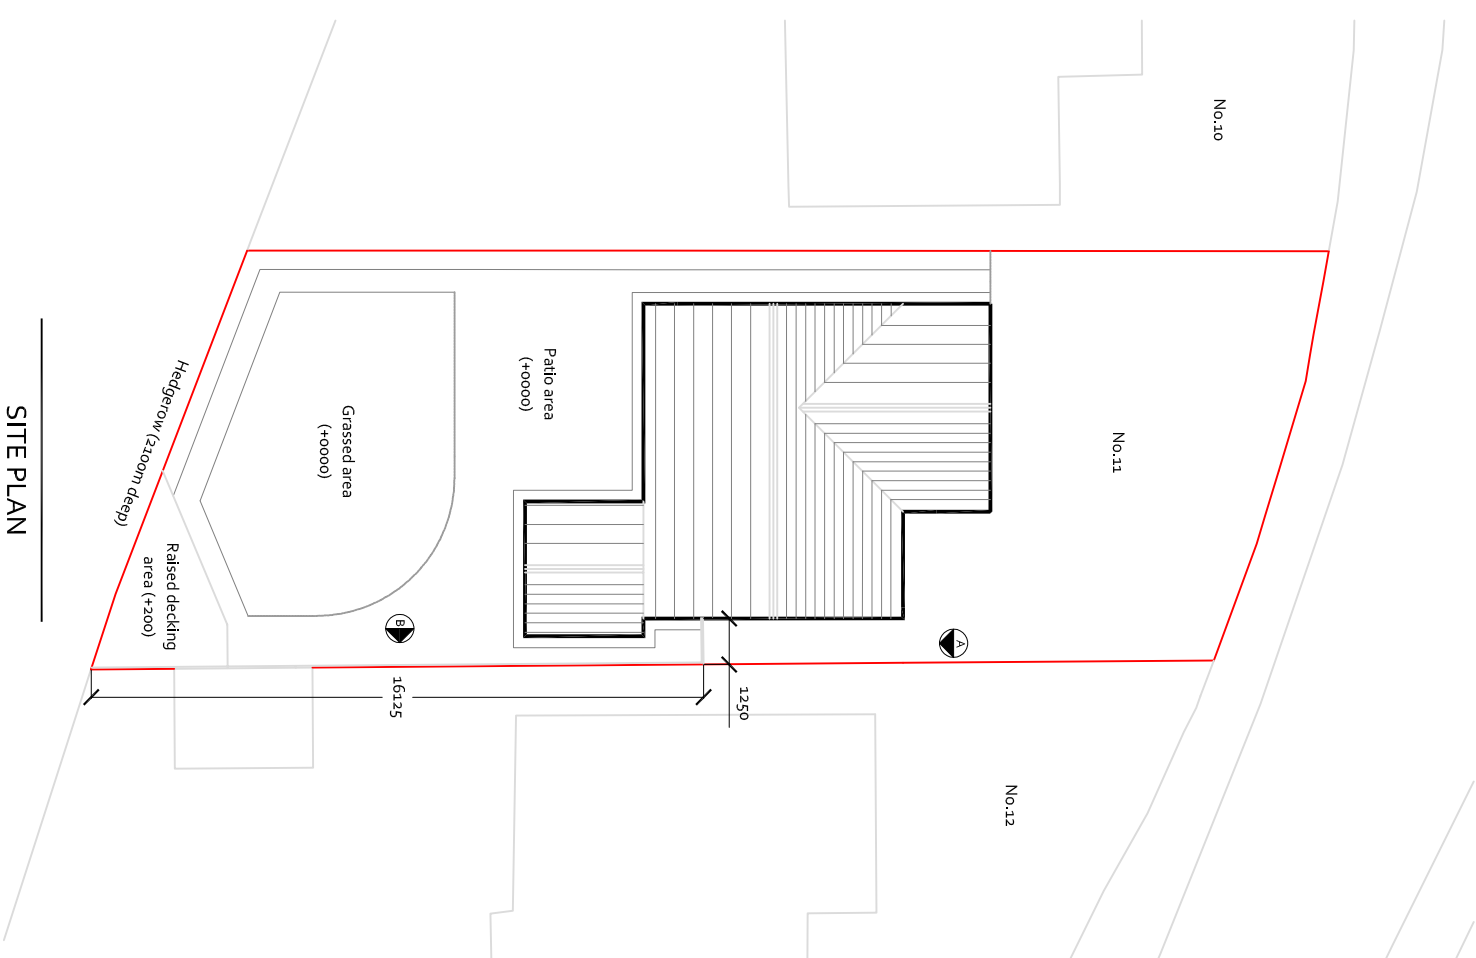

PHOTOGRAPH 1


VIEW FROM POPLAR CLOSE

PHOTOGRAPH 2

VIEW ALONG BOUNDARY BETWEEN NO.11 & NO.12

PHOTOGRAPH 2

VIEW FROM REAR GARDEN OF NO.11

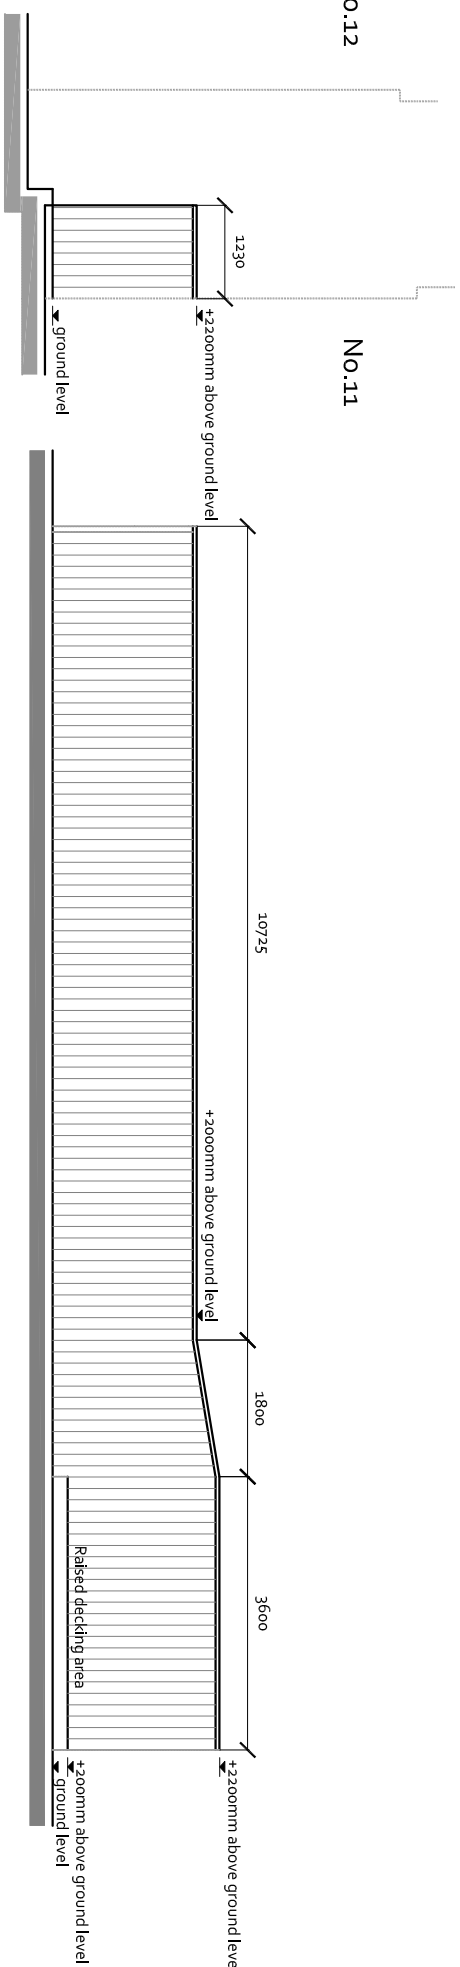

				DESIGN IN SAFETY 57 Charles Street, Brynbo, Wrexham, LL11 5FL Website: www.designinsafety.net E-mail: david@designinsafety.net Telephone: 07734037463	
 CIAT Construction Industry Association of Teachers  CPD Continuing Professional Development		CLIENT: MR & MRS HALLIWELL			
ADDRESS: 11 POPLAR CLOSE, COEDPOETH, WREXHAM, LL11 3LZ		DRAWING TITLE: EXISTING LOCATION PLAN, SITE PLAN & DETAILS			
PROJECT NO: DIS_AD_0084		DRAWING NO: DIS_AD_0084_PL1			
SCALE AT A3: VARIOUS		DATE: 10/08/2020		REVISION: /	
All designs are the sole property of Design In Safety and may not be used without written agreement. Any discrepancies must be reported to Design In Safety for clarification. Do not scale drawings. Site line dimensions are to be taken prior to works commencing.					