





Rear Elevation



Side 01 Elevation

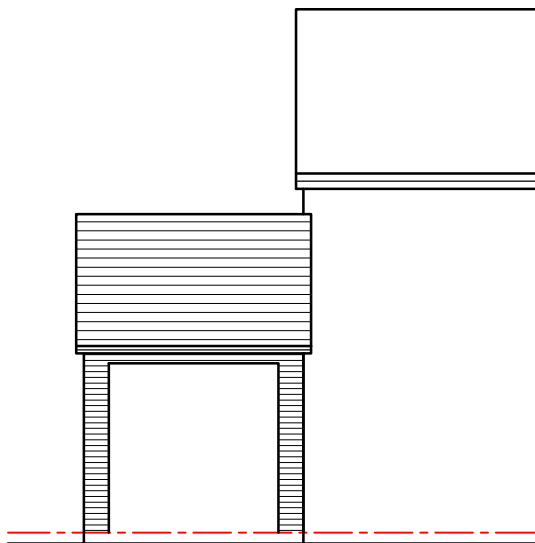

Front Elevation -
Garage

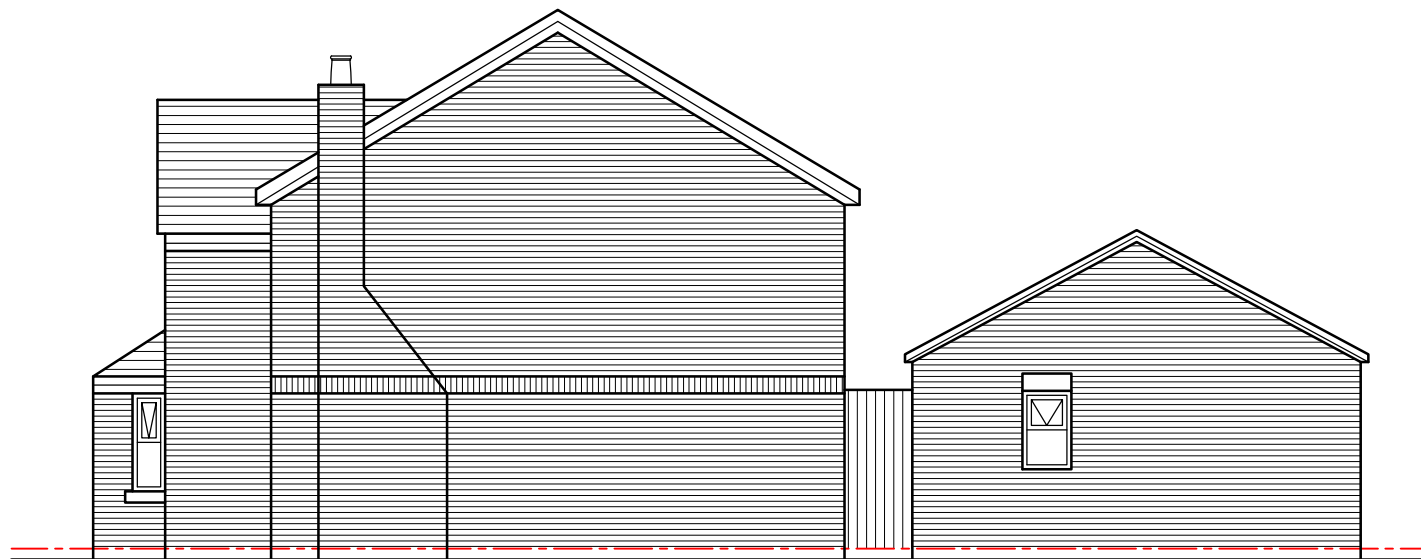

Side 02 Elevation

HDS ARCHITECTURAL SERVICES
HDS Architectural Services, The Foundry,
15 Yorke Street, Wrexham
LL13 8LW
Tel (01978) 345250
www.hdsarchitectural.co.uk

Project; 14 St. Mellion Crescent , The Fairways, Wrexham, LL13 9GZ	
Title; Existing Elevations	Scale (A3); 1:100
Dwg No; MC/PD/02	Date; October 2020
Revision;	