
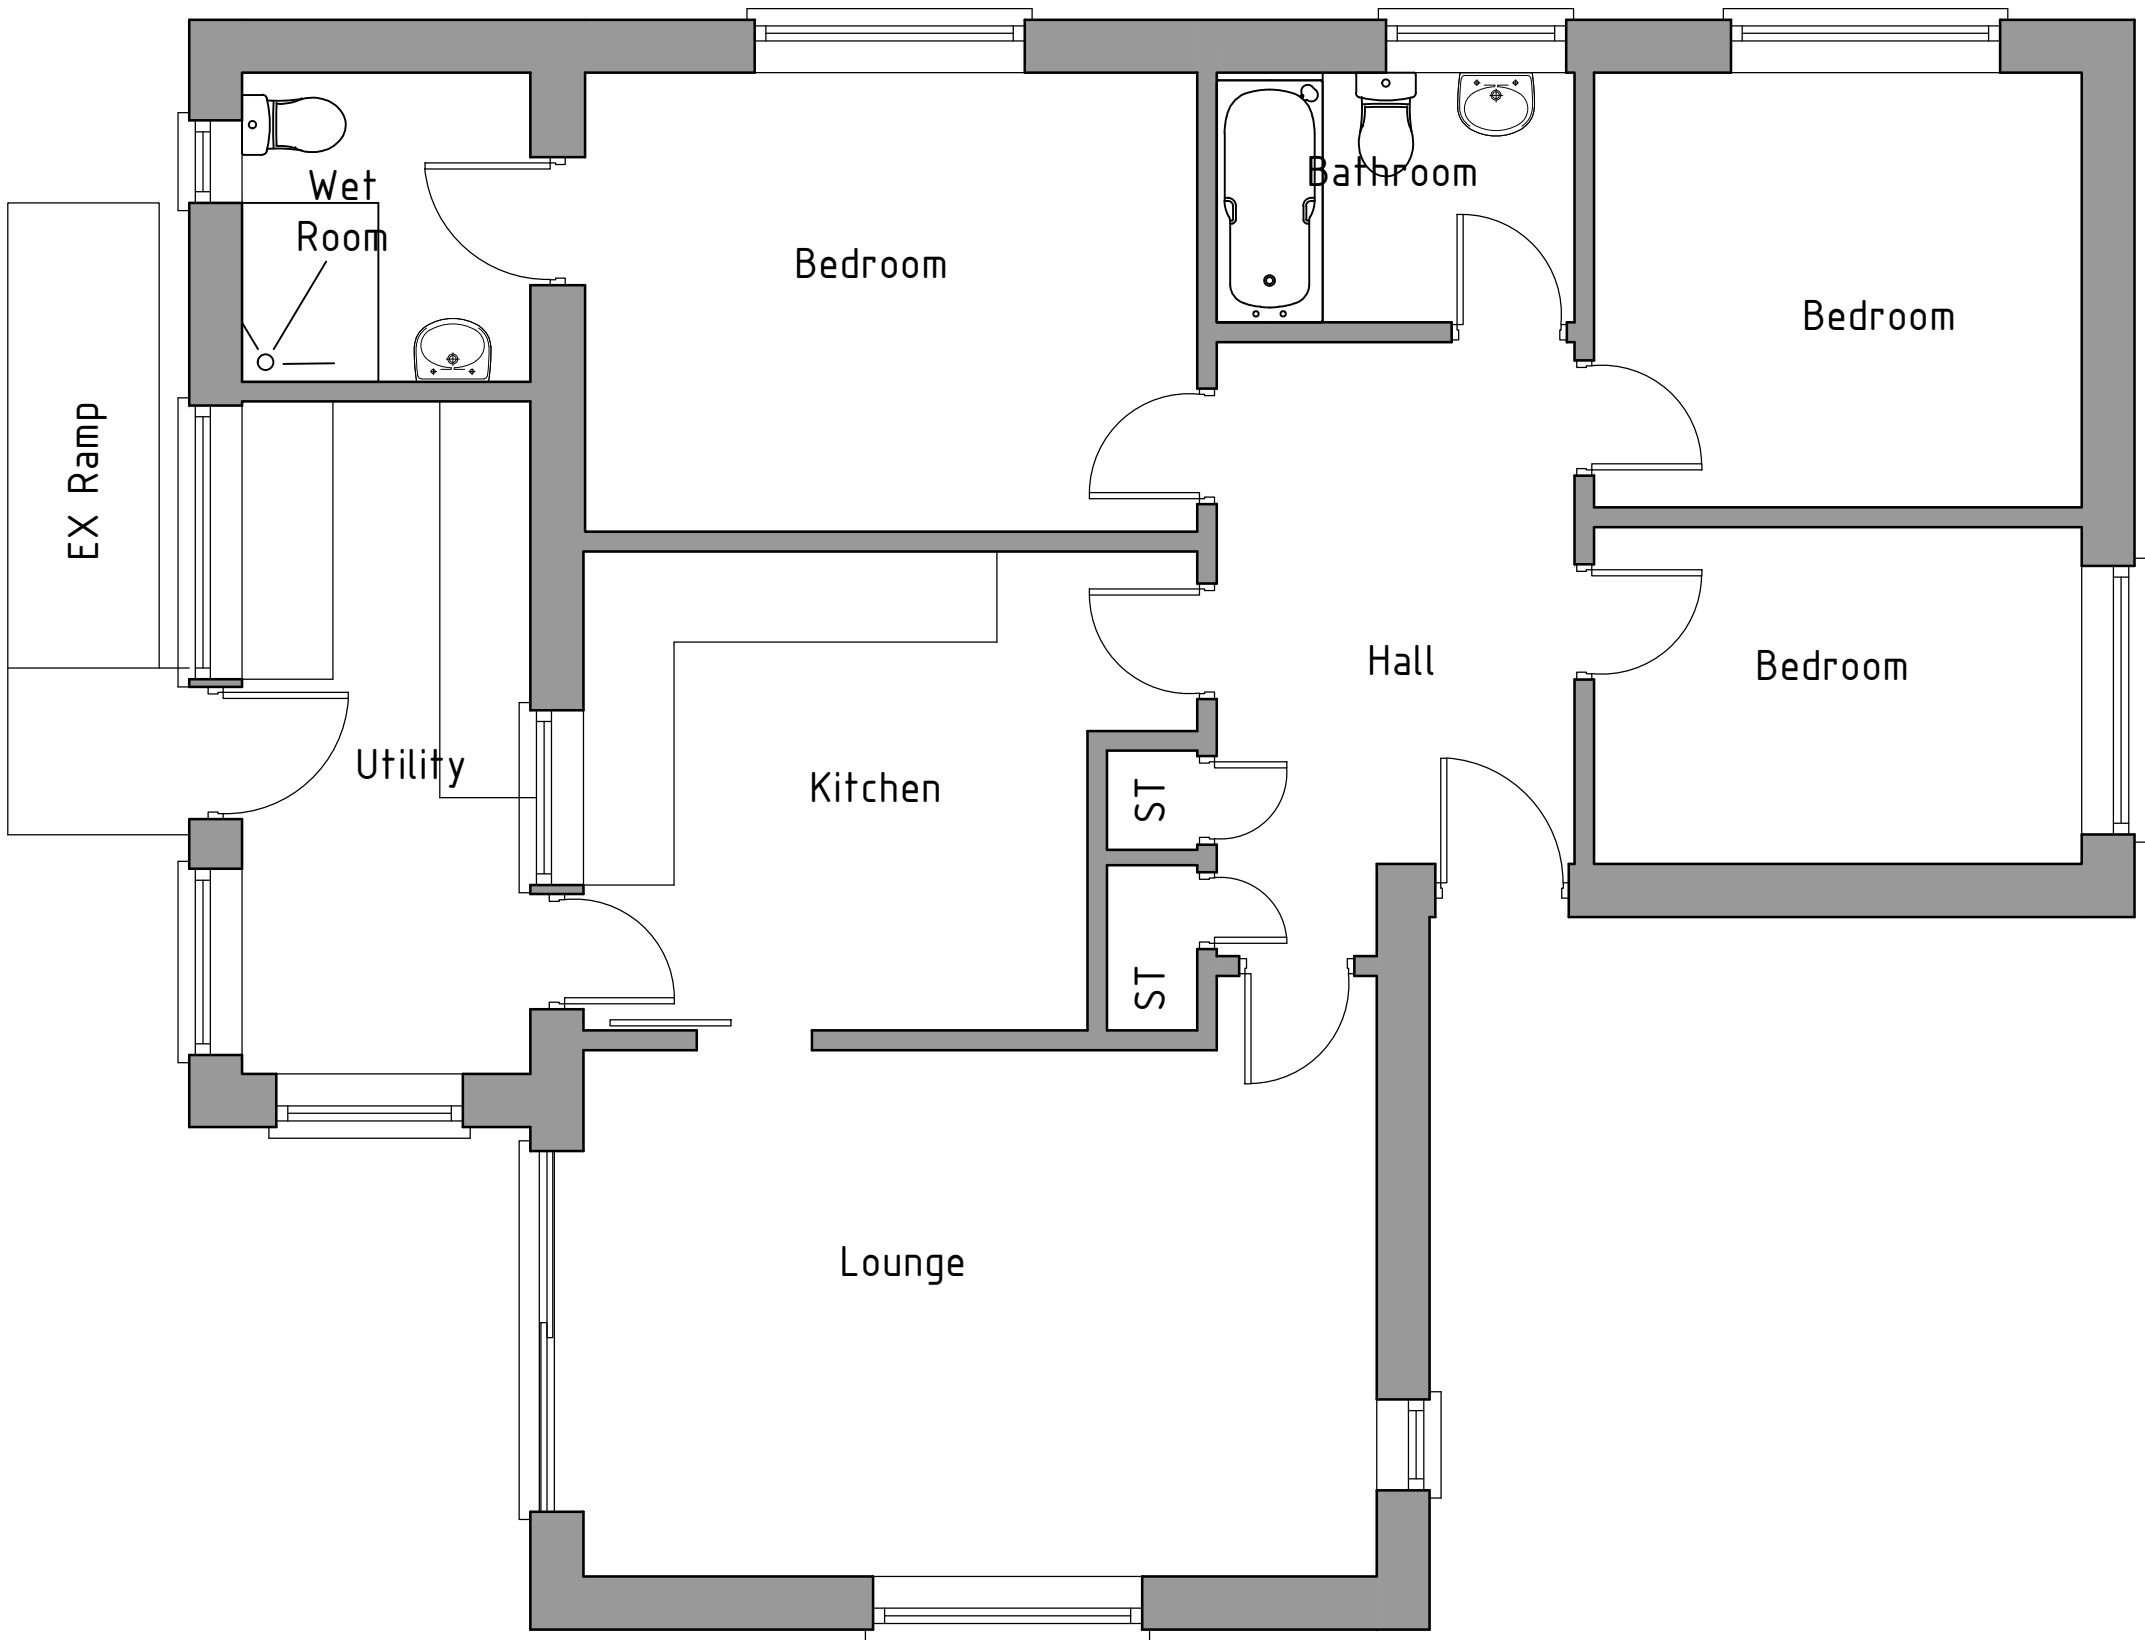


 

HDS ARCHITECTURAL SERVICES
HDS Architectural Services, The Foundry,
15 Yorke Street, Wrexham
LL13 8LW
Tel (01978) 345250
www.hdsarchitectural.co.uk

Project; 7 Gainsborough Road, Wrexham, LL12 7UA	
Title; Ground Floor Plan as Existing	Scale (A3); 1:50
Dwg No; GR/PD/01	Date; January 2021
Revision;	