


PLEASE DO NOT SCALE FROM THIS DRAWING. IF IN DOUBT, ASK.

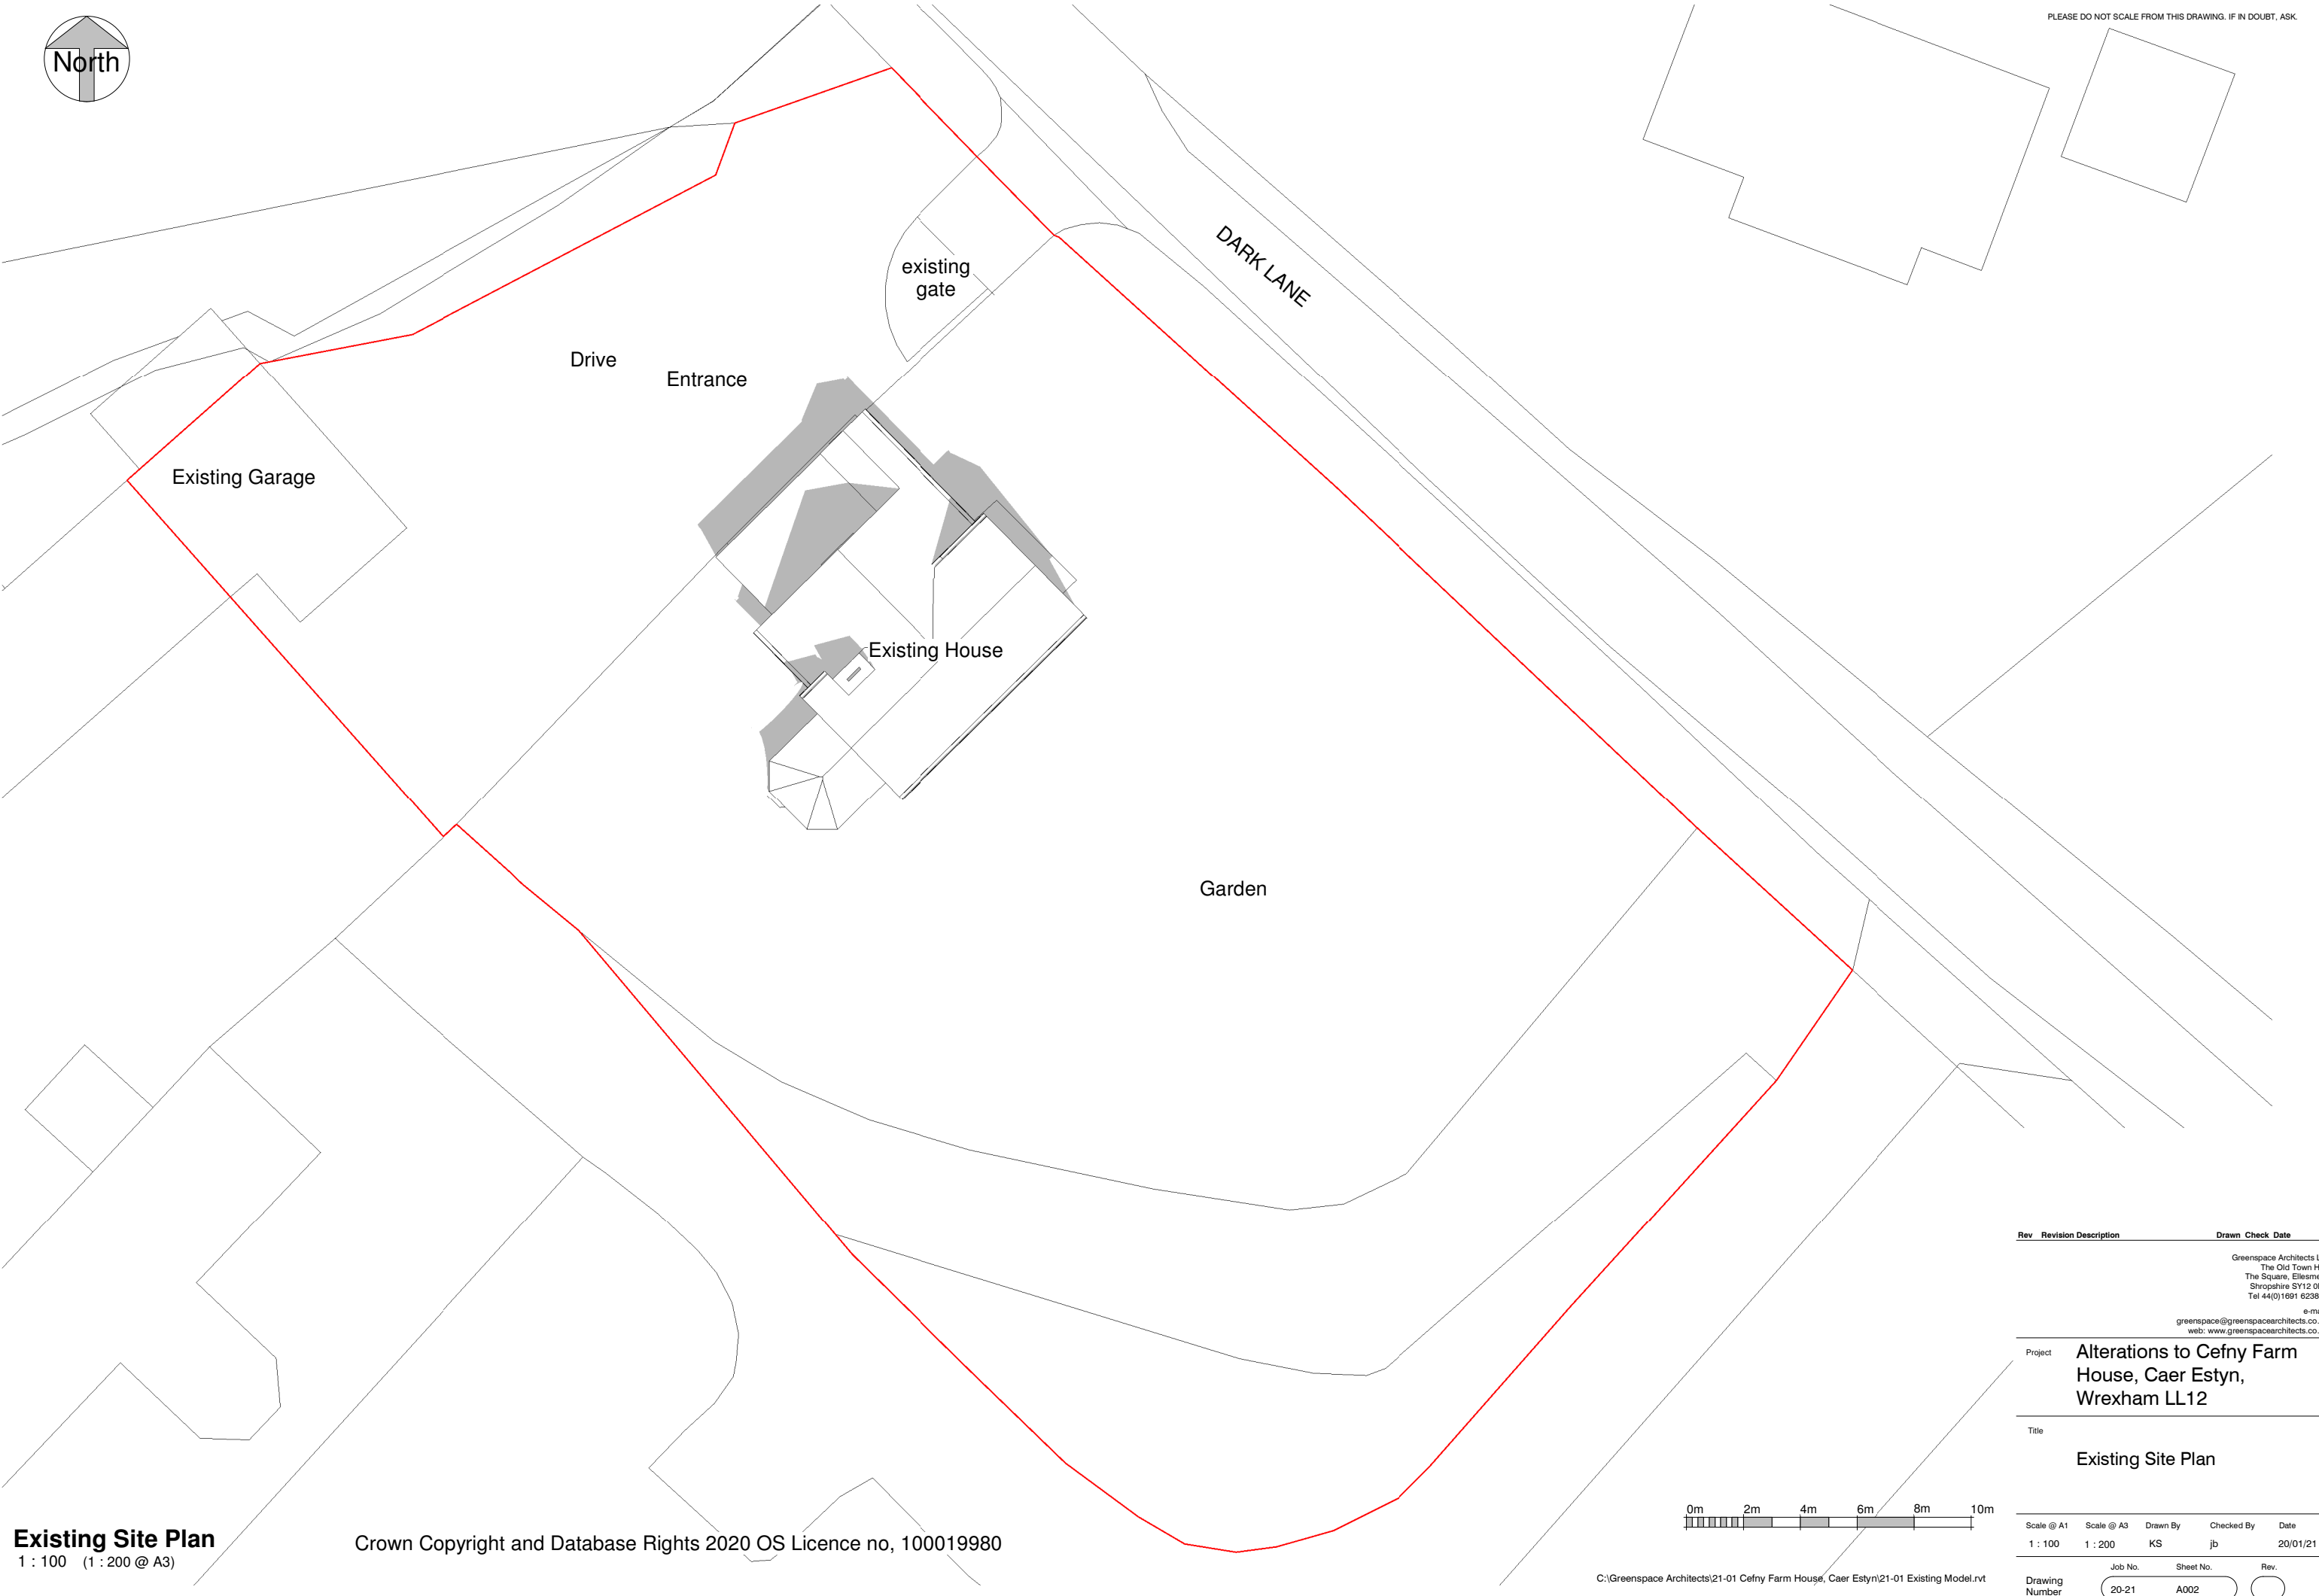

Existing Site Plan
1 : 100 (1 : 200 @ A3)

Crown Copyright and Database Rights 2020 OS Licence no, 100019980



C:\Greenspace Architects\21-01 Cefny Farm House, Caer Estyn\21-01 Existing Model.rvt

Rev	Revision Description	Drawn	Check	Date
-----	----------------------	-------	-------	------

Greenspace Architects Ltd
The Old Town Hall
The Square, Ellesmere
Shropshire SY12 0EP
Tel 44(0)1681 623889
e-mail:
greenspace@greenspacearchitects.co.uk
web: www.greenspacearchitects.co.uk

Project **Alterations to Cefny Farm House, Caer Estyn, Wrexham LL12**

Title **Existing Site Plan**

Scale @ A1	Scale @ A3	Drawn By	Checked By	Date
1 : 100	1 : 200	KS	jb	20/01/21

Drawing Number	Job No.	Sheet No.	Rev.
20-21	A002		