


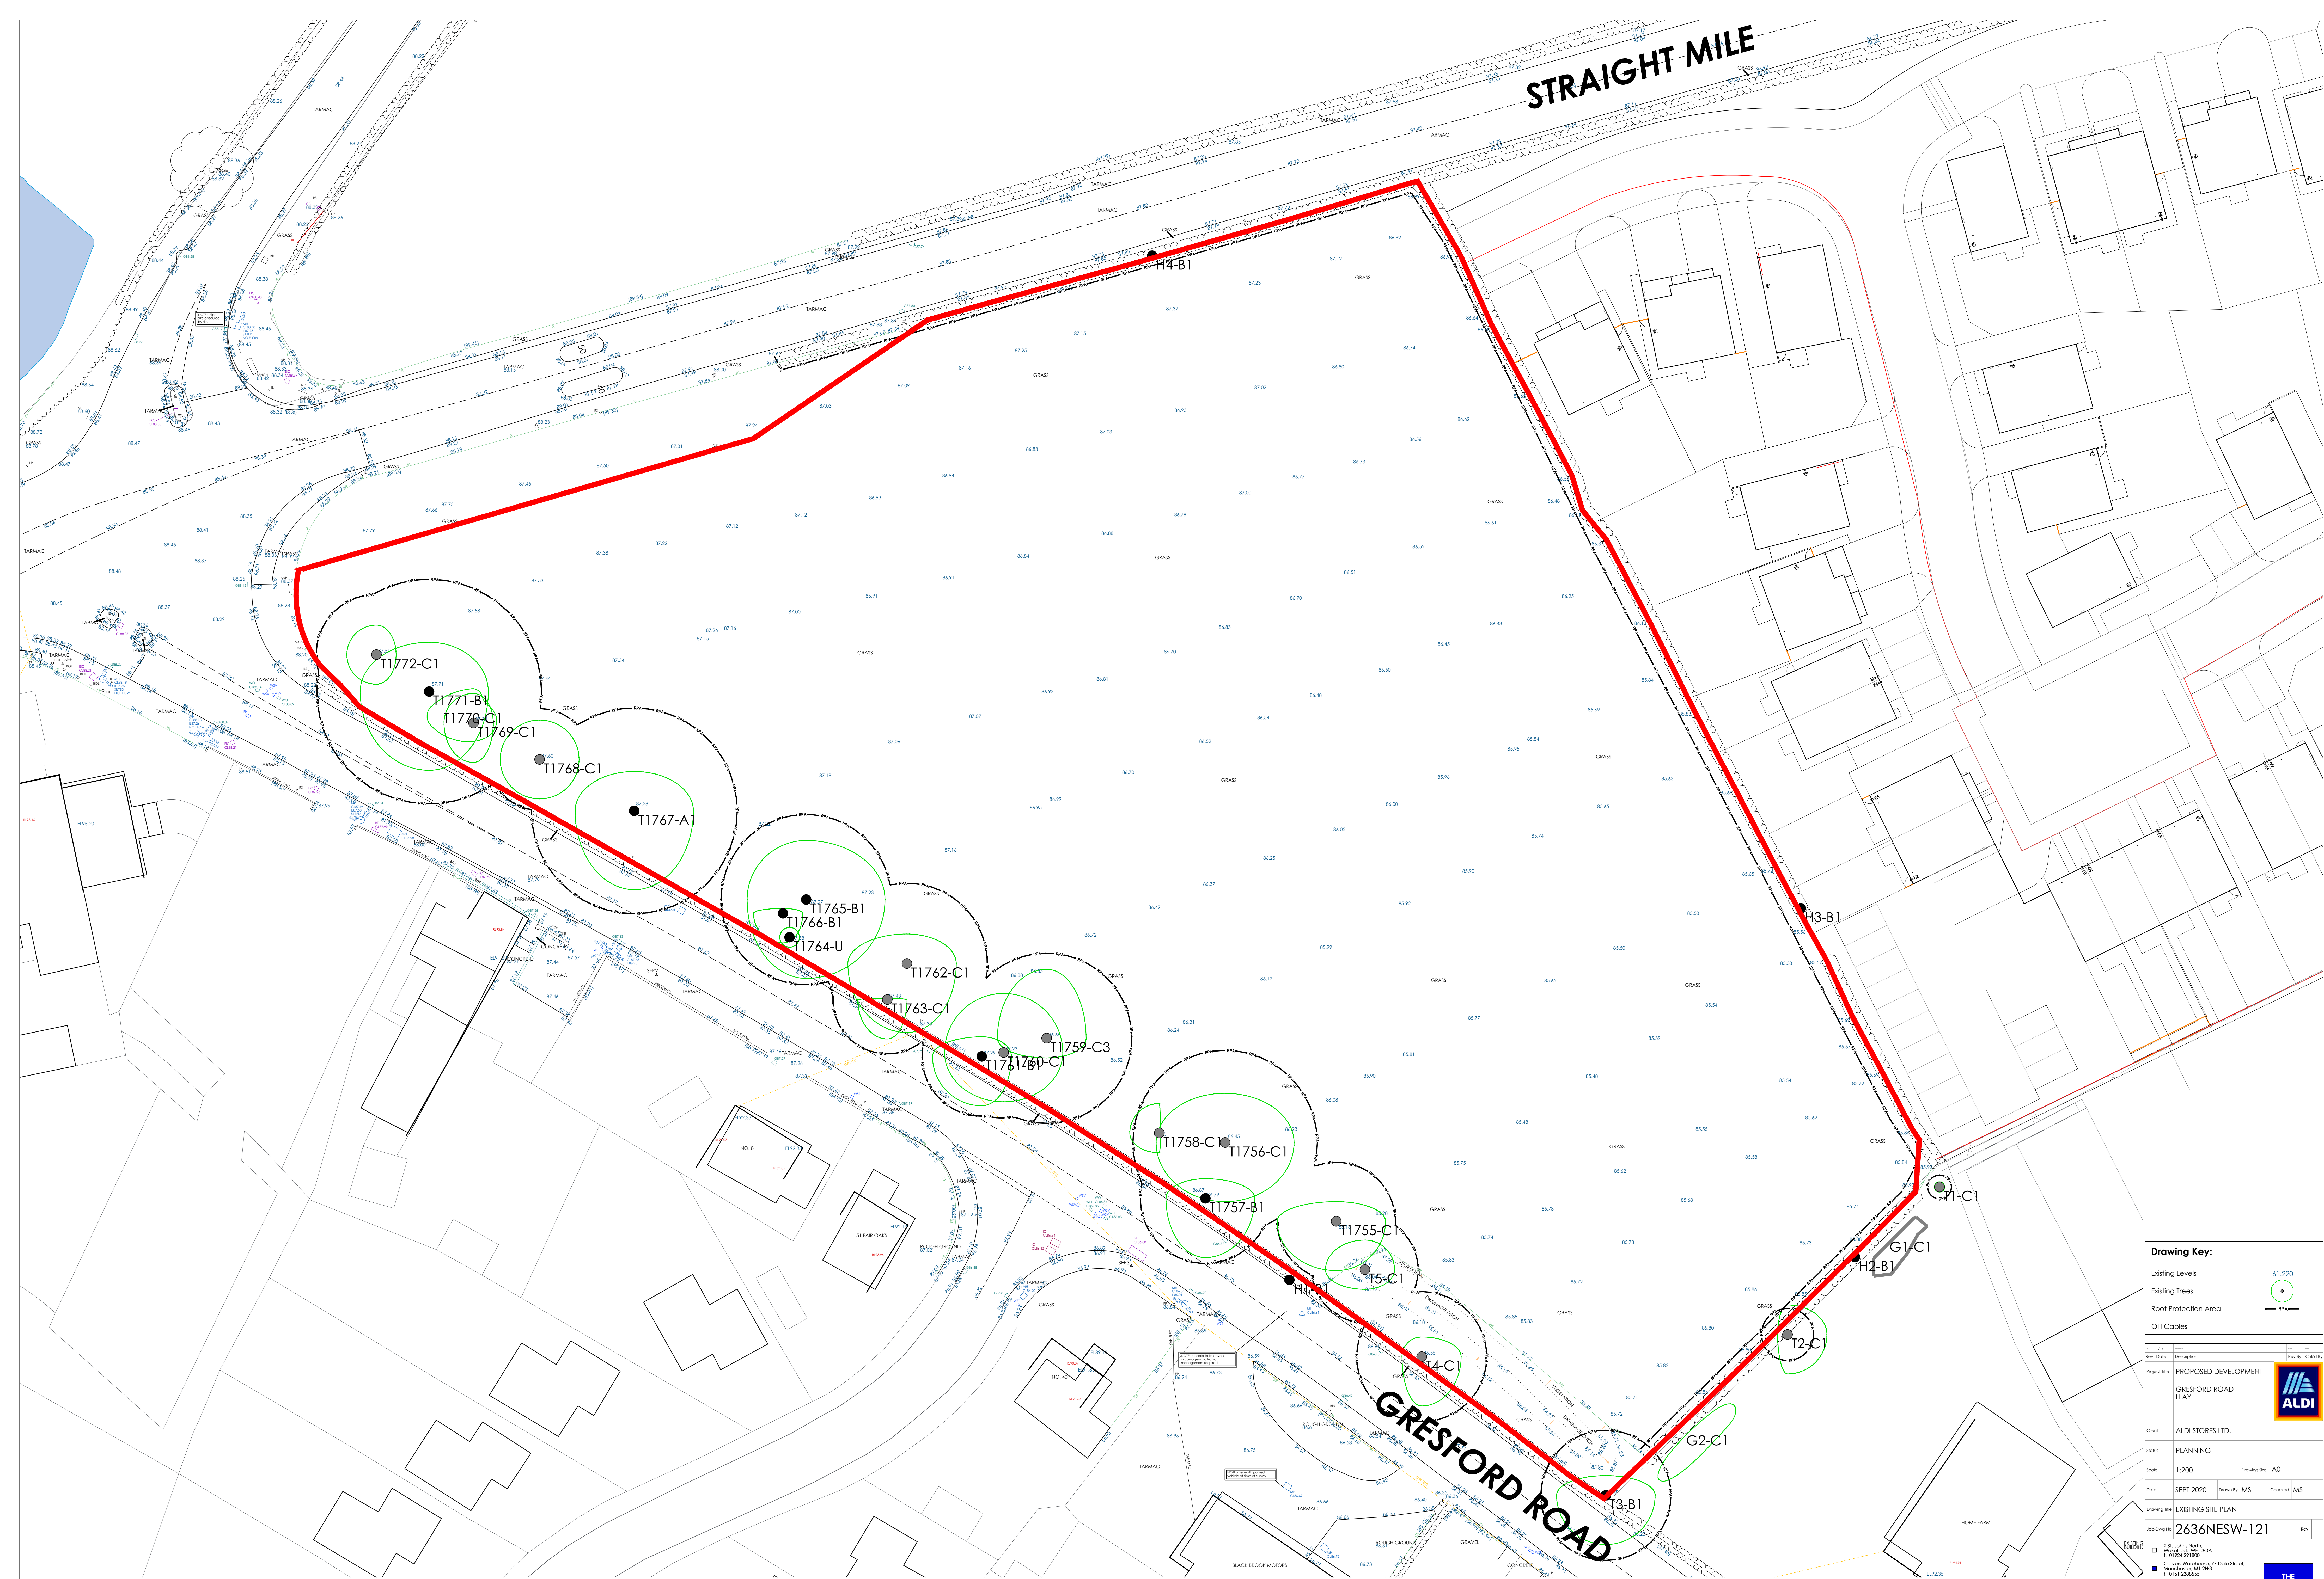

Existing Site Plan
Scale 1:200 @ A0

0 2 4 6 8 10m
SCALE 1:200

Application Boundary
11.029sqm/2.73 acres

Drawing Key:

- Existing Levels: 61.220
- Existing Trees: 61.220
- Roof Protection Area: 61.220
- OH Cables: 61.220

Rev	Date	Description	Drawn By	Check By
1	20/09/20	PROPOSED DEVELOPMENT LAY		
Client: ALDI STORES LTD.				
Status: PLANNING				
Scale: 1:200		Drawing Size: A0		
Date: SEPT 2020		Drawn By: MS		
Drawing Title: EXISTING SITE PLAN		Checked: MS		
Job/Client Ref: 2636NESW-121				

2636 NESW - Straight Mile, Llay, 17.0 DWG & 1:500 Series Planning

THE HARRIS PARTNERSHIP