




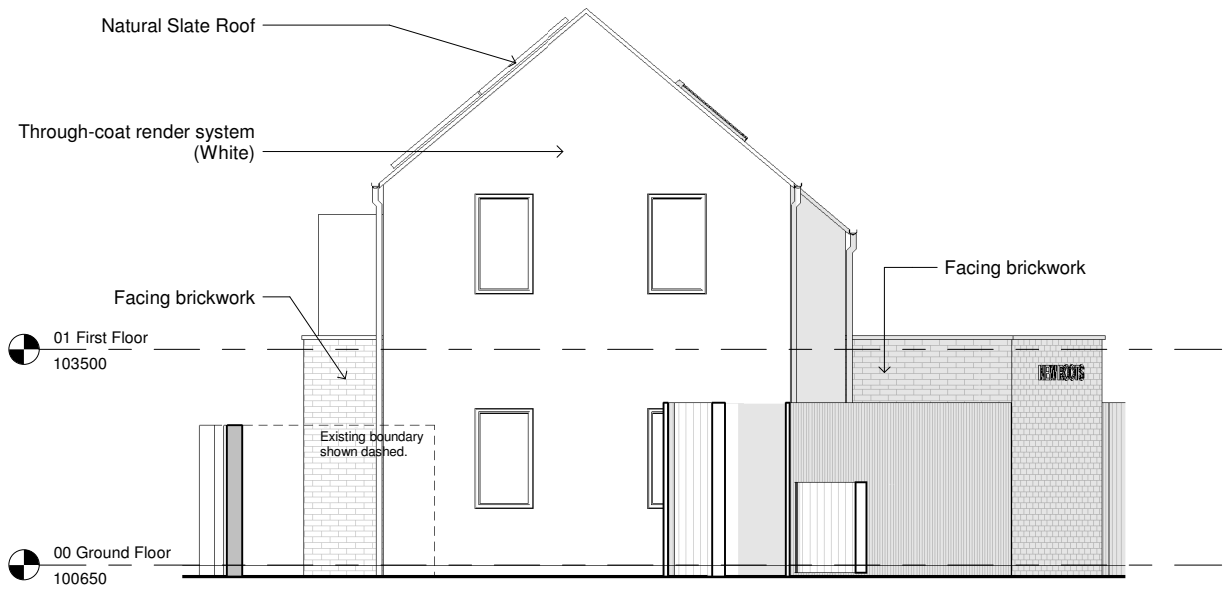


East Elevation
1 : 50 (1 : 100 @ A3)

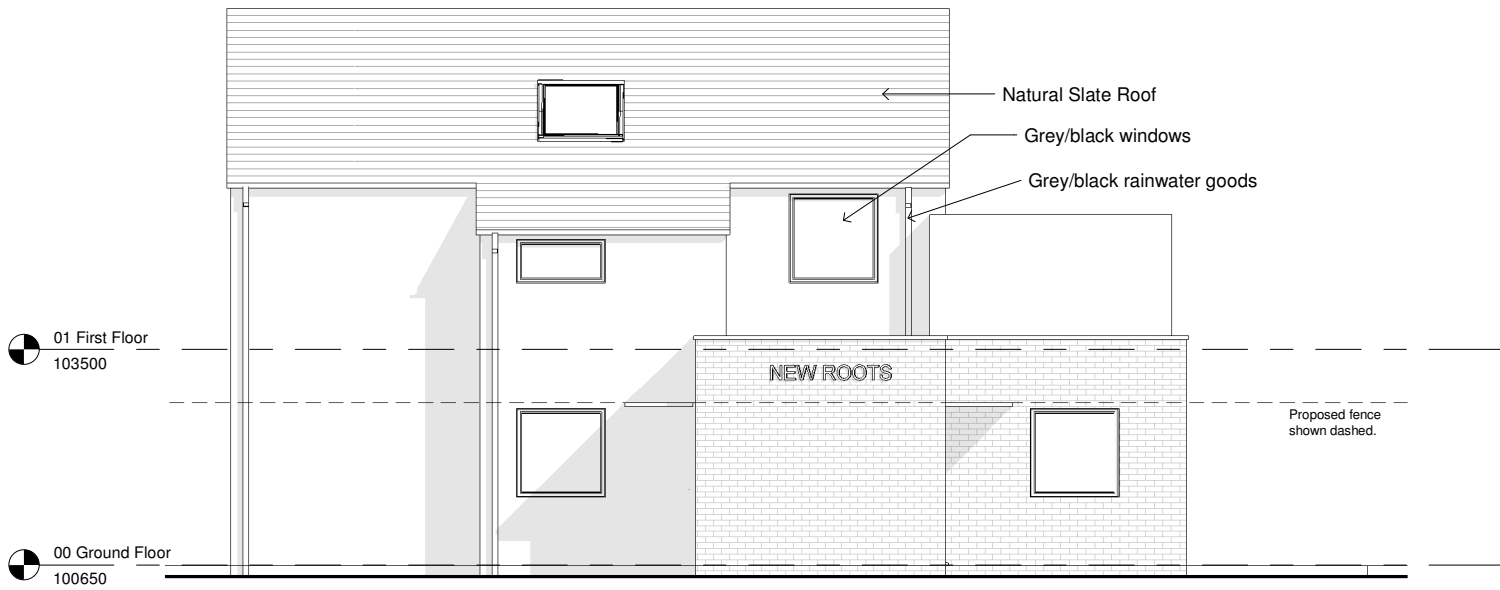

North Elevation
1 : 50 (1 : 100 @ A3)

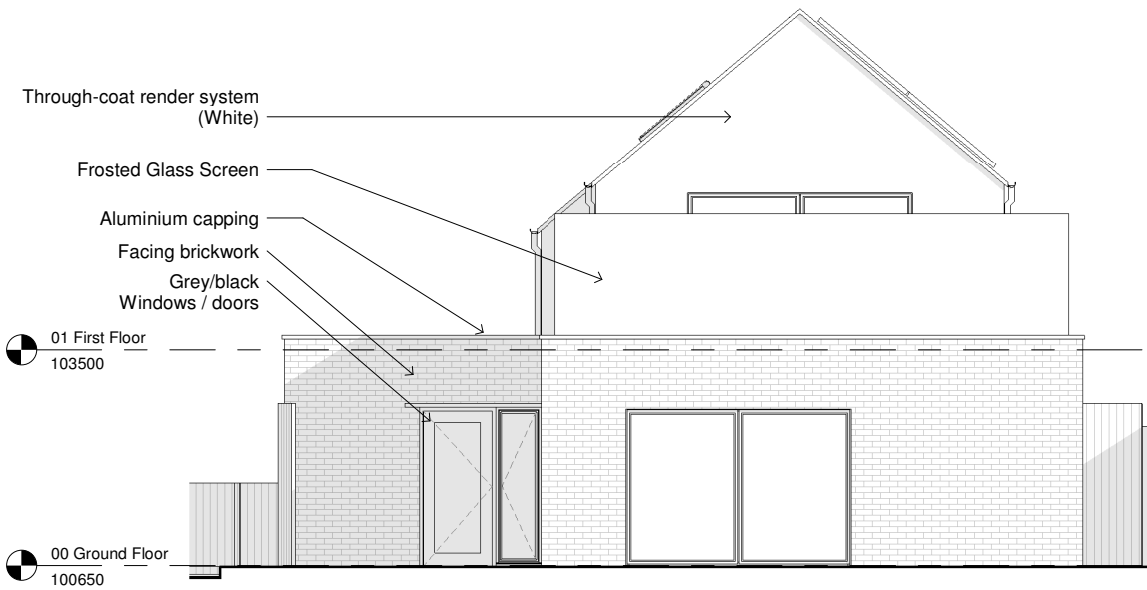

West Elevation
1 : 50 (1 : 100 @ A3)

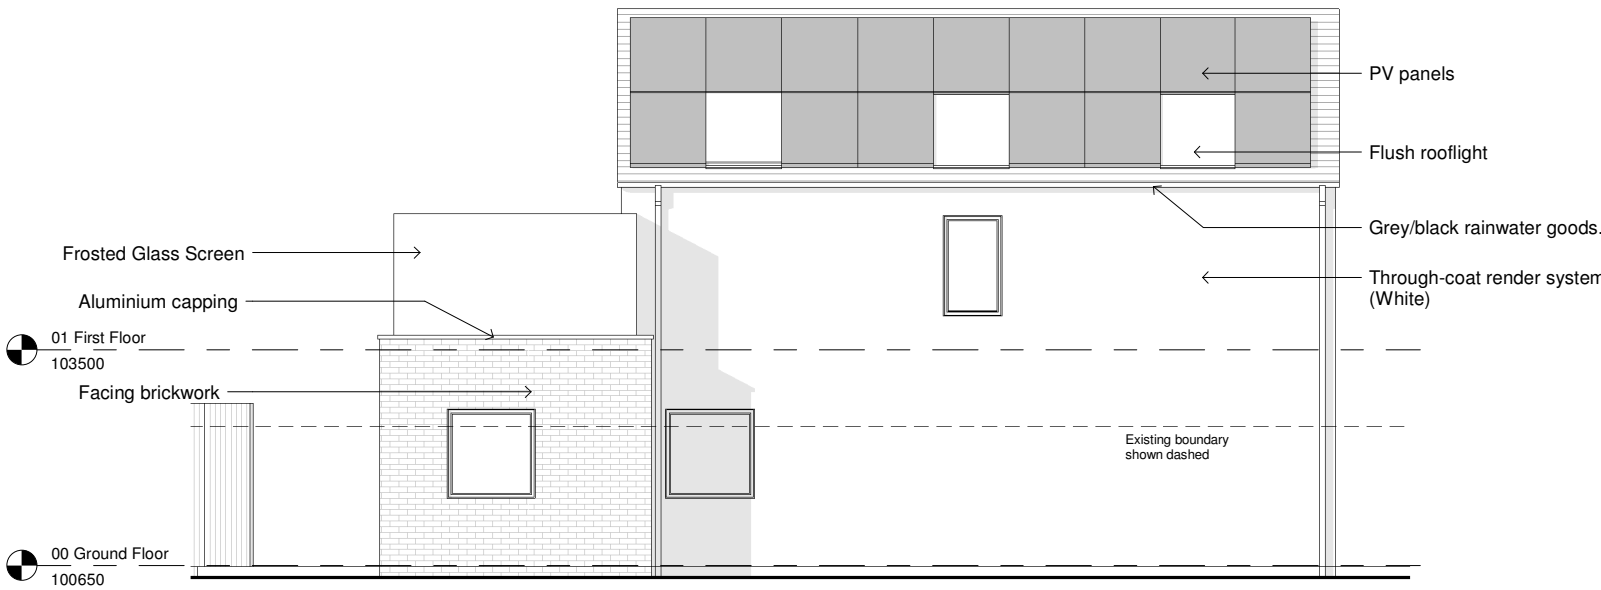

South Elevation
1 : 50 (1 : 100 @ A3)

E	Notes amended	WH	KS	09.12.2020
D	Levels Set, PV Shown	WH	KS	02.12.2020
C	Amendments to suit tree RPA	KS	JB	30.10.2020
B	Updated to suit client comments received 02.03.20	GE	KS	02.03.2020
A	Amendments to suit wheelchair accessible dwelling rules.	GE	KS	02.03.2020
Rev	Revision Description	Drawn	Check	Date

Greenspace Architects Ltd
The Old Town Hall
The Square, Ellesmere
Shropshire SY12 0EP
Tel 44(0)1691 623699
e-mail:
greenspace@greenspacearchitects.co.uk
web: www.greenspacearchitects.co.uk

Project
**New Roots, Quarry Brow,
Gresford**

Title
Proposed Elevations

Scale @ A1	Scale @ A3	Drawn By	Checked By	Date
1 : 50	1:100	GE	KS	19.02.20
Drawing Number	Job No.	Sheet No.	Rev.	
	19-26	A300	E	