
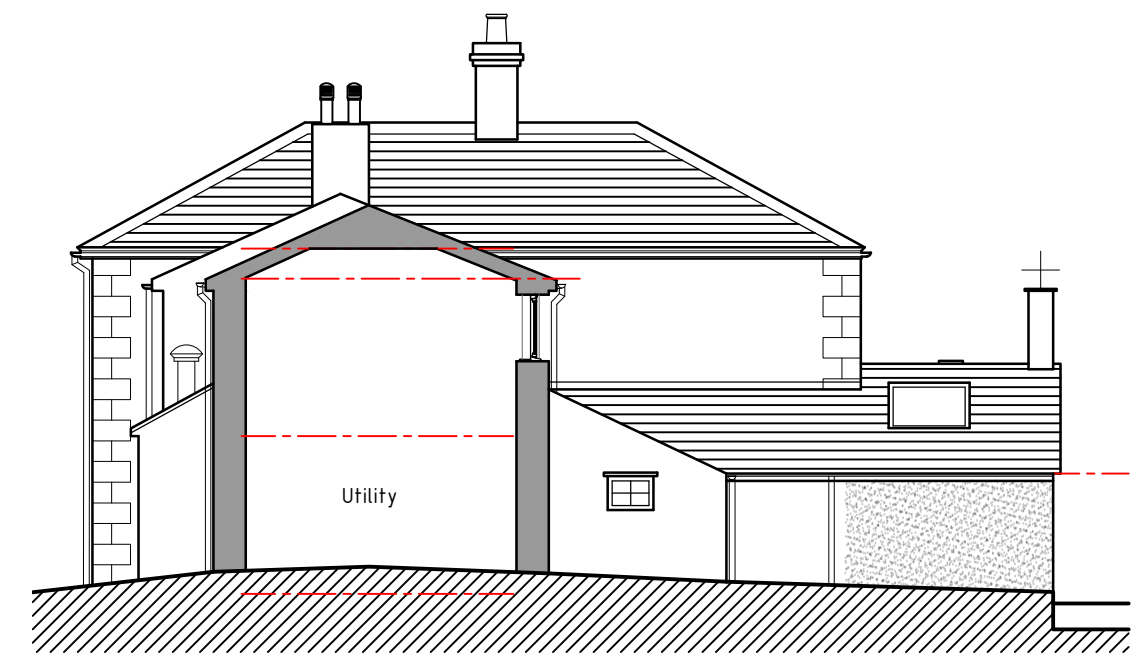


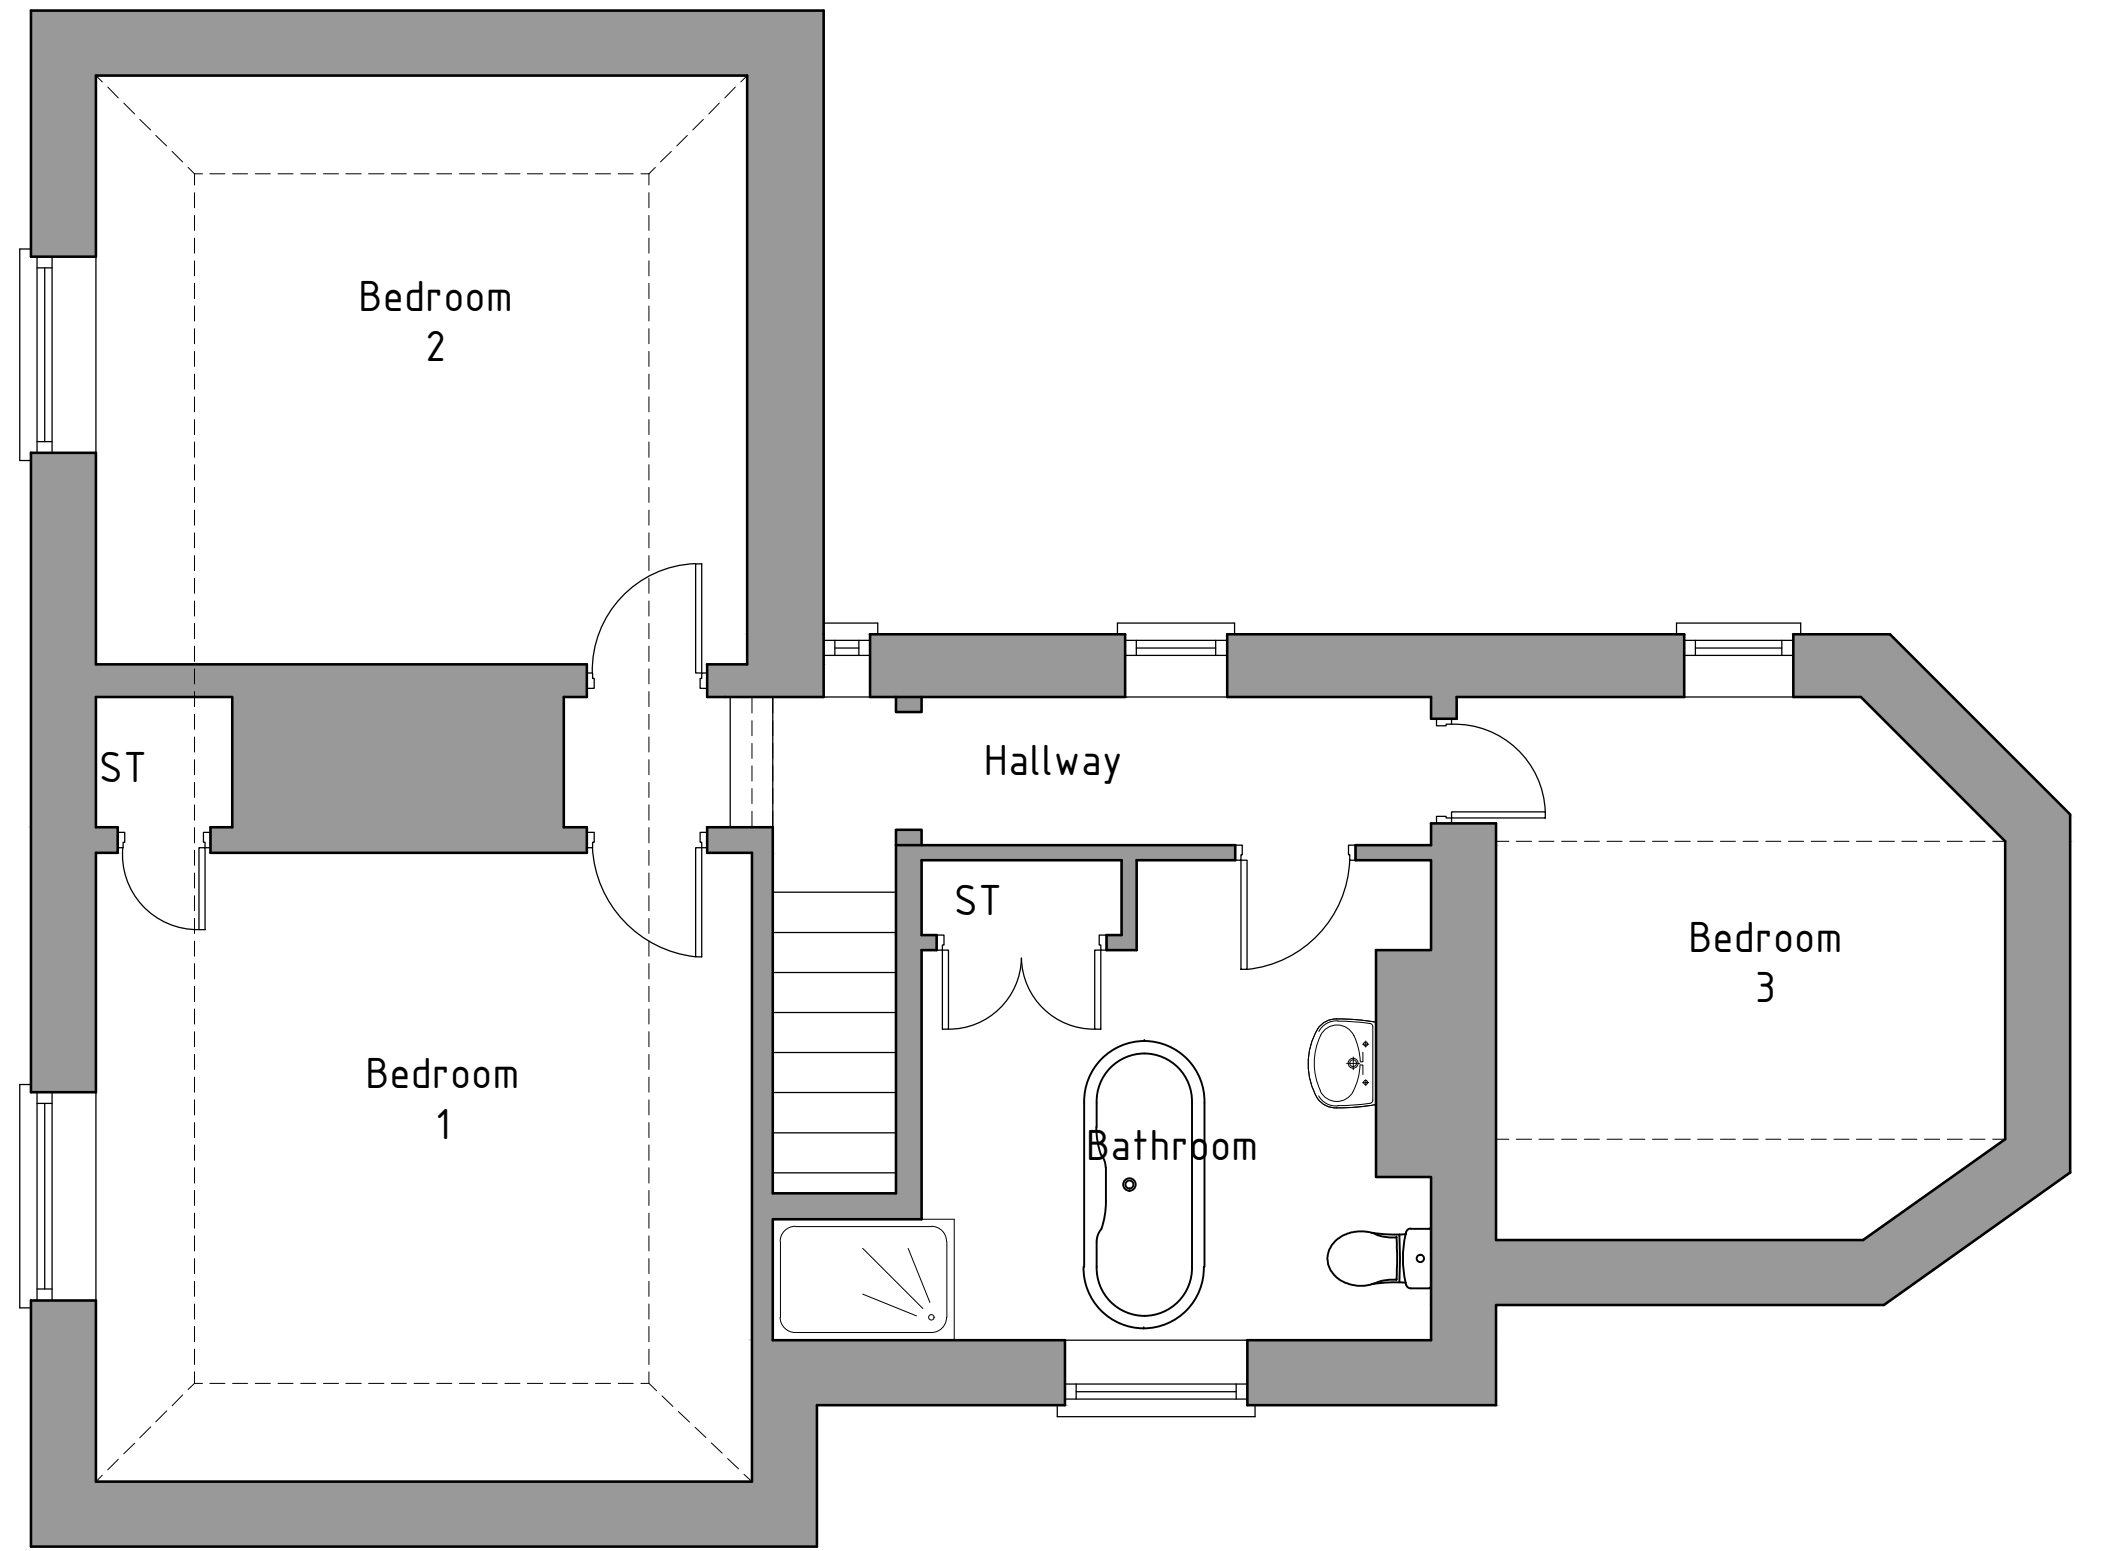

Existing Section (1:100)

HDS ARCHITECTURAL SERVICES

HDS Architectural Services, The Foundry,
15 Yorke Street, Wrexham
LL13 8JW
Tel (01978) 345250
www.hdsarchitectural.co.uk

Project; Woodbank Cottage, Pontcysyllte, Llangollen, LL20 7YR	
Title; Floor Plans as Existing	Scale (A2); 1:50
Dwg No.; WC/PD/01	Date; March 2021
Revision; REV A - drawings updated to clients comments (15-03-21). REV B - drawings updated to clients comments (16-03-21).	