



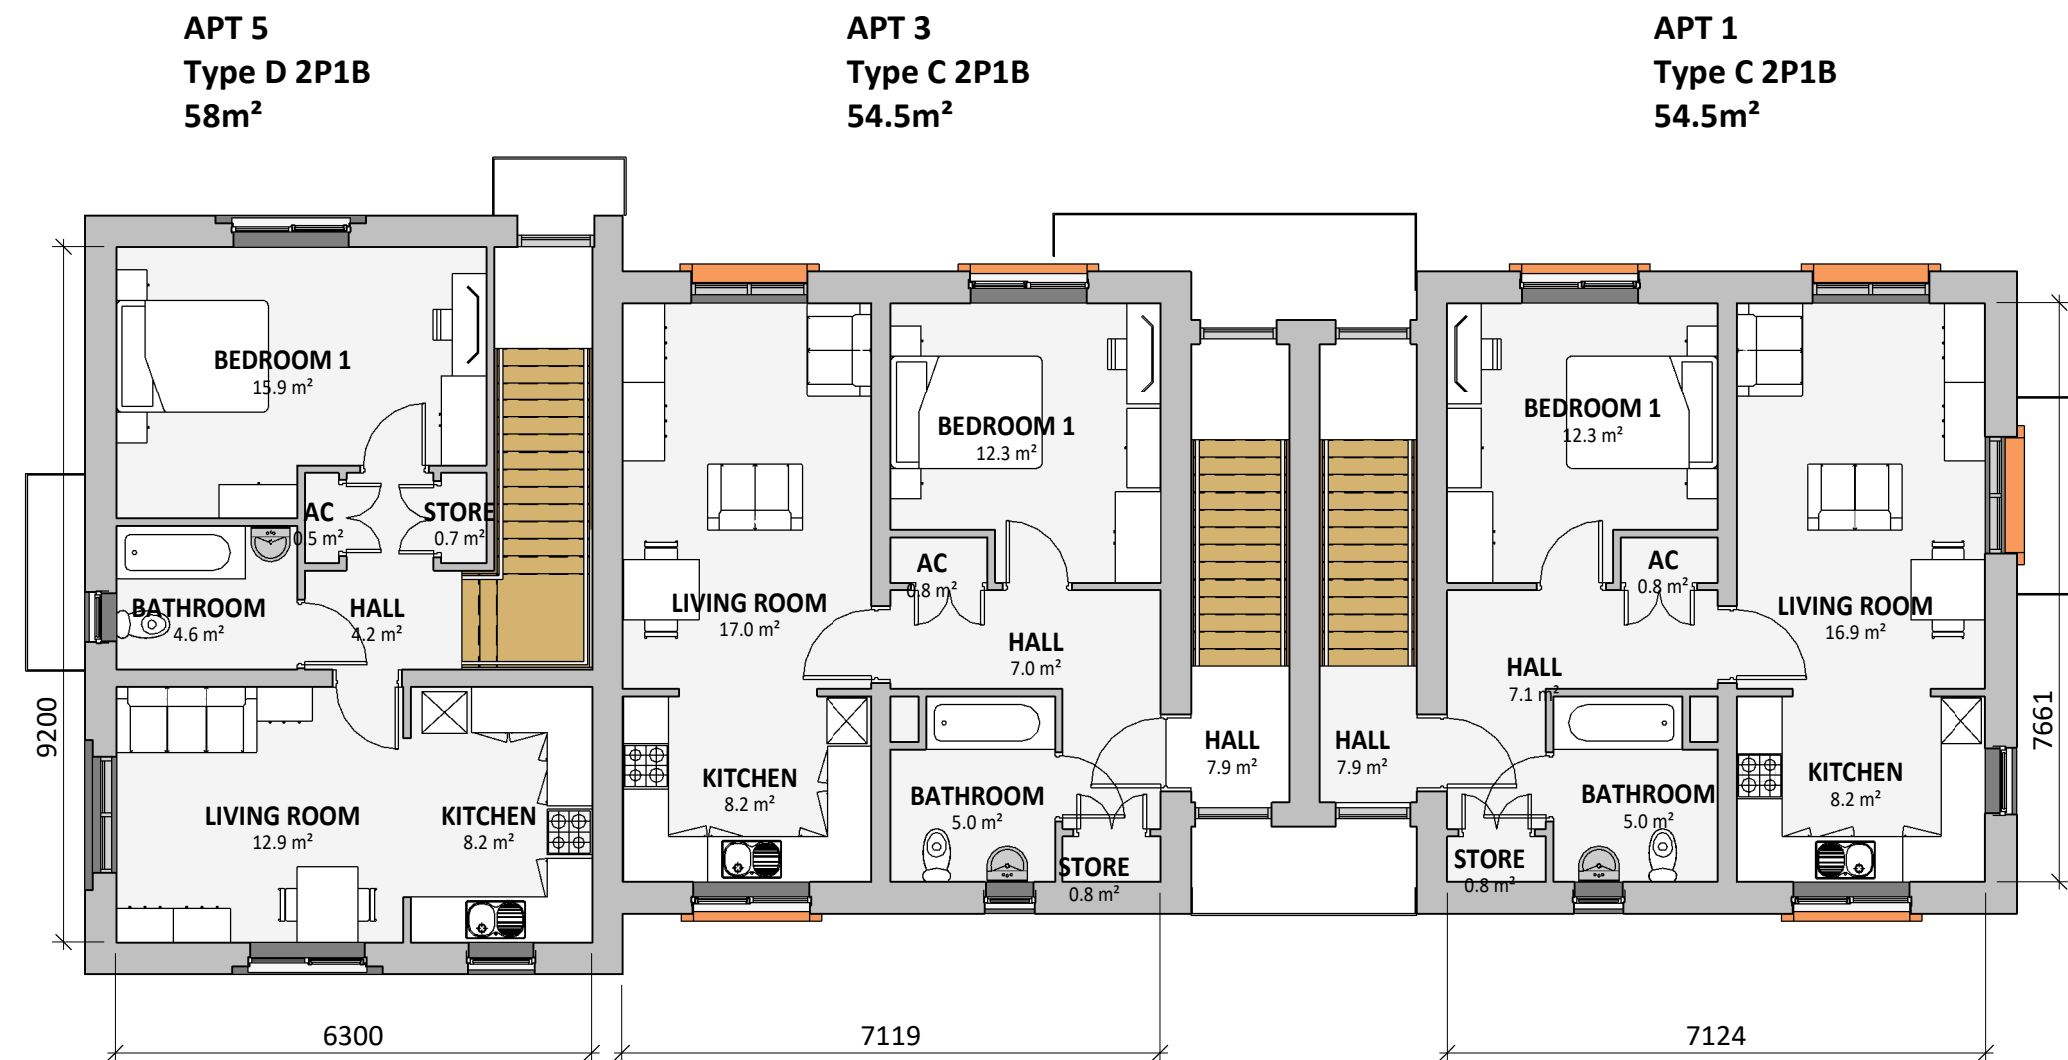

2 | FIRST FLOOR APARTMENTS 1-5
SCALE: 1 : 100

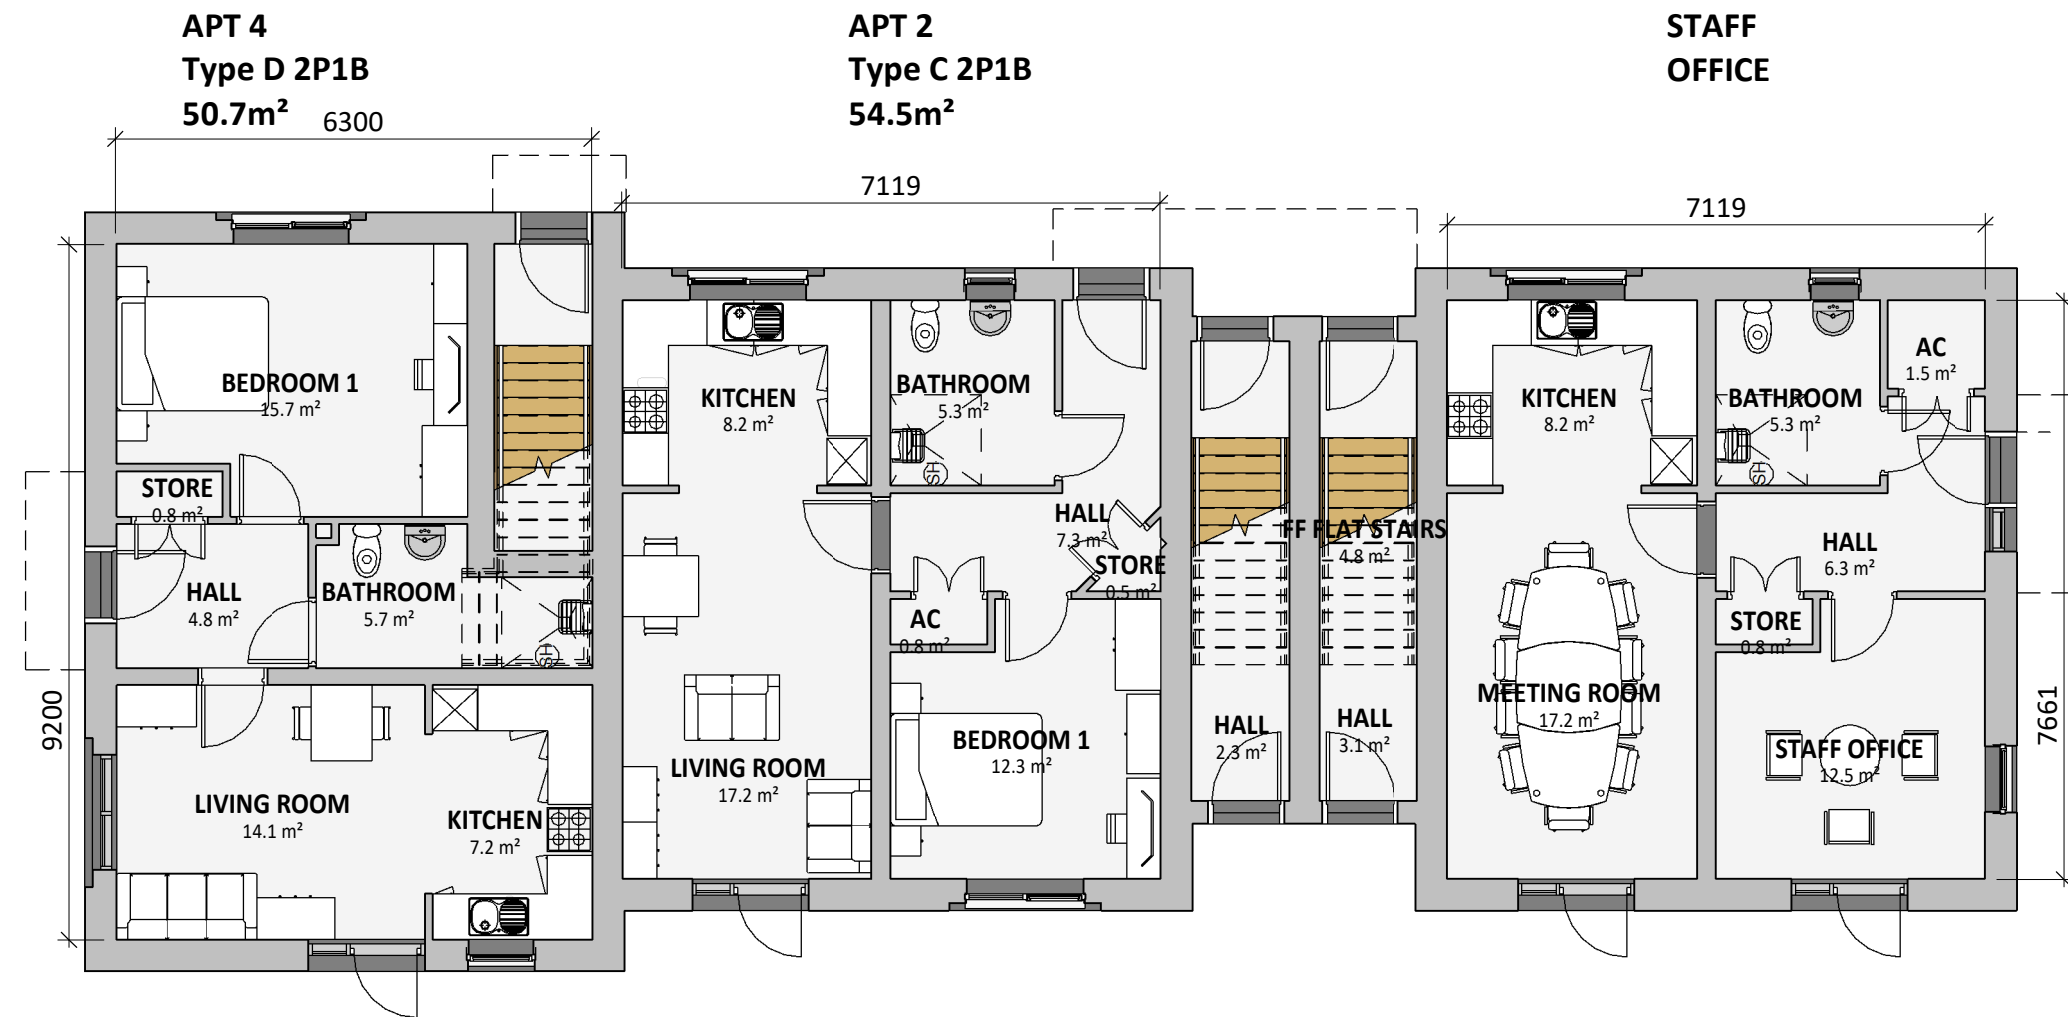

1 | GROUND FLOOR APARTMENTS 1-5
SCALE: 1 : 100

UNIT #	APT TYPE	AREA m²
-	STAFF	-
1	C	54.5
2	C	54.5
3	C	54.5
4	D	50.7
5	D	58
6	E	50.7
7	E	58
8	E	50.7
9	E	58
10	A	50.7
11	A	58
12	A	50.7
13	A	58
14	B	50.7
15	B	58
16	B	50.7
17	B	58
18	B	50.7
19	B	58

C	ISSUED FOR PAC	22.01.21	ME
B	REVISED APARTMENT LAYOUTS	21.01.21	ME
A	STAFF HUB ADDED	23.11.20	ME
REV	DESCRIPTION	DATE	BY

THIS DRAWING IS THE COPYRIGHT OF AINSLEY GOMMON ARCHITECTS. CHECK ALL DIMENSIONS ON SITE. DISCREPANCIES TO BE NOTIFIED TO ARCHITECT. ELEMENTS OF STRUCTURE SHOWN ARE INDICATIVE AND FOR GUIDANCE. FINAL DESIGN TO BE AS STRUCTURAL ENGINEERS DETAILS AND SPECIFICATION.

PROJECT
Ty Nos, Holt Road, Wrexham
for Clwyd Allyn

DRAWING TITLE
PROPOSED APARTMENT FLOOR PLANS - STAFF OFFICE & BLOCK 1-5

SCALE
As indicated @A2

DATE
06/10/20

DRAWN
ME

CHECKED
SV

DRAWING STATUS
PLANNING

JOB No
C1039


DRAWING No
101

REVISION
C

AG | AINSLEY GOMMON ARCHITECTS

THE OLD POLICE STATION, 15 GLYNNE WAY, HAWARDEN, CH5 3NS
Tel: 01244 537 100 | wales@agarchitects.co.uk | www.agarchitects.co.uk
Ainsley Gomon Architects Ltd. Registered in England & Wales No.4187948
Registered Office: 1 Price Street, Hamilton Square, Birkenhead CH41 6JN

PRINTED: 02/03/2021 14:44:45

 

VISUAL SCALE 1:100 @ A2