



Drawing Status

PLANNING

This drawing is © CAD Projects and is not to be copied, reproduced or re-distributed either in whole or in part without the prior written permission of the originator.

The originator shall have no responsibility for any liability, loss, cost, damage or expense arising from or relating to any use of this document other than for its intended purpose on this project.

This drawing should be read in conjunction with all other relevant drawings, specifications and associated documentation. Any discrepancies, errors or omissions are to be reported to the originator before proceeding with work.

Changes or amendments are to be made on this drawing prior to proceeding with any work. This drawing shall not be scaled to ascertain any dimensions or other dimensions only.

DISCLAIMER

When this drawing is issued in CAD, it is an uncontrolled version issued for reference only. It shall not be used for the construction of any work documents that require it that are solely responsible.


SOFTWARE INTERFERENCE

Projects prepared using Autodesk REVIT Architecture

CAD Projects does not accept liability for any loss or degradation of any information held in the drawing resulting from the translation from the original file to any other file format or from the repeated reading of it in any other programme.

Hazard Identification

ref	hazard	date

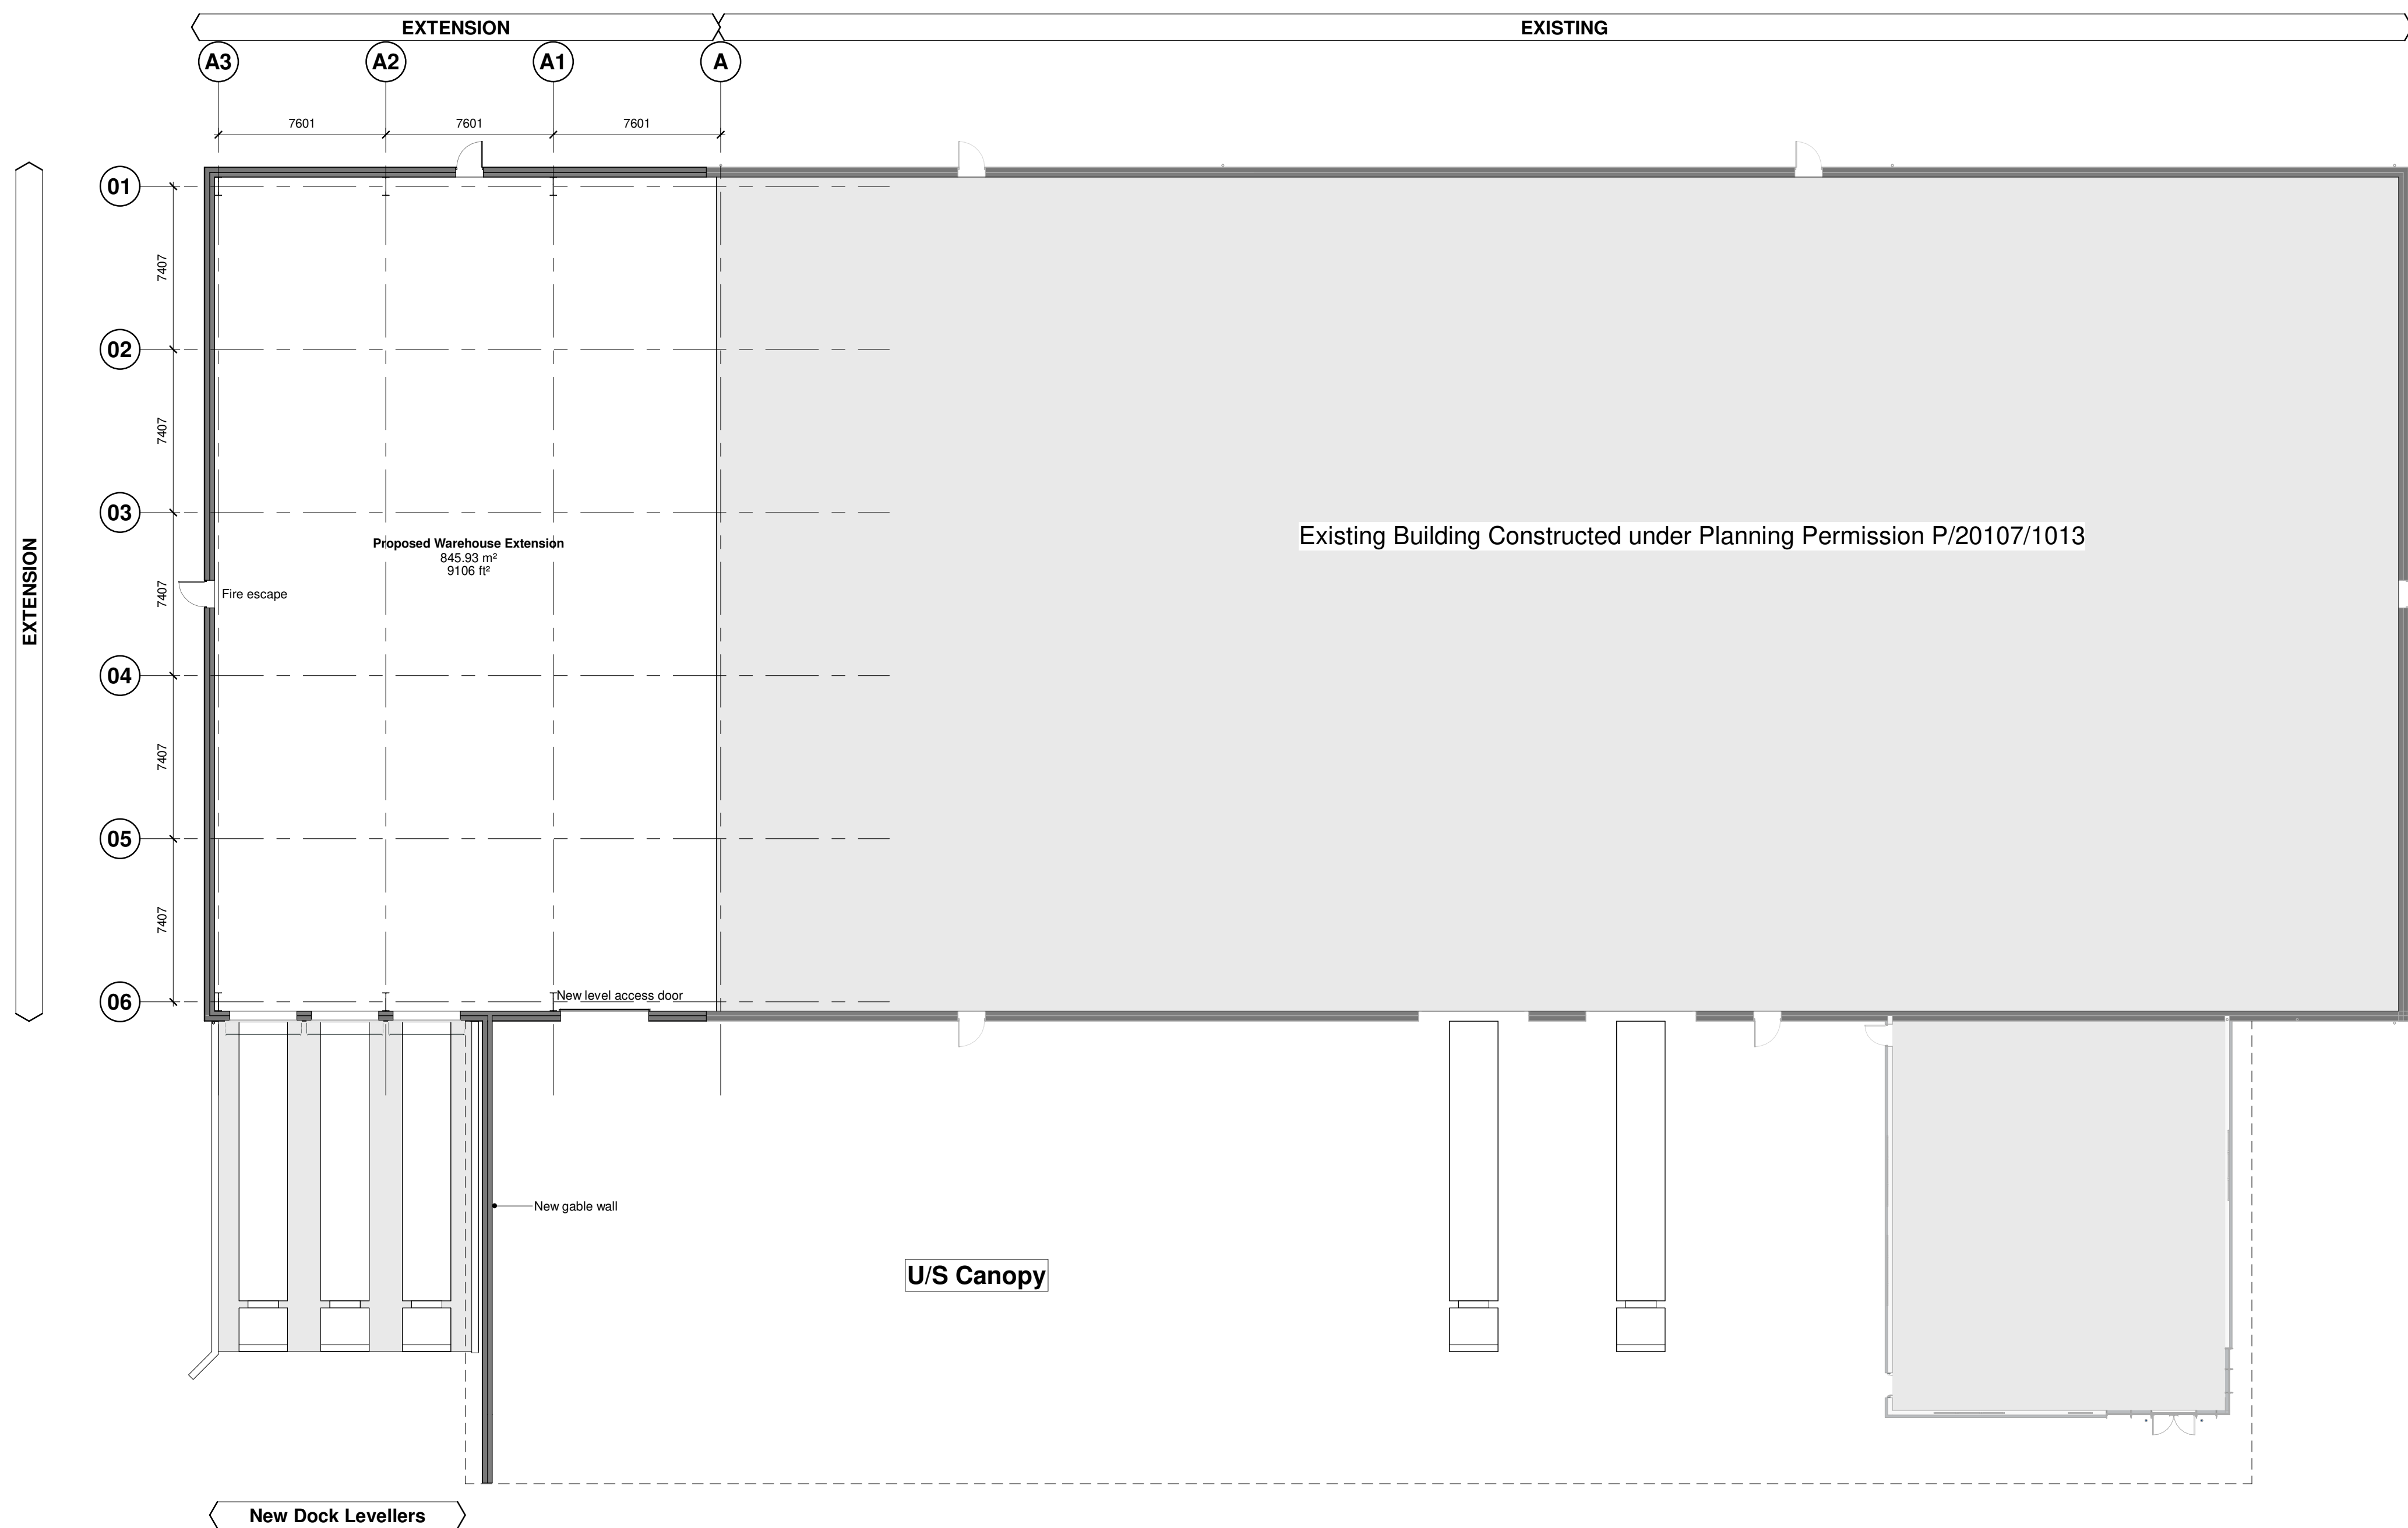

P04	Amendments made to drawing following comments.	AR	12.11.20	JP
P03	Minor amendments following comments.	AR	11.11.20	JP
P02	Gable wall extended to end of canopy and internal office layout removed.	AR	05.10.20	JP
P01	New dock levellers and level access doors added, canopy extended and fire escape included	AR	01.10.20	JP
Rev	Revision Details	Drawn	Date	Checked



Client
M&L Investment Partners LLP

Project
Proposed Distribution Warehouse
Redwither, Wrexham - Phase 2

Drawing Title
Proposed Ground Floor Plan

Status	Purpose of Issue
S2 SUITABLE FOR INFORMATION	
Drawn by	RJ
Created	10.08.18
C4 Job no.	17-049
Scale	1 : 200 @ A1
Drg no.	17049-C4C-B2-00-DR-A(20)150
Rev	P04