


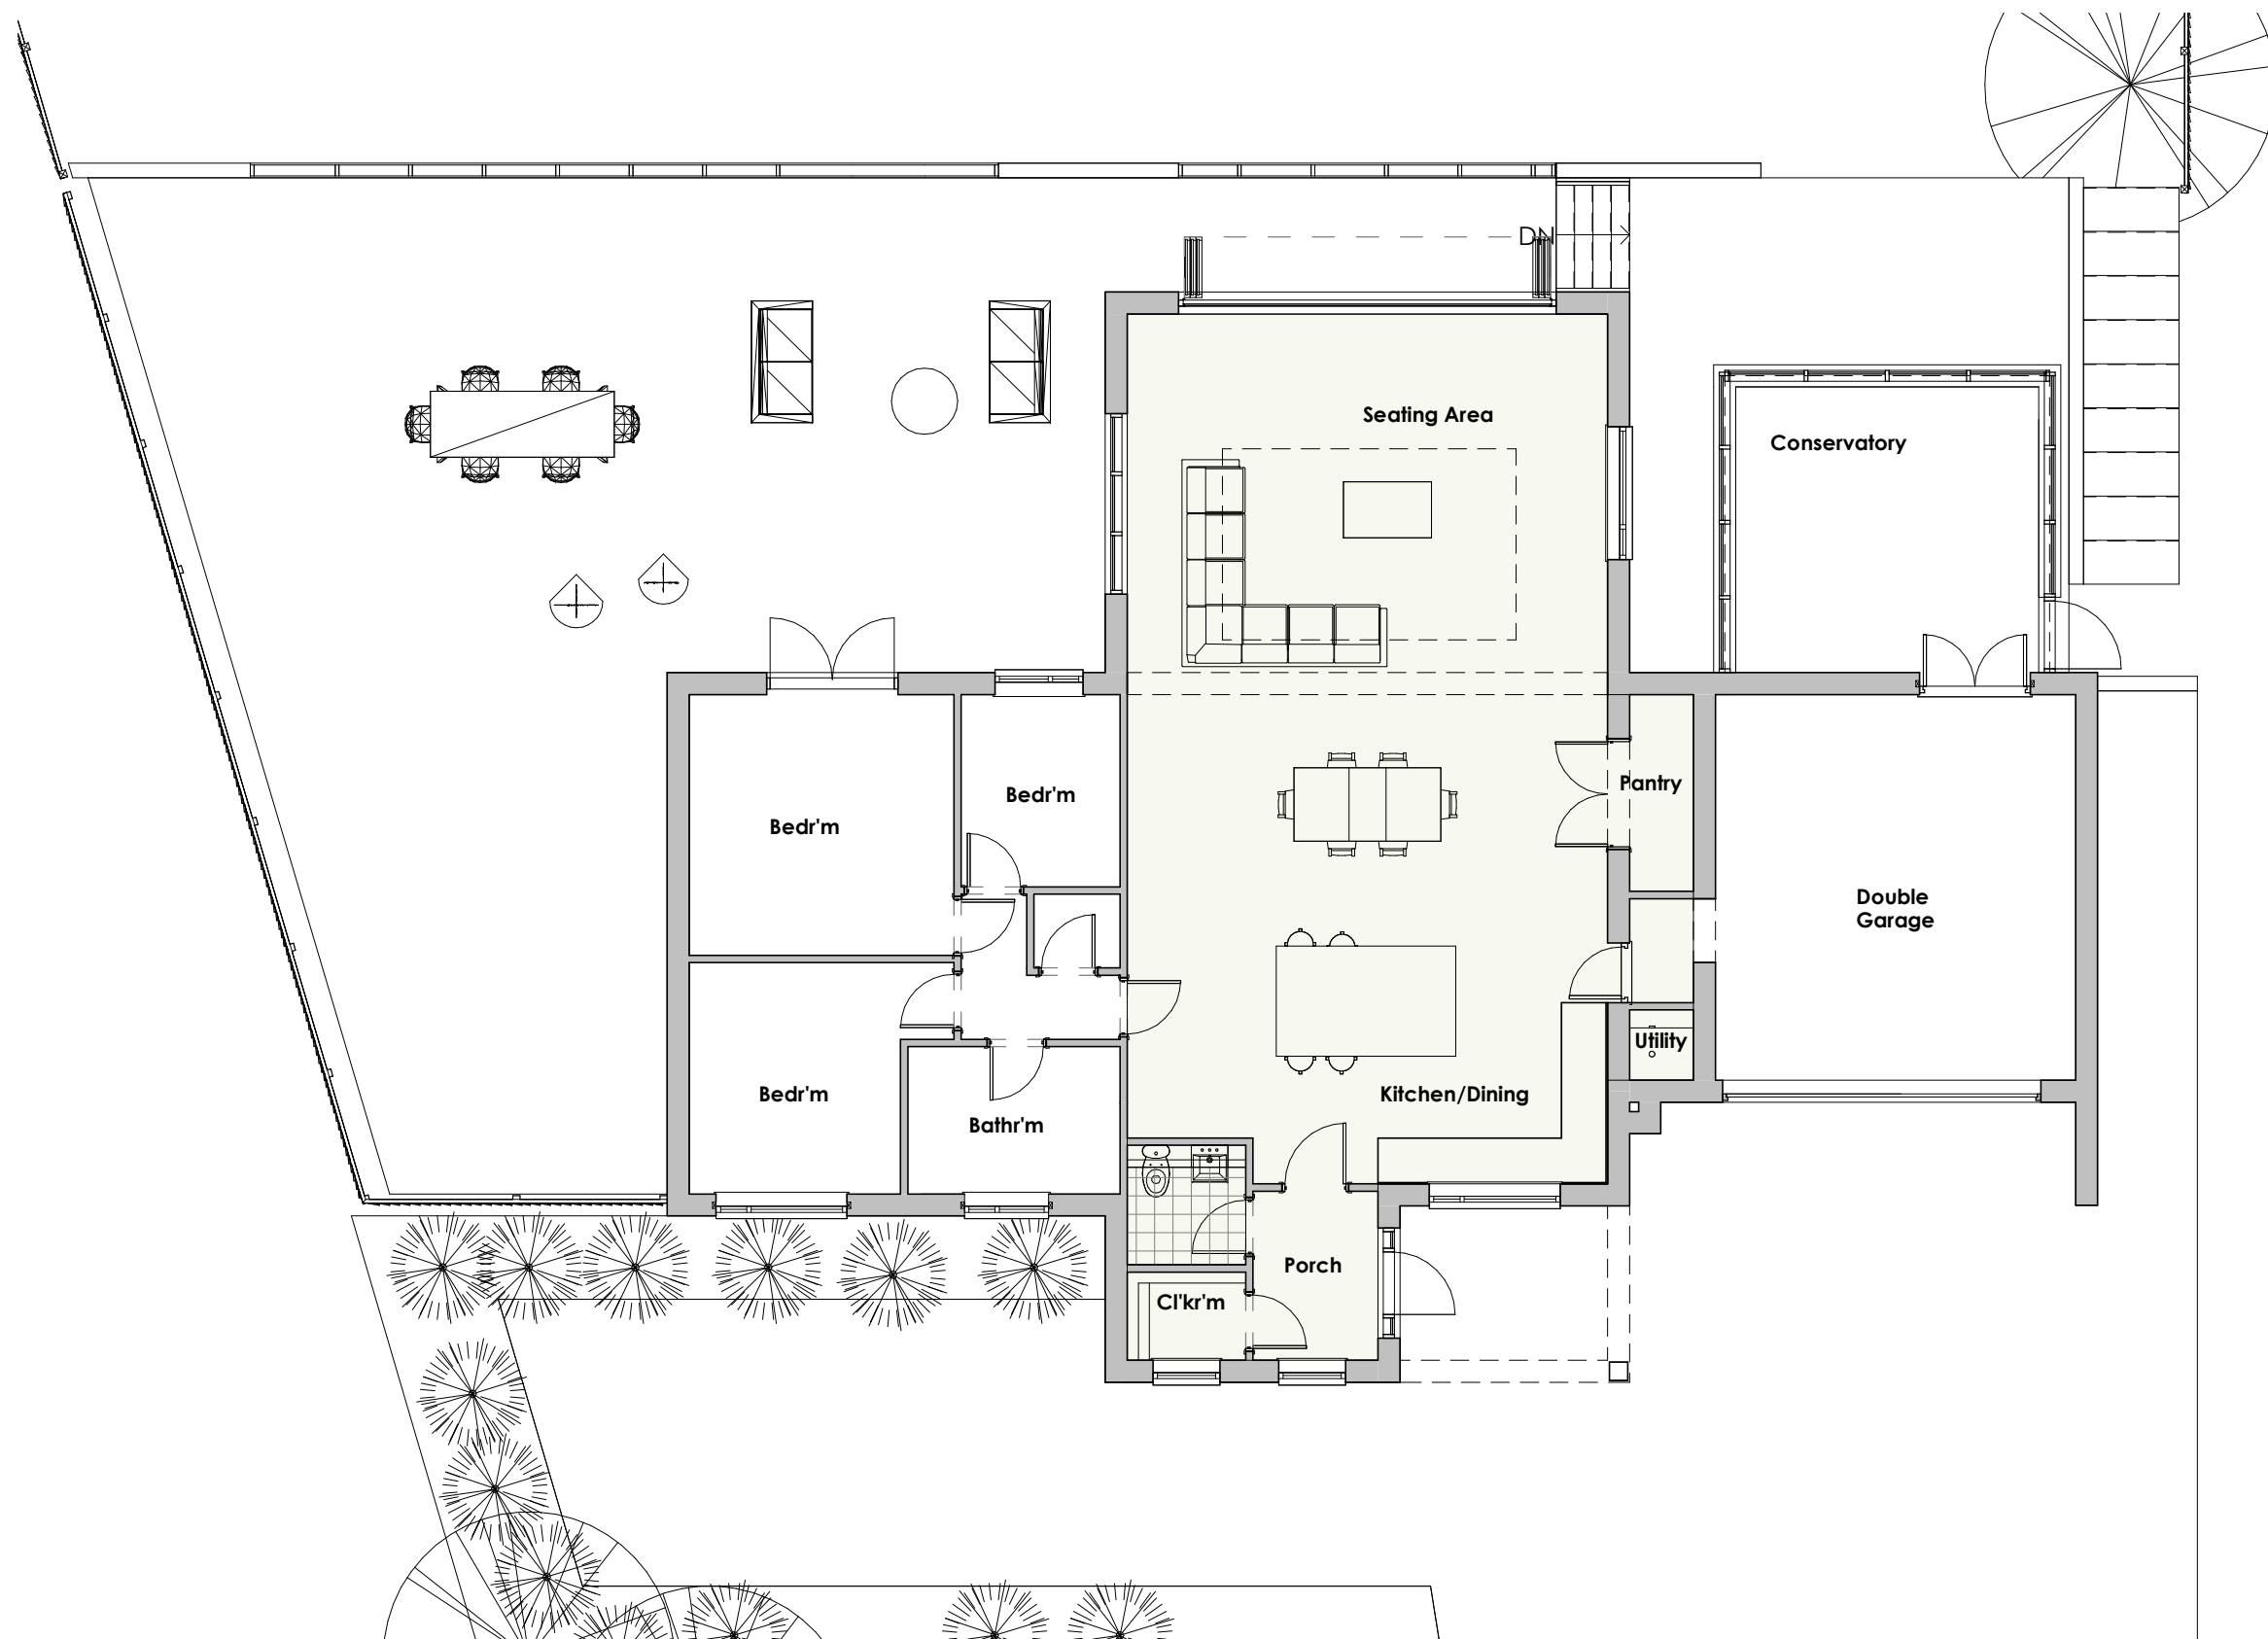

GENERAL NOTE:

1. UNDER NO CIRCUMSTANCES SHOULD DIMENSIONS BE SCALED FROM THIS DRAWING 'IF IN DOUBT ASK'.
2. THE DRAWINGS ARE TO BE READ IN CONJUNCTION WITH ALL OTHER RELEVANT DRAWINGS/SPECIFICATION. ANY DISCREPANCIES, ERRORS OR OMISSIONS TO BE BROUGHT TO THE ATTENTION OF 'd2 architects'.
3. ALL DIMENSIONS ARE TO BE CHECKED PRIOR TO COMMENCEMENT.
4. THIS DRAWING IS THE PROPERTY OF 'd2 architects' AND MUST NOT BE COPIED OR REPRODUCED EITHER IN WHOLE OR IN PART WITHOUT WRITTEN PERMISSION.

Rev:	Description:	Date:
X	First Issue	12.09.18
A	Design Amended	05.10.18
B	Design Amended	12.10.18
C	En-Suite Amended	30.10.18
D	Client Amend	19.09.19
E	Client Amend	01.10.19
F	Client Amend	02.10.19
G	Client Amend	28.10.19
H	Client Amend	26.06.20
I	Planning Sub.	07.10.20

Scheme Title:

Grasmere, Bwlchgwyn

Drawing Reference:

Proposed Ground Floor Plan

Scale @ A3: **1 : 100**

Drawn by: **TGS**

Checked by: **RAL**

Project Number:

5653

Drawing Number:

SK01

Revision:

I

d2 architects

Soughton House

2 Nicholas Street Mews
Chester
Cheshire
CH1 2NS

Hirdir Studio

Pentre Celyn
Ruthin
Denbighshire
LL15 2HF

T: 01244 326 347 / 01824 562012

E: admin@d2architects.co.uk

W: www.d2architects.co.uk

Proposed - Ground Floor Plan

Scale: 1 : 100