




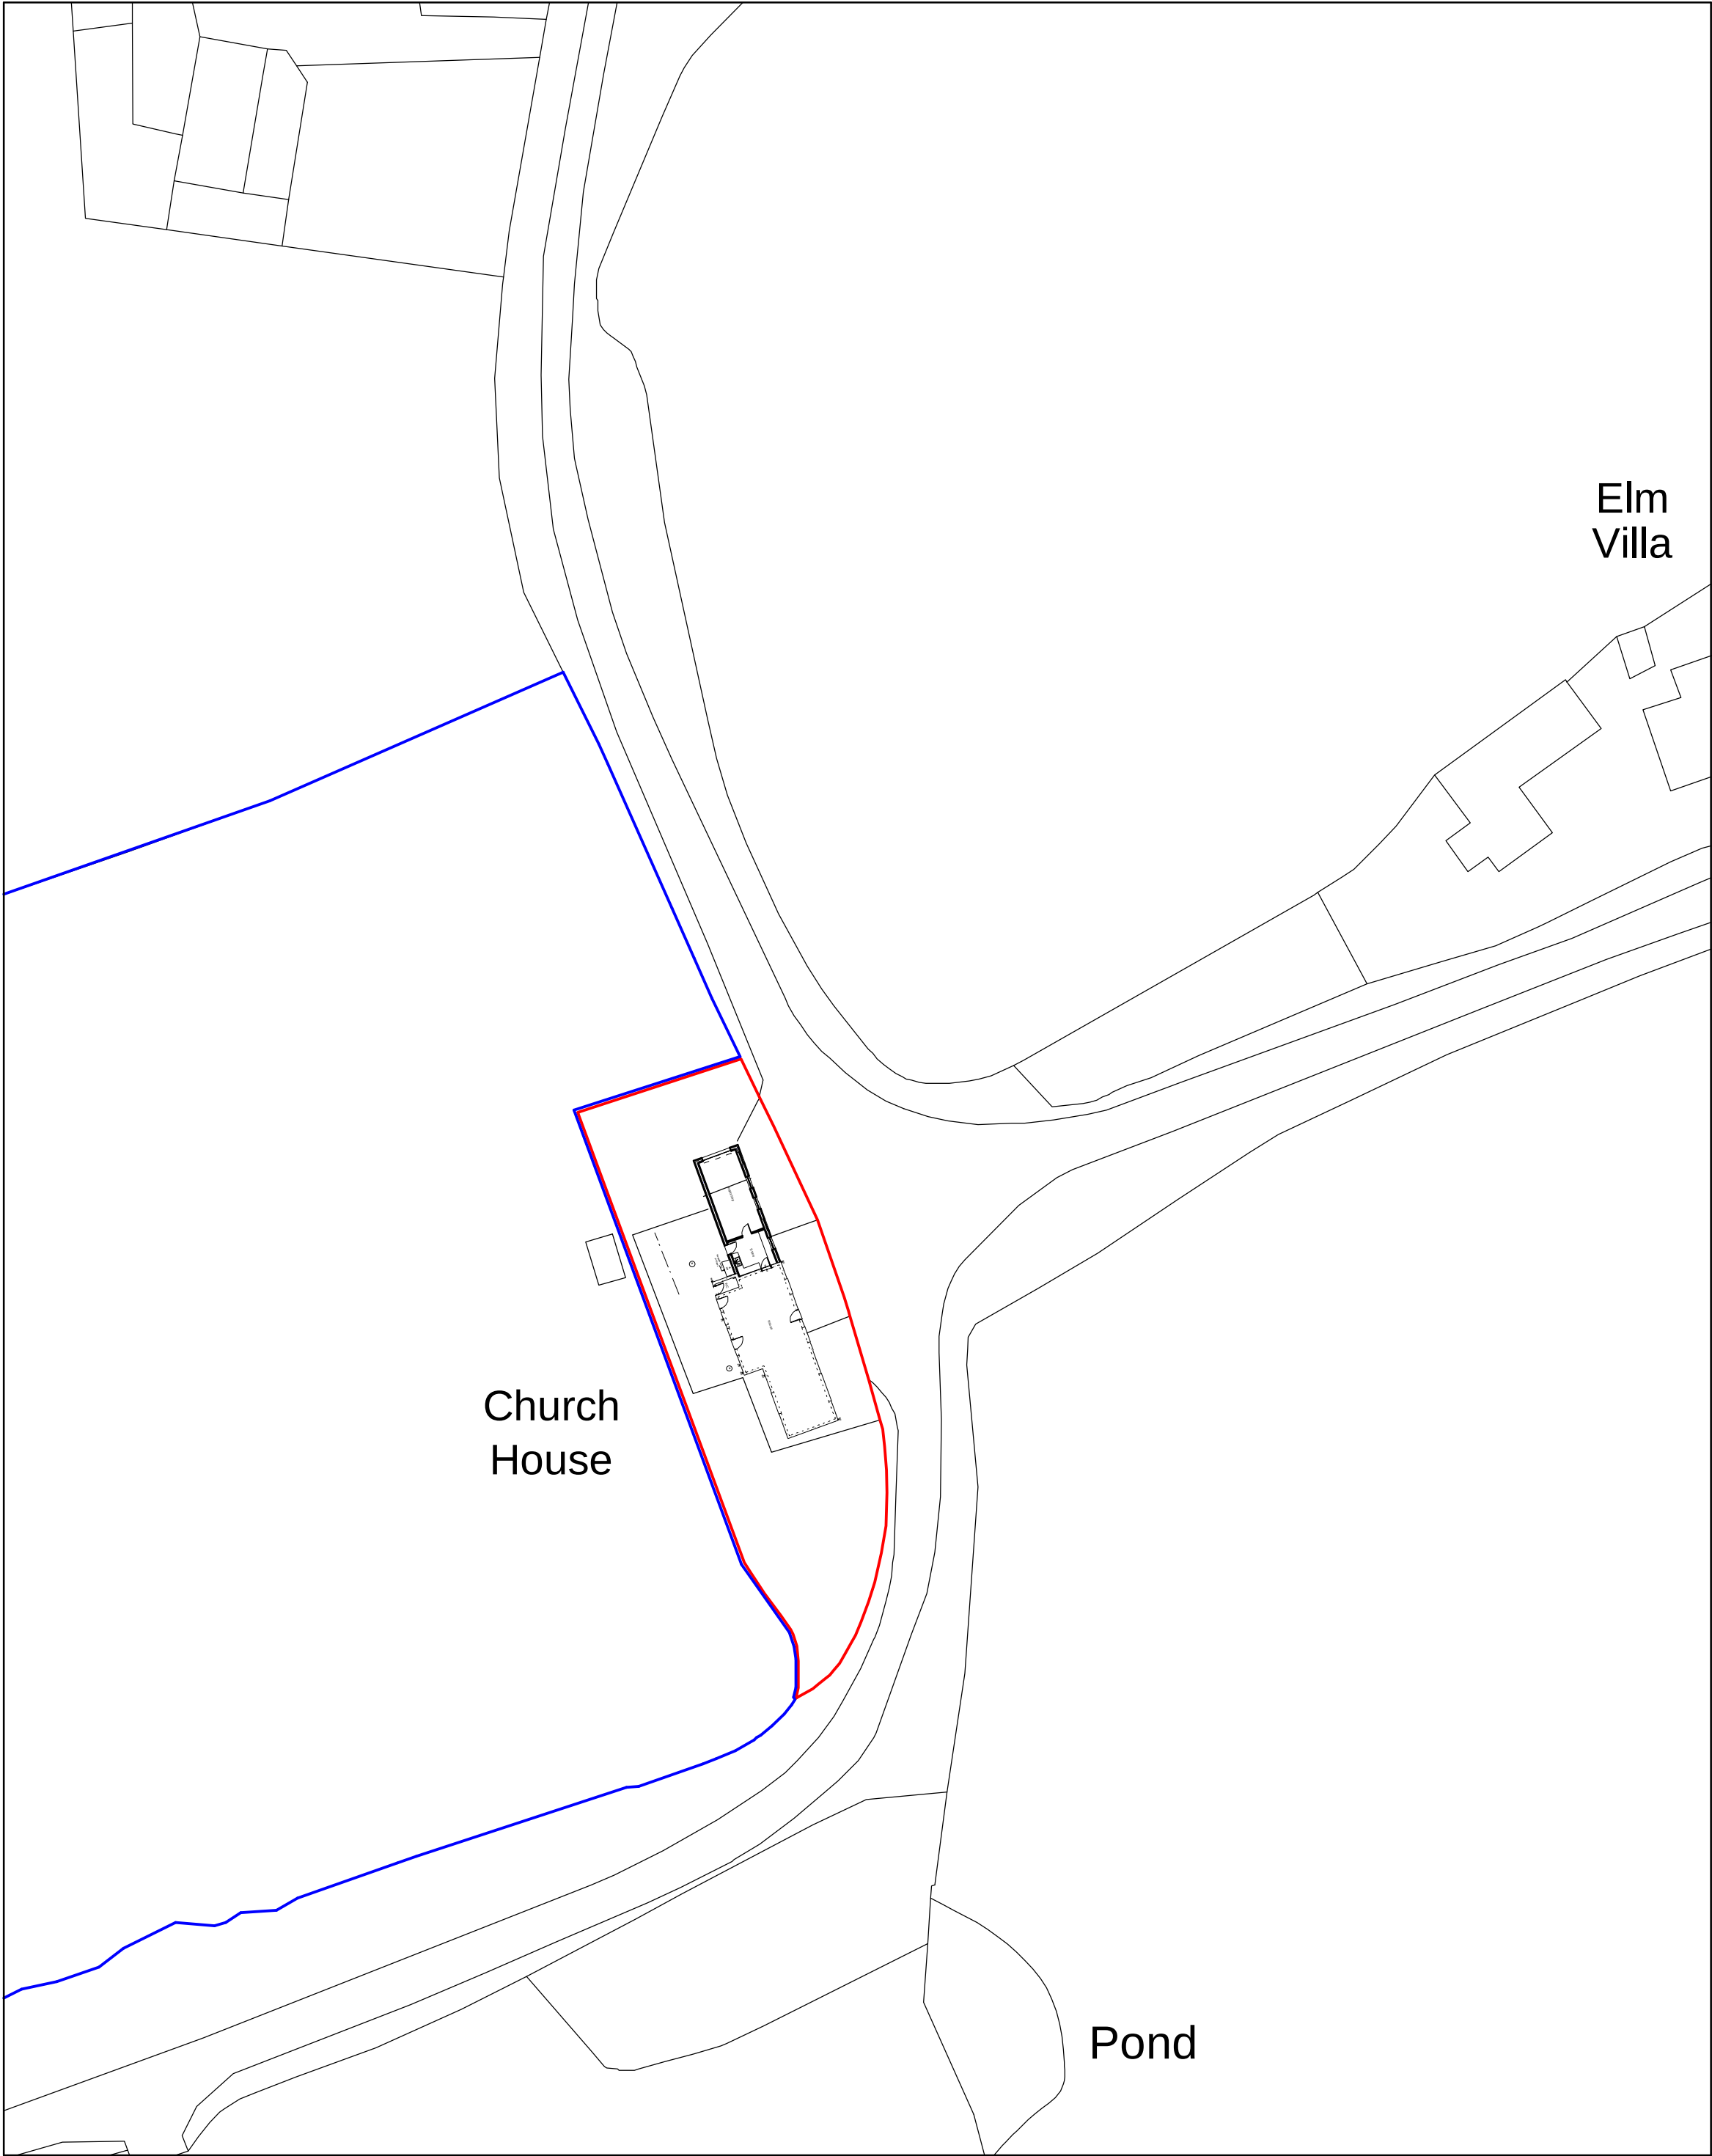

Site Plan 1:500

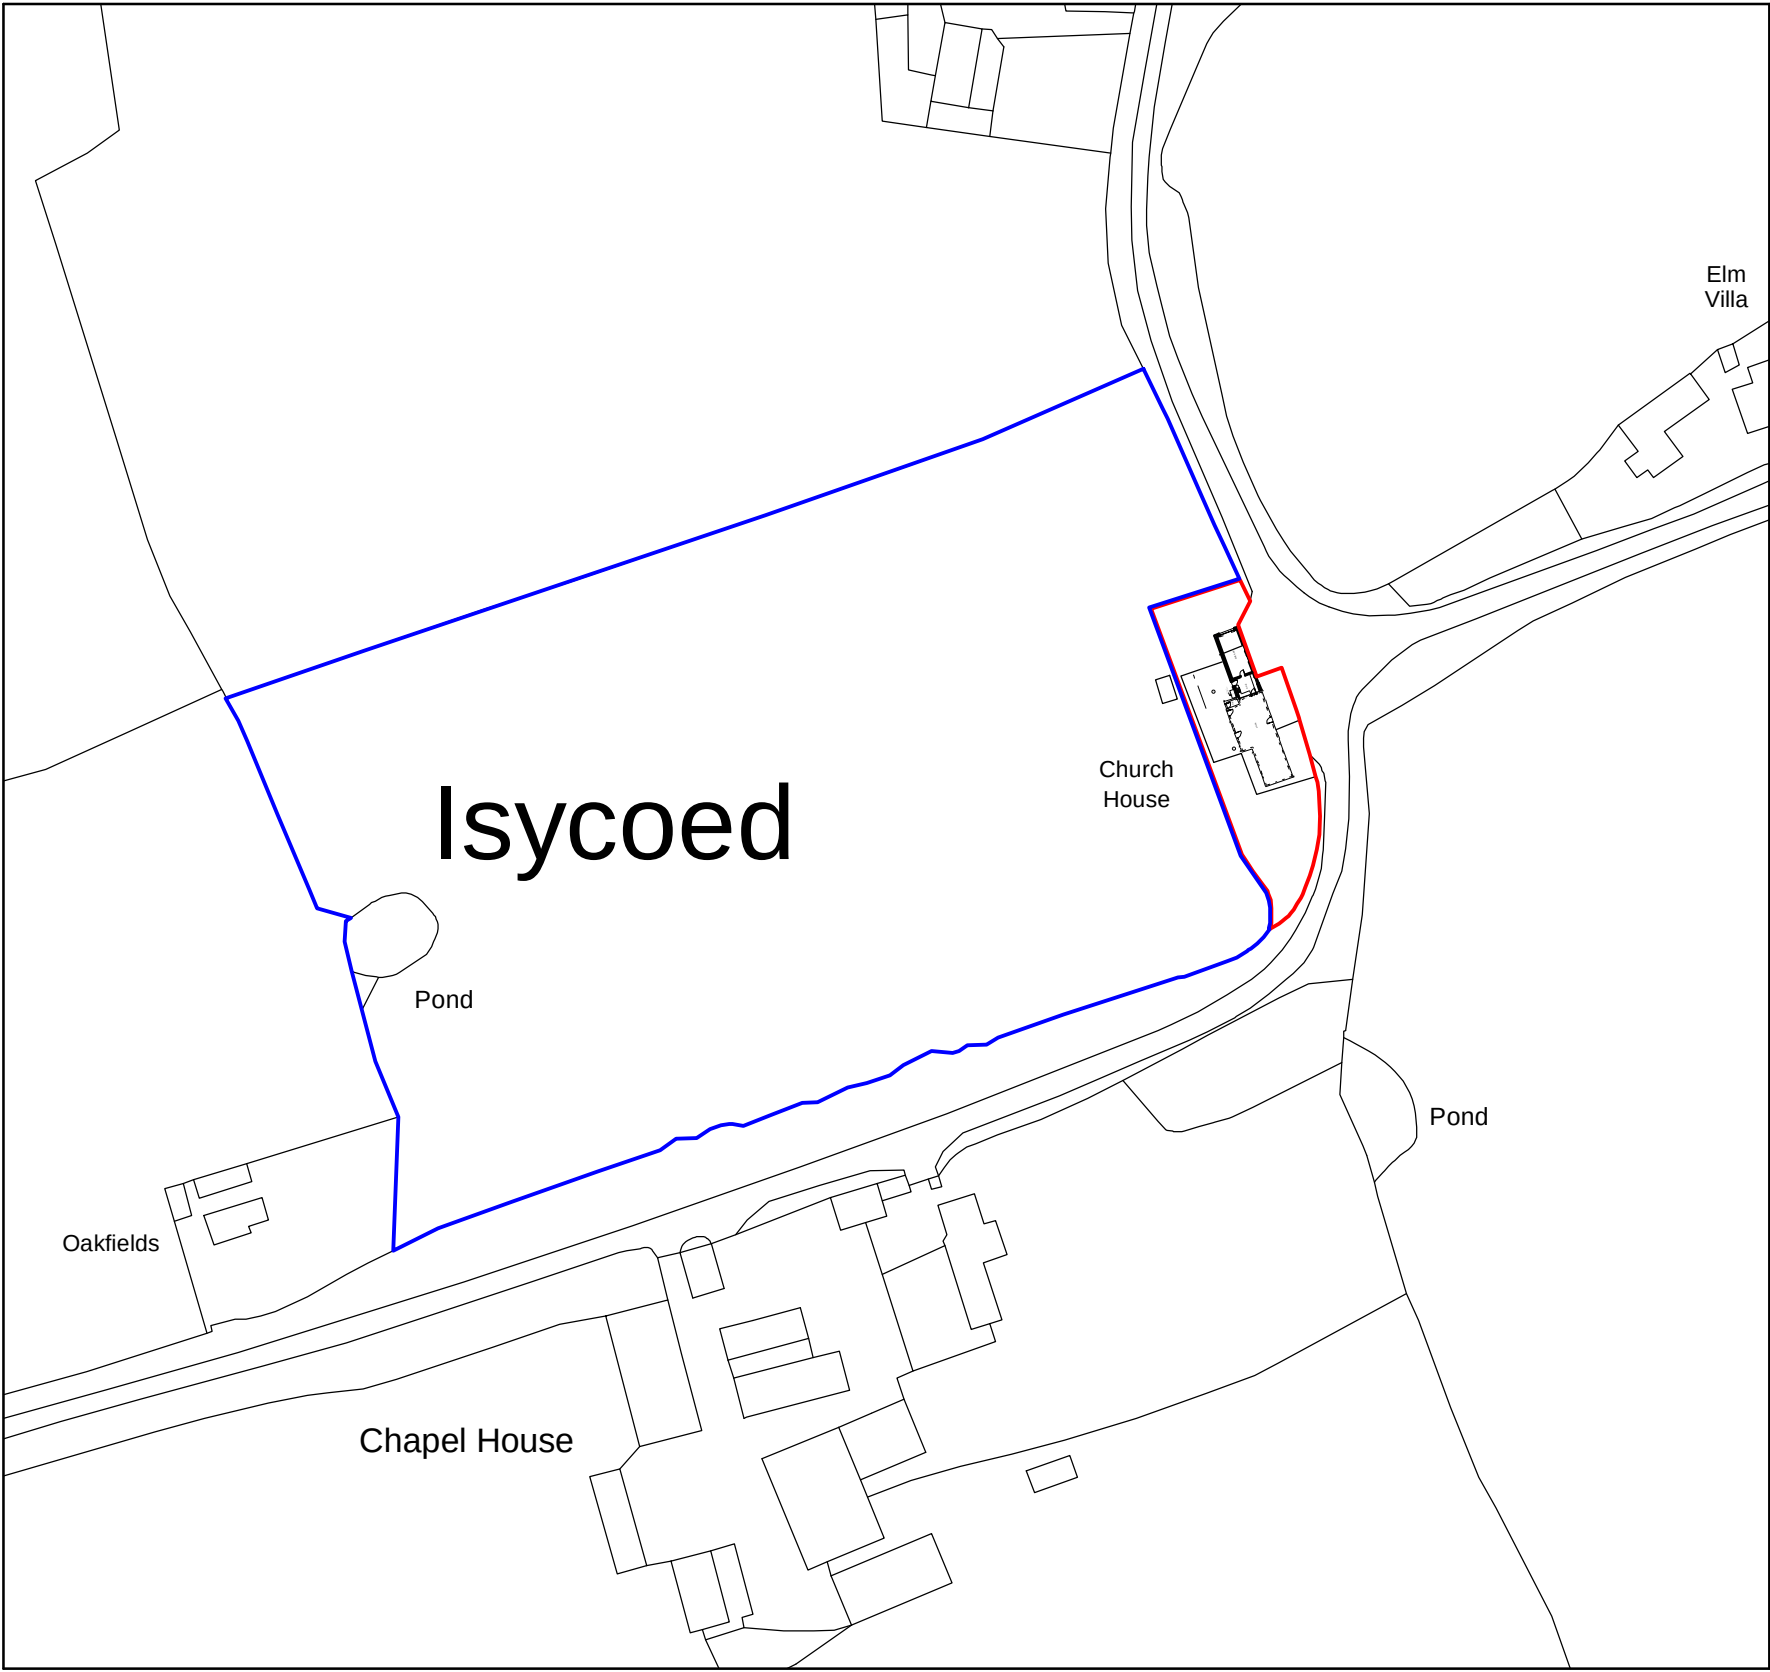

Location Plan 1:1250

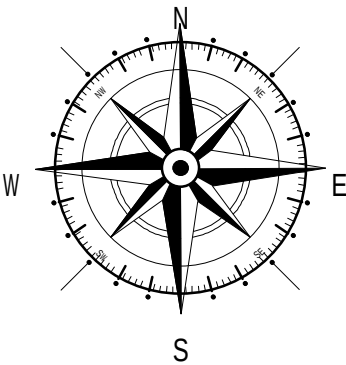

Key	
	Surrounding Buildings
	Application Site
	Land Owned by Client

A	13/03	Design changes	WS
Rev	Date	Detail	Initial

Project:
**Proposed Alterations to,
Church House,
Bowling Bank, Wrexham,
LL13 9RY**

Title: Planning: Site & Location Plan	Scale: (A2) 1:500 & 1:1250
---	--

Drawn By: D J Edwards	Date: Feb 2020
---------------------------------	--------------------------

Drawing No: W160/004	Sheet: 1 of 1
--------------------------------	-------------------------

blueprint
architectural services



Office 3K4,
Redwither Business Tower,
Wrexham. LL13 9XT
Tel: 01978 356500
www.blueprintarchitectural.com
© copyright all rights reserved