


CONSTRUCTION (DESIGN, MANAGEMENT) REGULATIONS 2005

Design risk assessments are carried out throughout the design and where reasonably possible all areas of risk applicable to design and end use of the construction have been identified and eliminated, mitigated or recorded as a residual risk.

Note that general risks of which a competent contractor should be aware of are not included. This document is to be read in conjunction with all pre-construction information available to the client in accordance with the Construction (Design Management) CDM Regulations 2005.

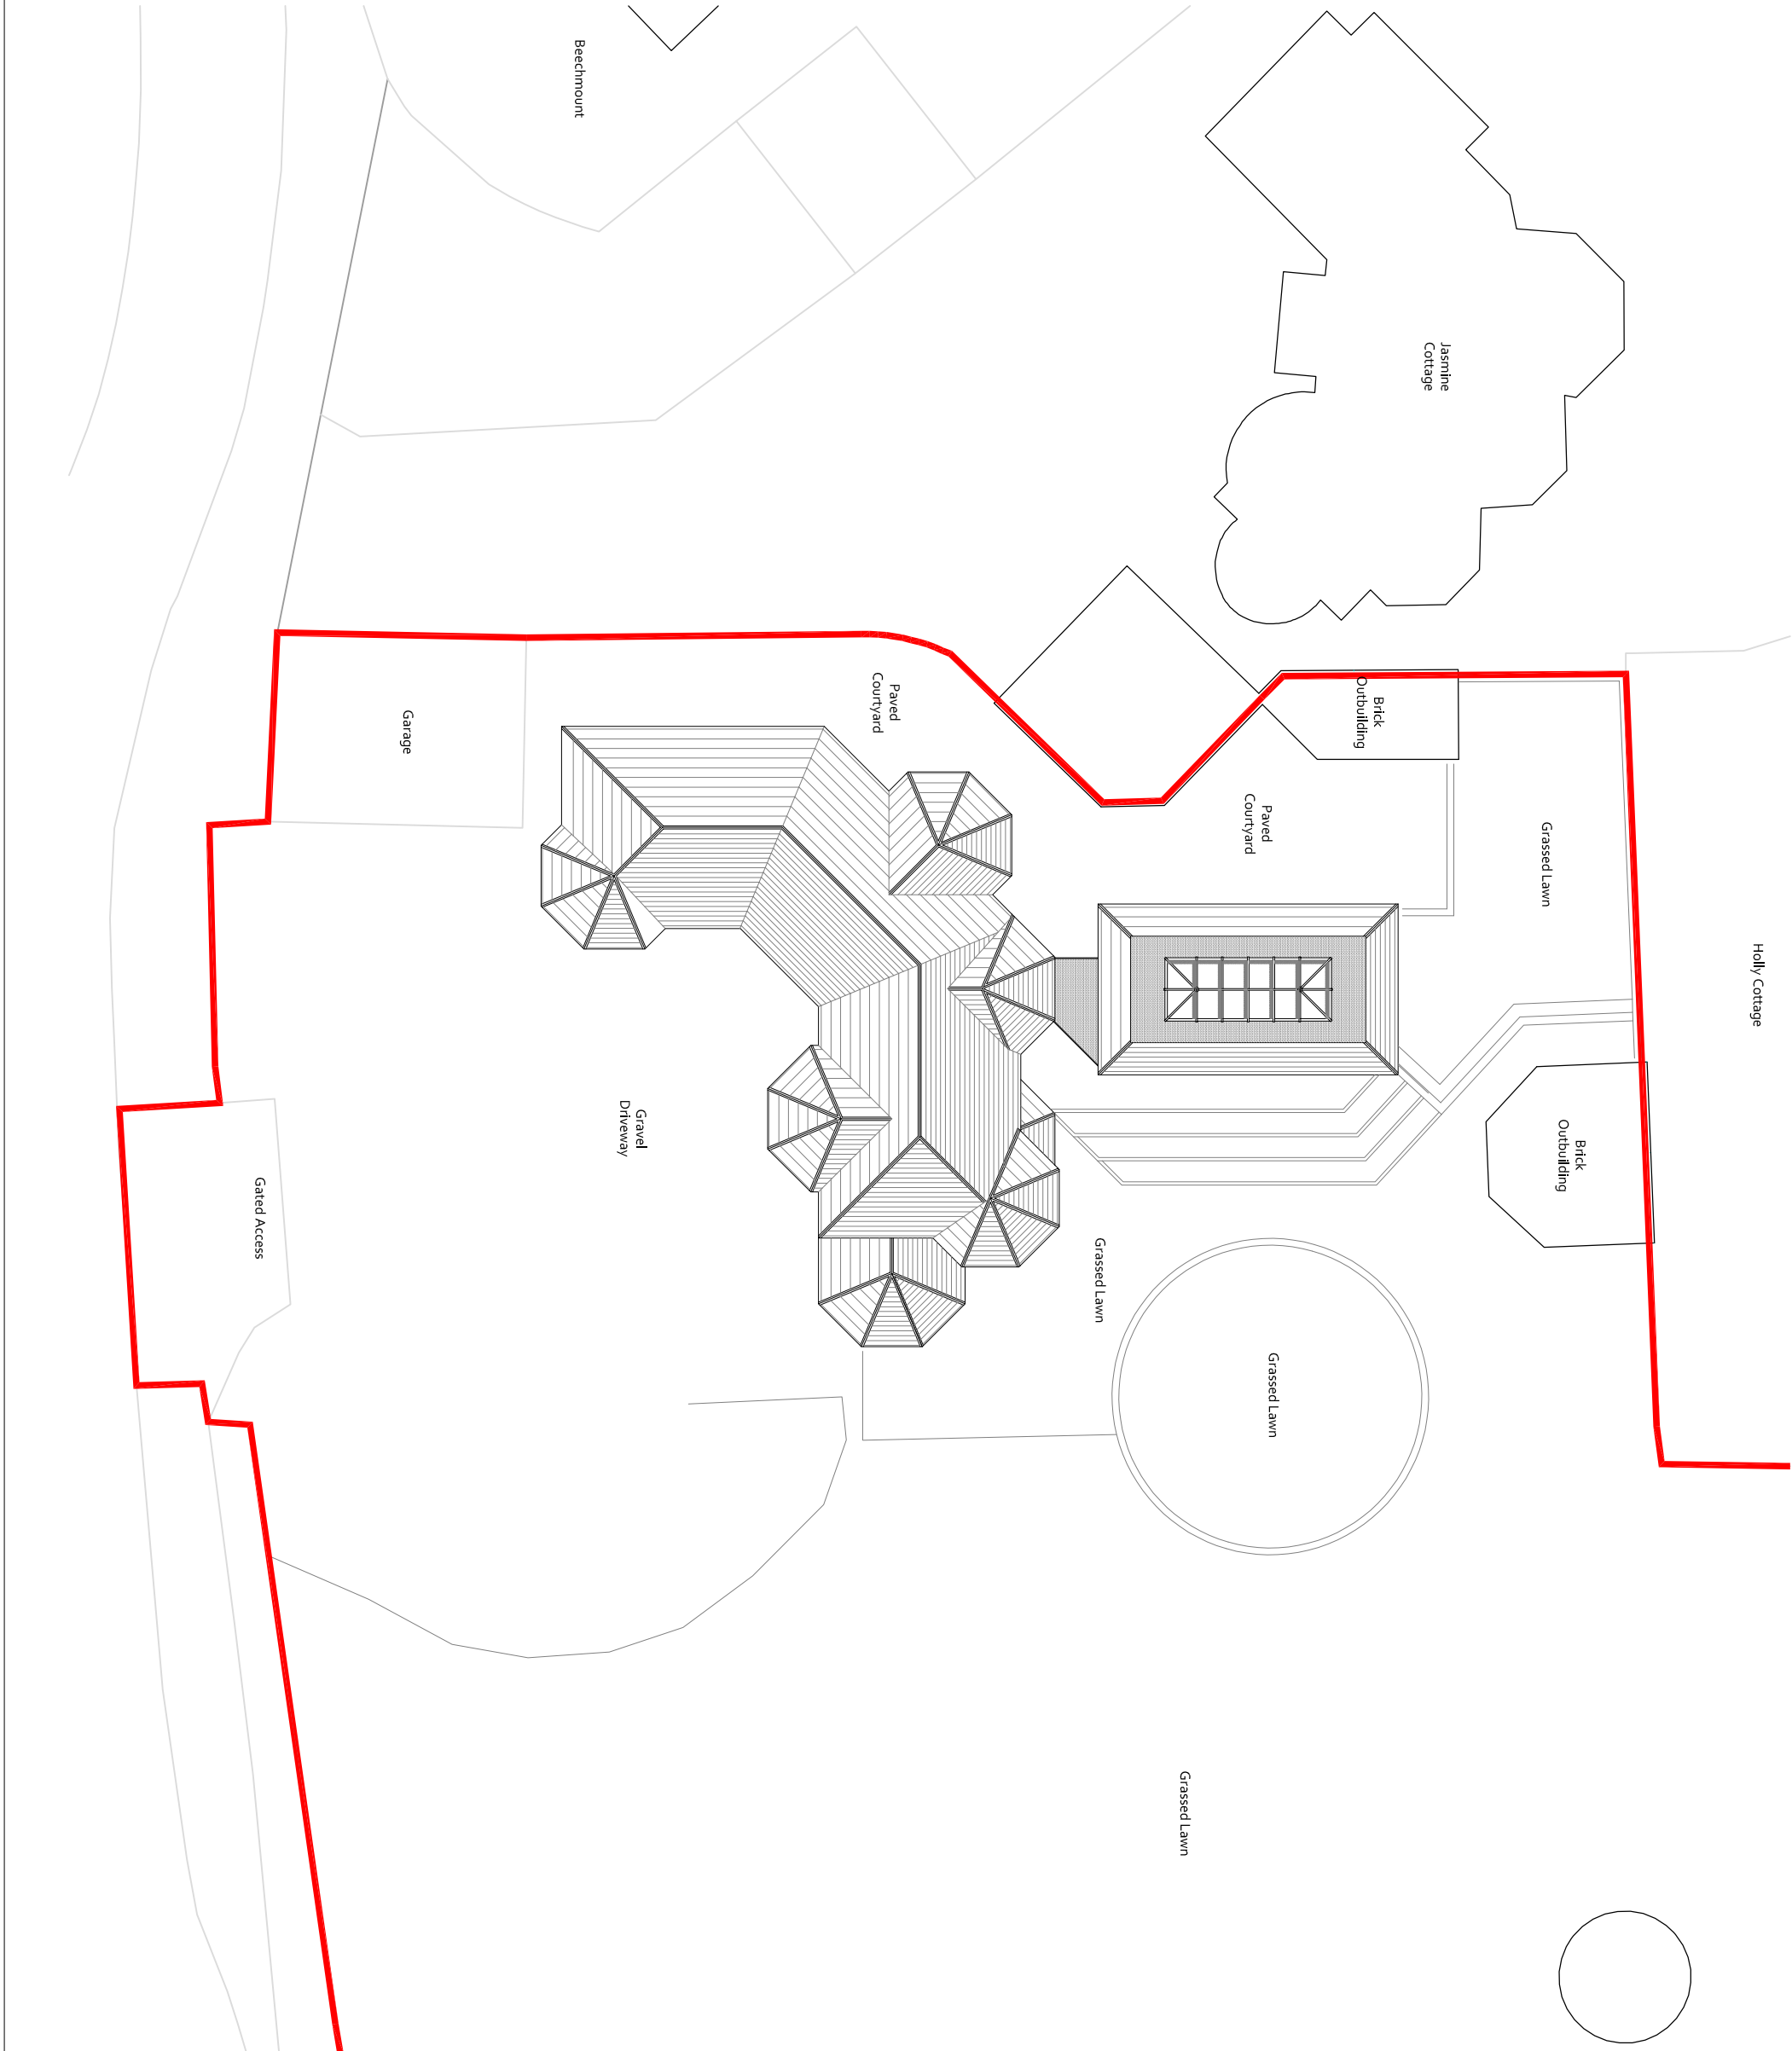

 DESIGN IN SAFETY 57 CHARLES STREET, BRYNBO, WREXHAM, LL12 5FL www.designinsafety.net david@designinsafety.net 07734097463  CIAT  Accredited  Certified			
CLIENT: MR & MRS RAMSBOTTOM			
ADDRESS: WILLOW LODGE, VILLAGE WALKS, MARFORD, WREXHAM, LL12 8SZ			
DRAWING TITLE: PROPOSED SITE PLAN			
PROJECT NO: DIS_AD_0080	DRAWING NO: DIS_AD_0080_PL04		
SCALE AT A3: 1:200	DATE: 22/09/2020	REVISION: /	
All designs are the sole property of Design In Safety and may not be used without written agreement. Any discrepancies must be reported to Design In Safety for clarification. Do not scale off drawings. Site check dimensions are to be taken prior to works commencing.			