




Site Plan 1:500

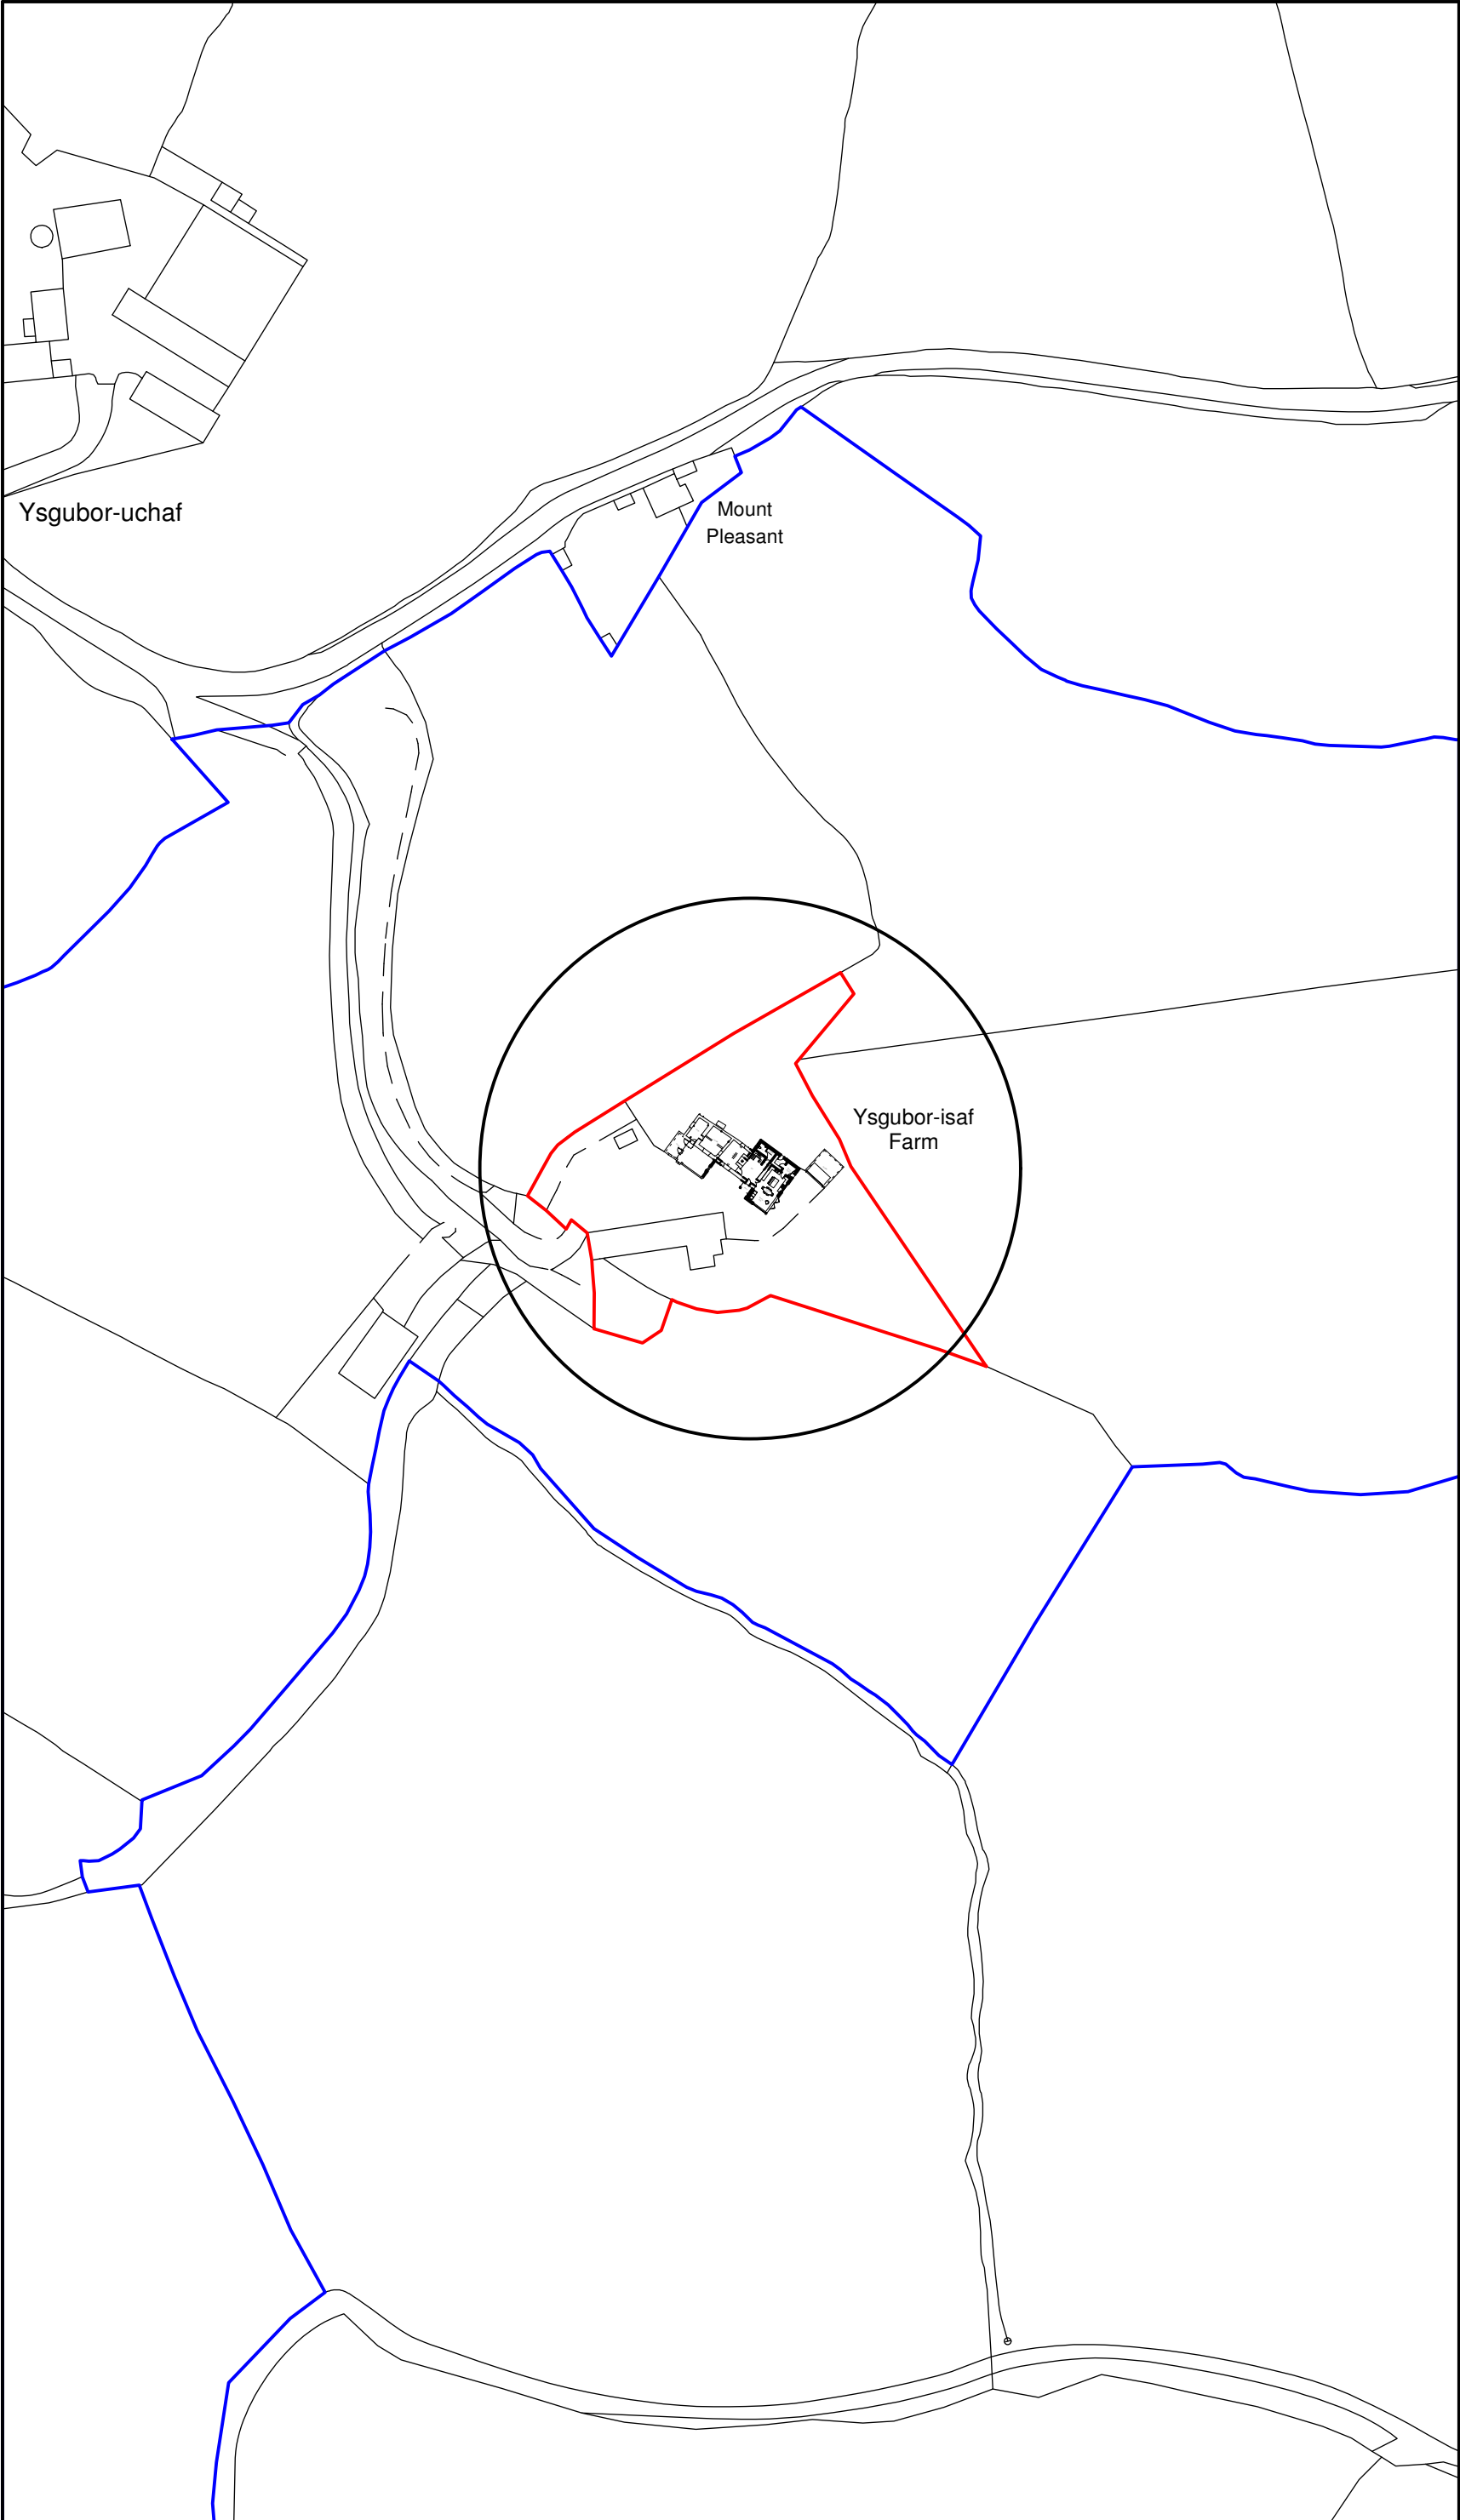

Location Plan 1:1250

Key

Application Site

Land Owned by Client

A	01/21	Design Alterations	E.M.J
Rev	Date	Detail	Initial

Project:

Proposed Alterations to,
Ysgubor Isaf Farm,
Penybryn, Penycae,
LL14 1UA.

Title:	Scale: (A2)
Planning:Site &	1:500 &
Location Plan	1:1250

Drawn By:	Date:
E.M.Jackson	Dec 2020

Drawing No:	Sheet:
C128/005	1 of 1

Office 3K4,
Redwither Business Tower,
Wrexham. LL13 9XT
Tel: 01978 356500
www.blueprintarchitectural.com
© copyright all rights reserved