

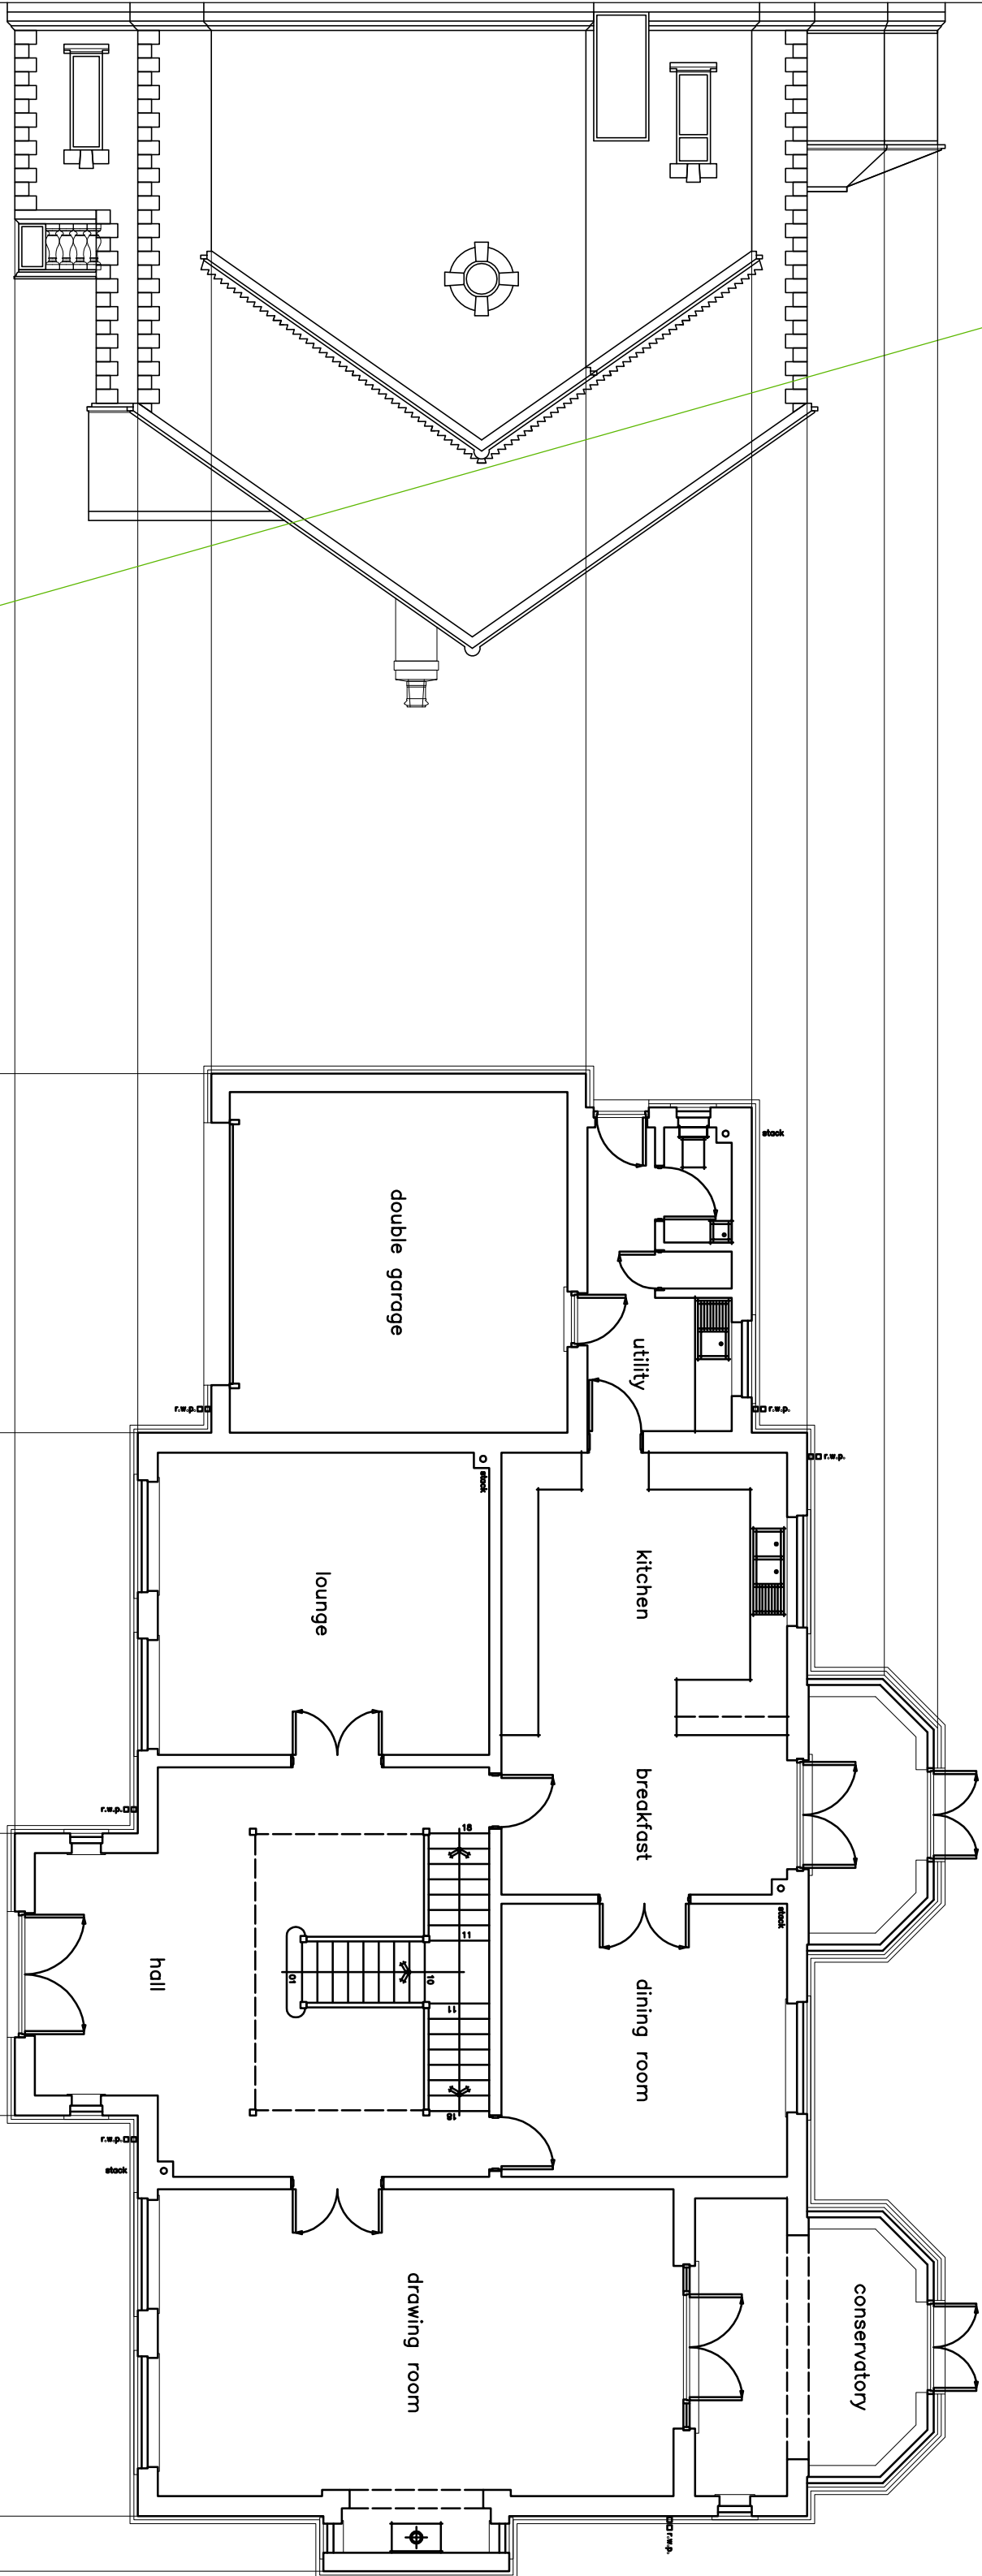



Existing Left Side Elevation

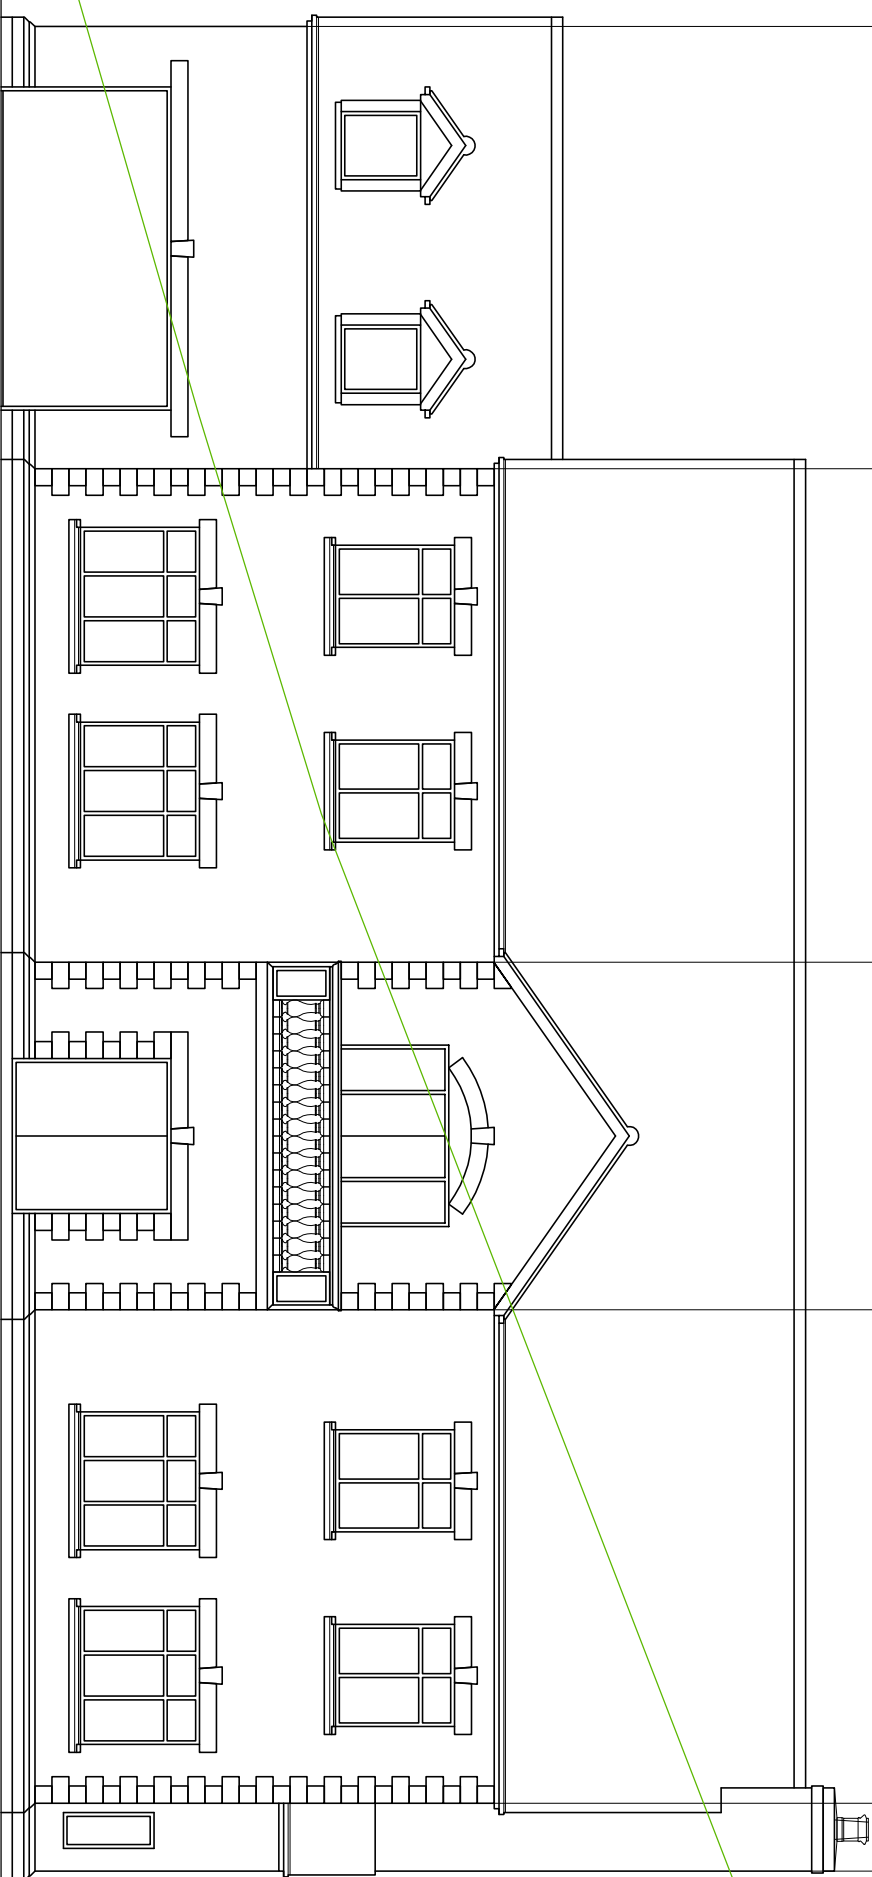

Existing Ground Floor Plan

 


Existing Front Elevation

 

REVISIONS

-	-	-
---	---	---

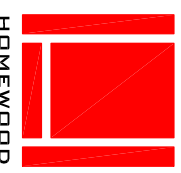

HOMEWOOD
S M ARCHITECTURAL LIMITED
THE HOMEWOOD DESIGN
BURELIGH LODGE
OFF SUTTON ROAD
TAKWORTH
STAFFORDSHIRE
T: 01827 229935
E: INFO@HOMEWOODDESIGN.CO.UK
W: WWW.HOMEWOODDESIGN.CO.UK

CLIENT:
M J RUSSELL

PROJECT:
**PROPOSED ALTERATIONS
& EXTENSIONS
MIDLAKE HOUSE
OFF HILLOCK LANE
GRESFORD**

DRAWING TITLE:
**EXISTING FLOOR PLANS
& ELEVATIONS
[SHEET 1 OF 2]**

SURVEY DRAWING

SCALE 1:100@A1	CHECKED
DATE NOV.2020	DRAWN BY SM

DWG. NO 1222	Q1	REV. -
------------------------	----	------------------