



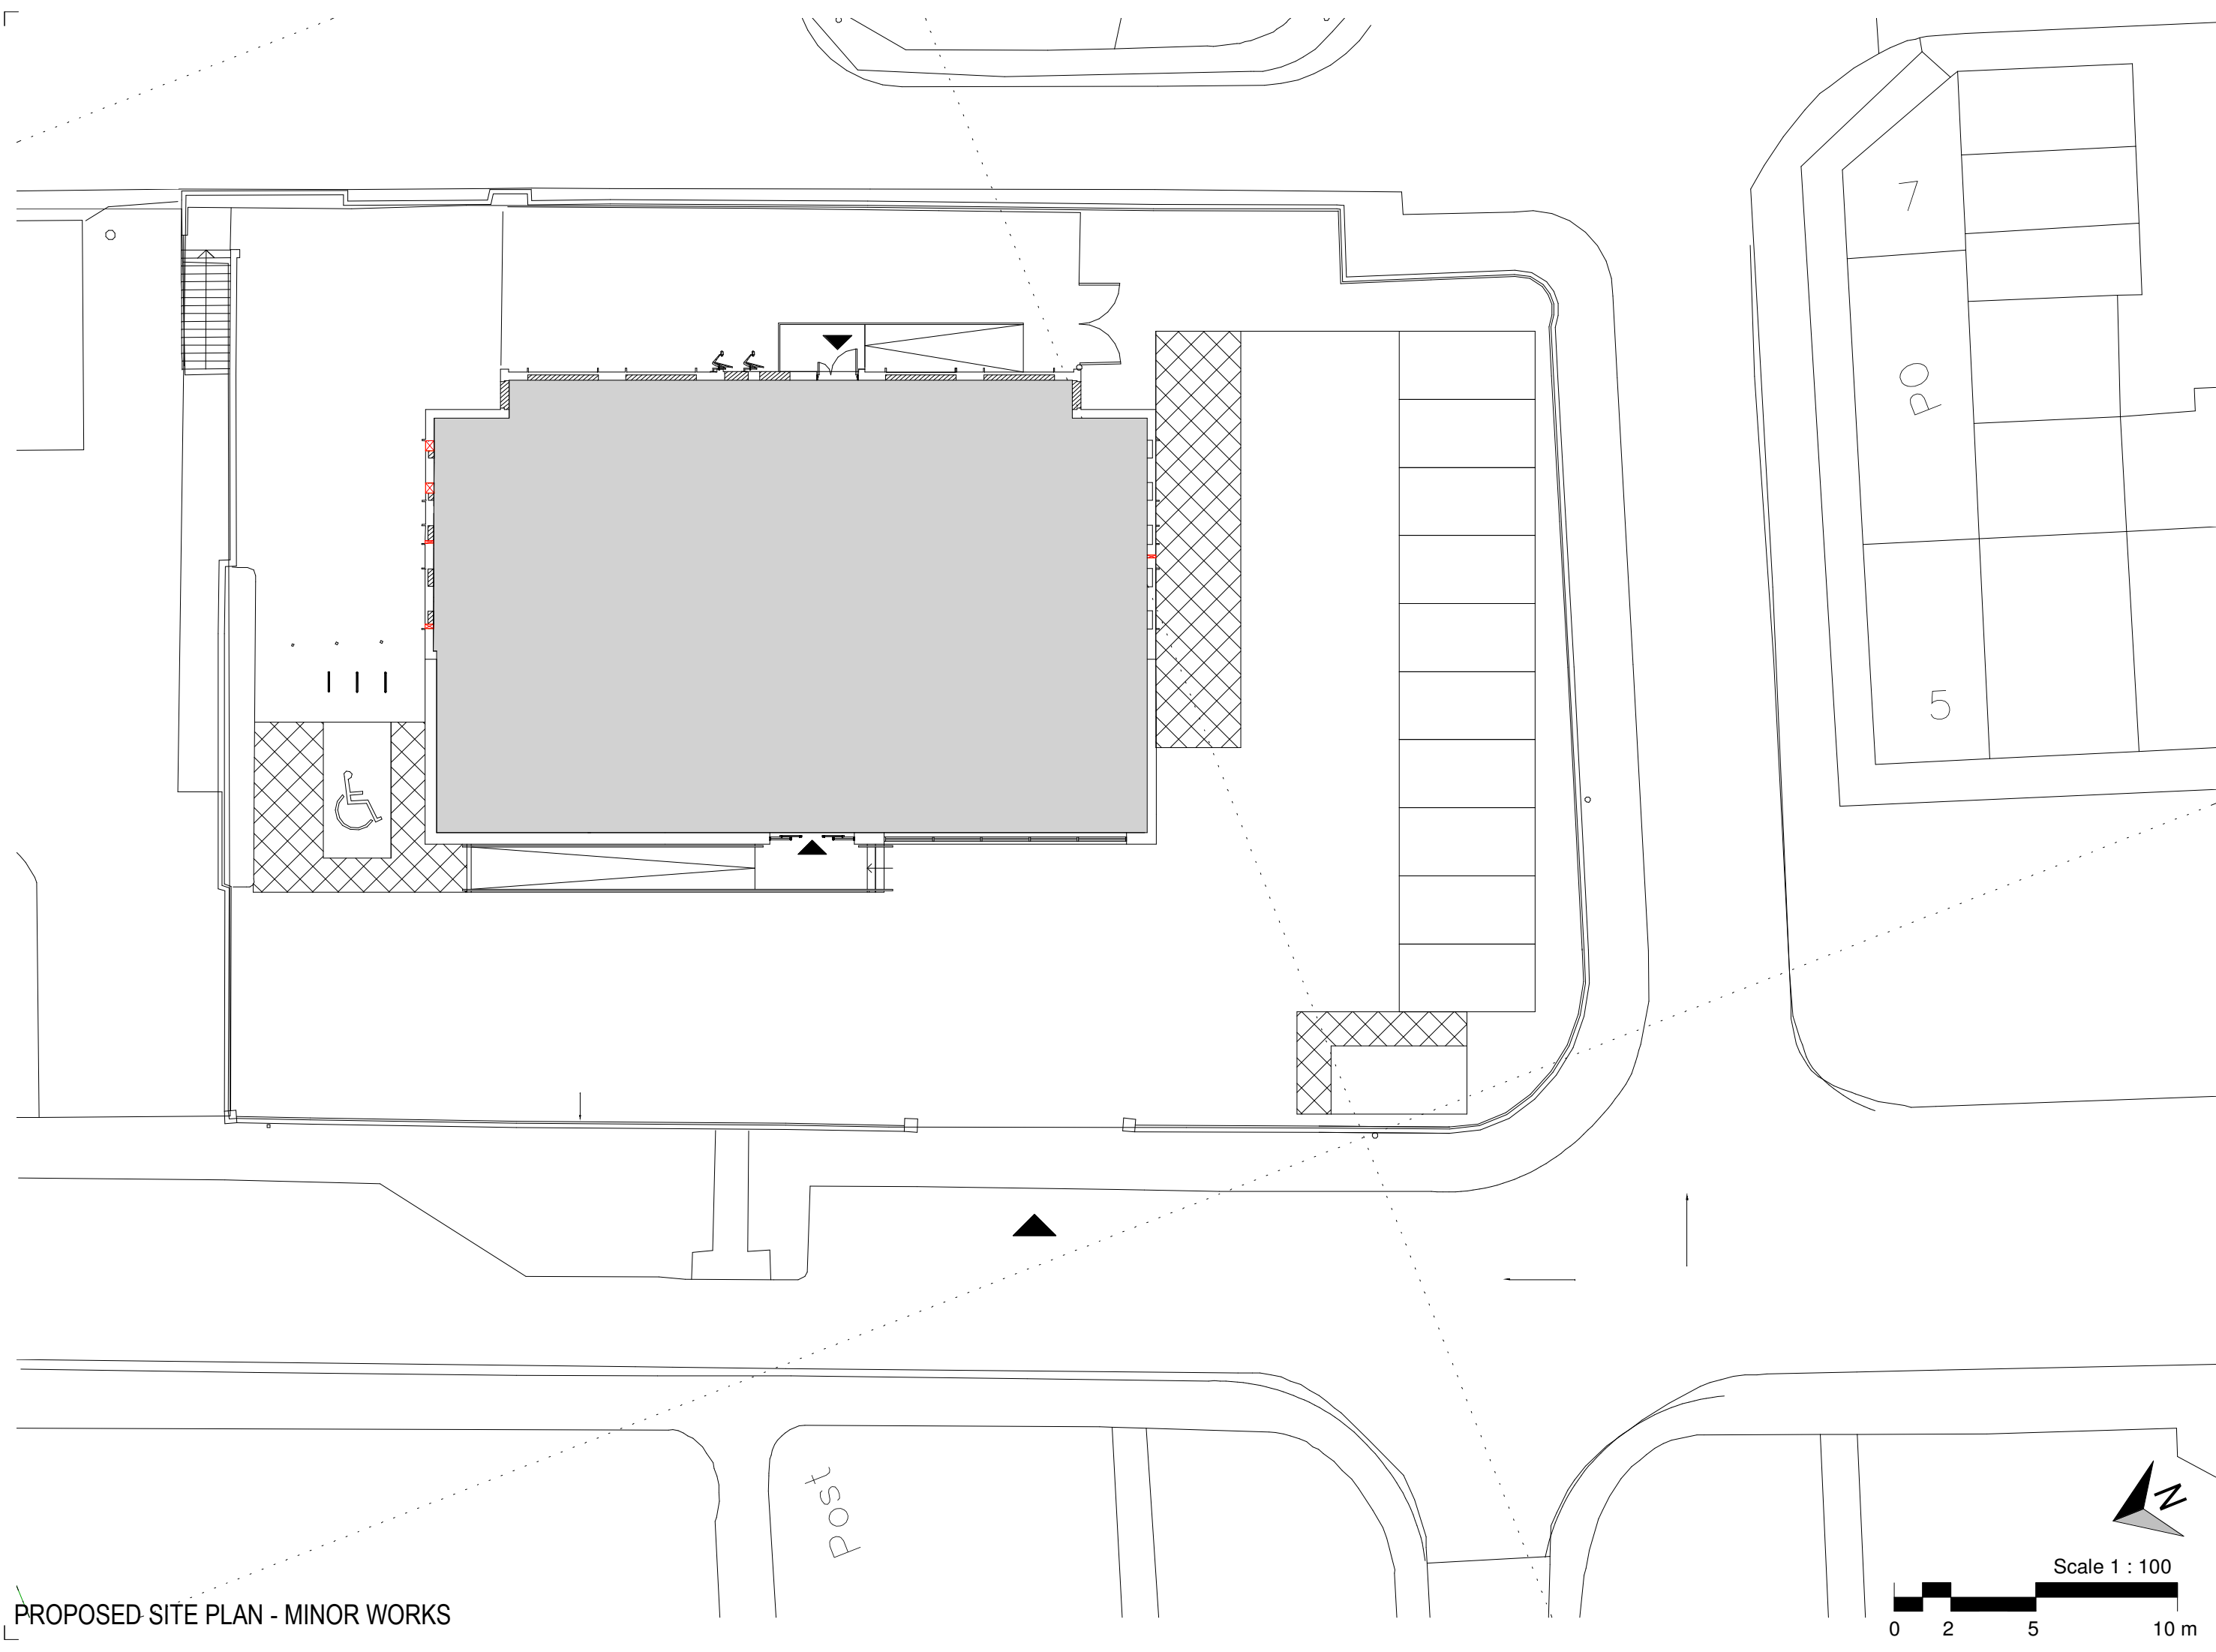

PROPOSED SITE PLAN - MINOR WORKS

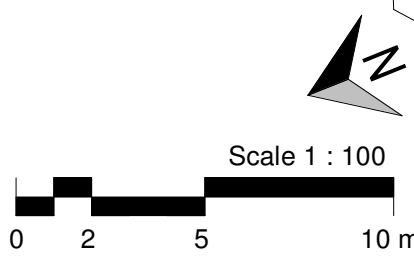

inspire

design

10 Ty Nant Court, Morgantown, Cardiff, CF11 8LW. T: 029 2022 7926

Scale

1 : 100
@ A1

Date

31/07/20

PC-170391-22802

COOP/RECORD ID

183937 - IDL - 01 - ZZ - DR - A - P20001 - S3 - P01

Inspire No. Originator Volume Level Type Role Number Stage Revision

Project

The Red Dragon, Prince Charles Road, Wrexham LL13 8YB

Dwg Title

Proposed Site Plan - Minor Works

REVNO

REVISION DESCRIPTION

DATE

BY

01	FIRST ISSUE	31/07/20	GP

Drawn By:

DJ

Checked By:

GP

© 2020 Inspire Design Ltd.

Report any errors to the designer.

Do not scale, work to figured dimensions only.