


GENERAL NOTE:
1. UNDER NO CIRCUMSTANCES SHOULD DIMENSIONS BE SCALED FROM THIS DRAWING IF IN DOUBT ASK.
2. THE DRAWINGS ARE TO BE READ IN CONJUNCTION WITH ALL OTHER RELEVANT DRAWINGS SPECIFICATION, AND DISCREPANCIES, ERRORS OR OMISSIONS TO BE BROUGHT TO THE ATTENTION OF 'd2 architects'.
3. ALL DIMENSIONS ARE TO BE CHECKED PRIOR TO COMMENCEMENT.
4. THIS DRAWING IS THE PROPERTY OF 'd2 architects' AND MUST NOT BE COPIED OR REPRODUCED IN WHOLE OR IN PART WITHOUT WRITTEN PERMISSION.

Rev:	Revision:	Date:
X	First Issue of Drawing	29.08.19
A	Annotations Updated	30.08.19
B	Annotation Amend.	10.09.19
C	Windows Amend.	30.09.19
D	Drainage Shown	03.02.20
E	Fridge Units Shown	11.02.20
F	Fridge Units Altered	13.02.20
G	Windows Amended	09.06.20
H	Apt's Amended	06.11.20

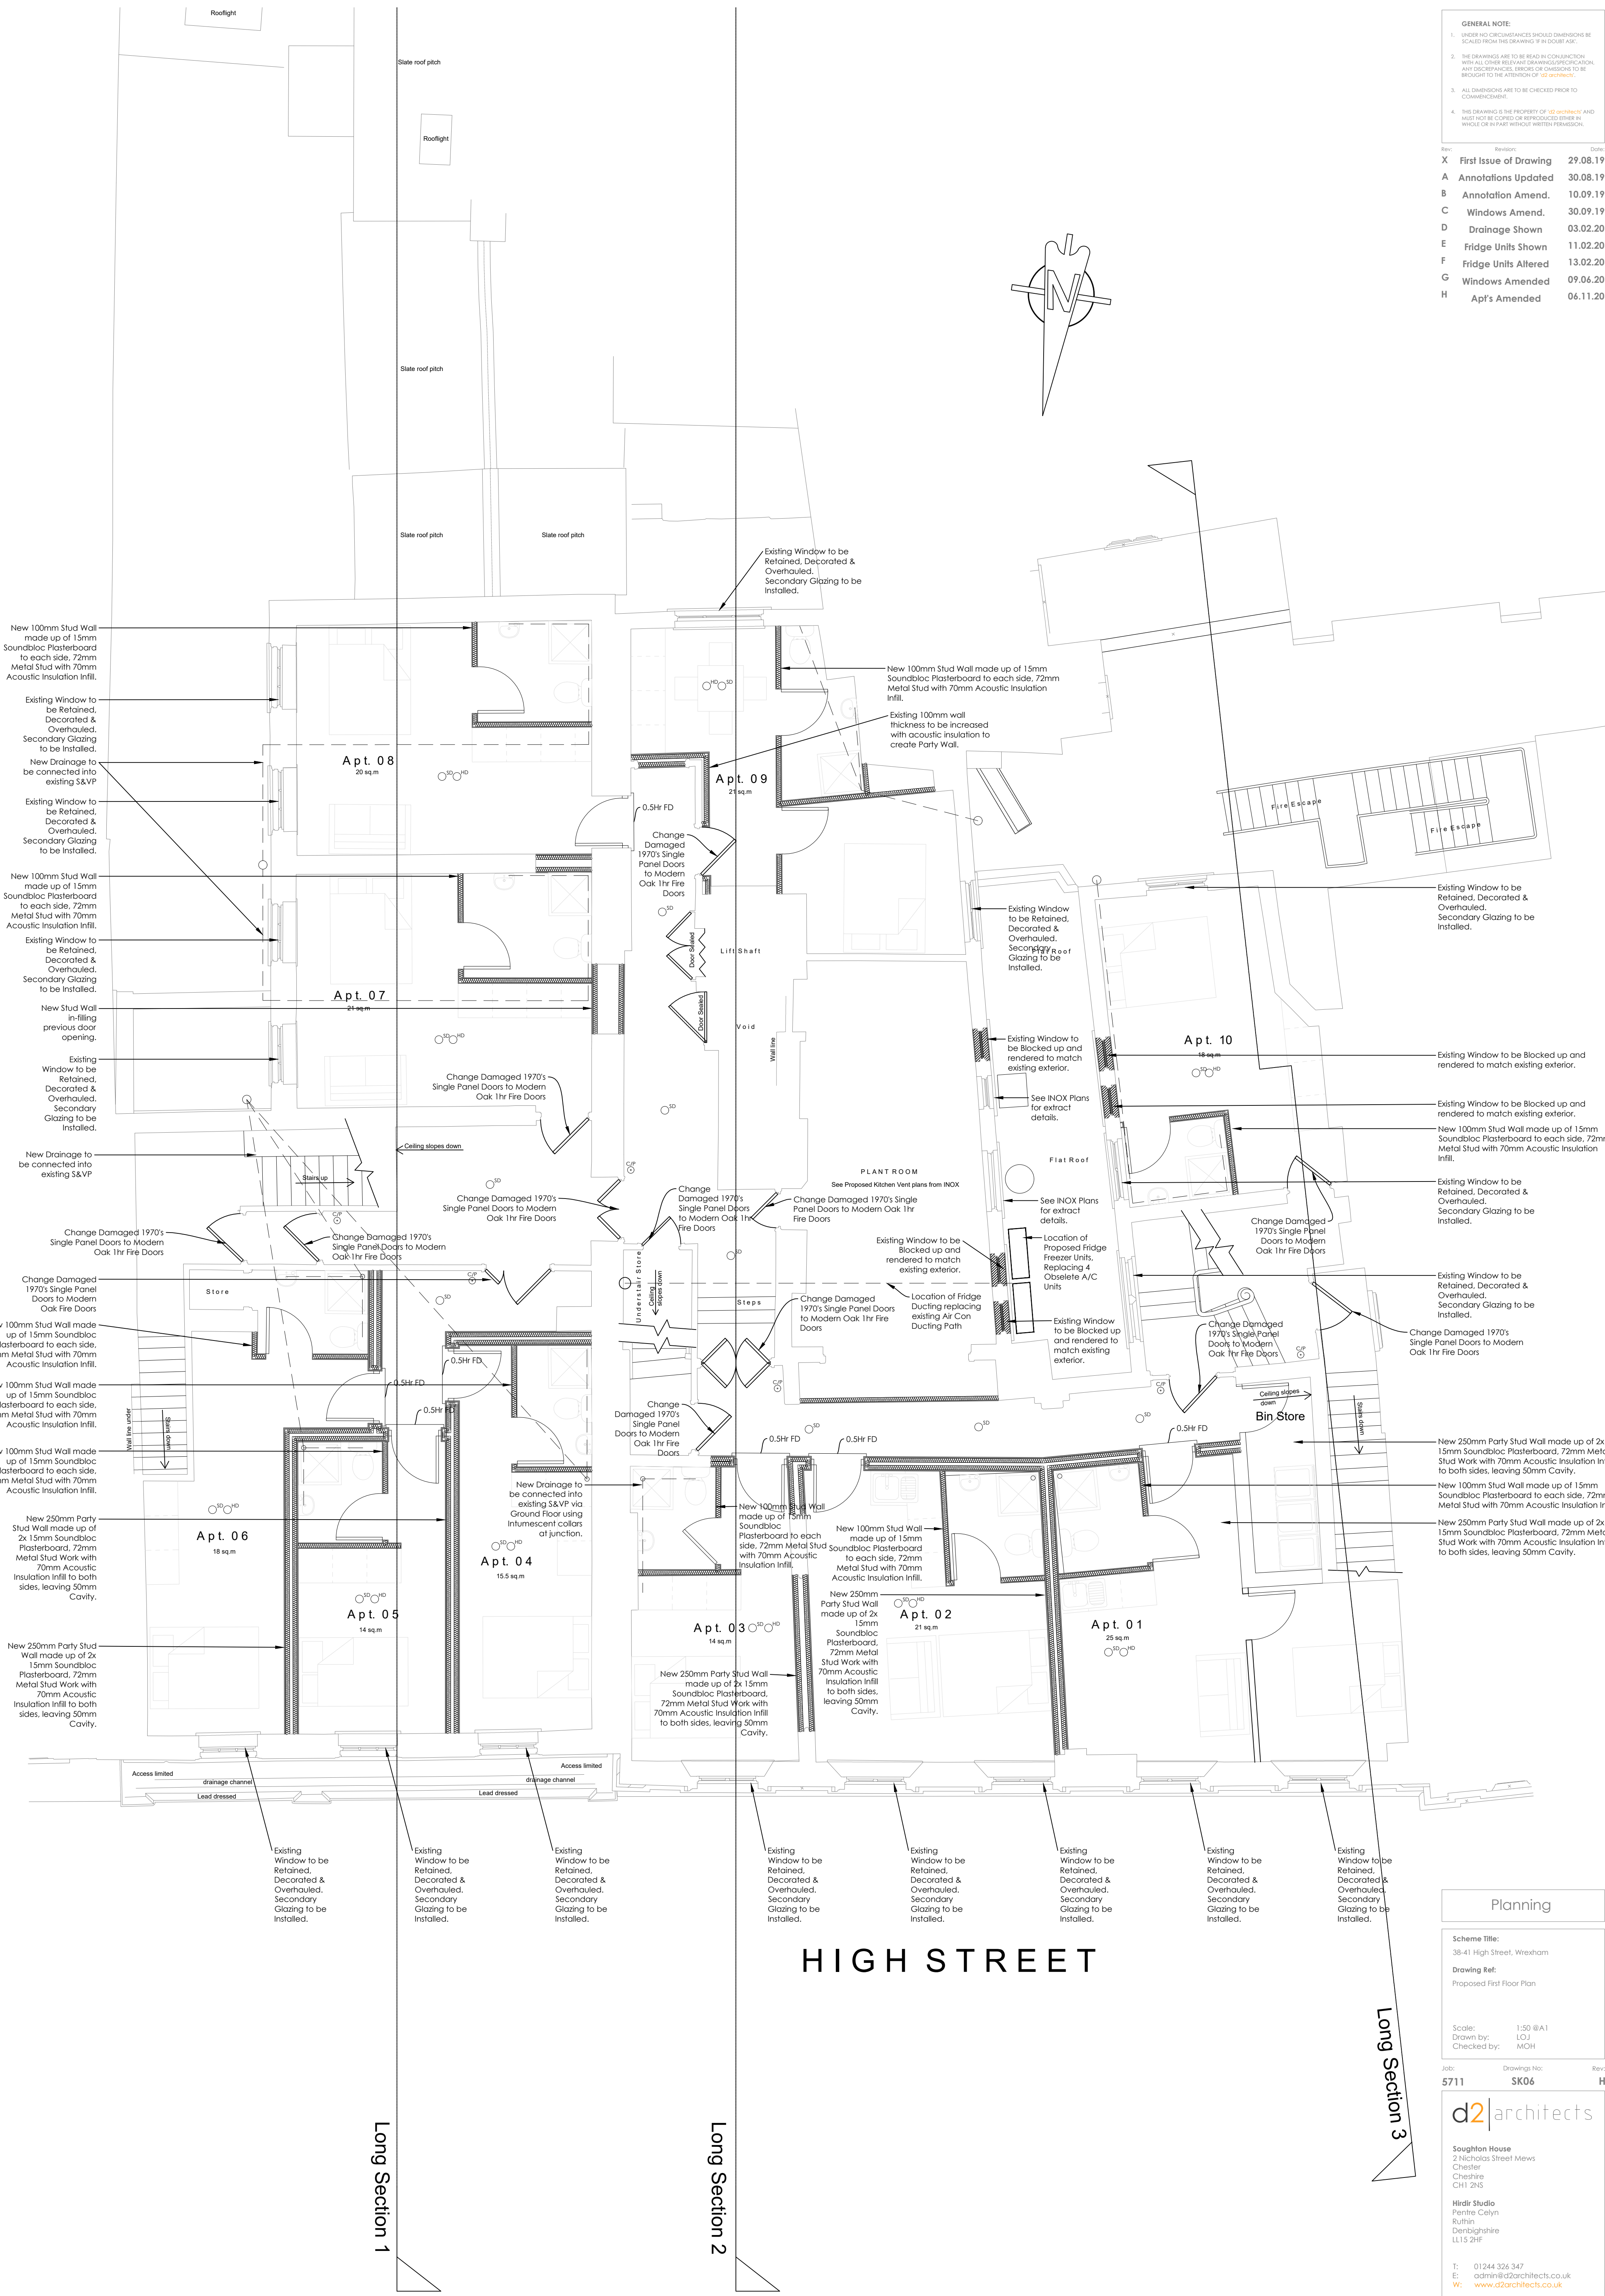

HIGH STREET

Long Section 3

Long Section 1

Long Section 2

Planning

Scheme Title:
38-41 High Street, Wrexham

Drawing Ref:
Proposed First Floor Plan

Scale: 1:50 @A1
Drawn by: LOJ
Checked by: MOH

Job: 5711 Drawings No: SK06 Rev: H

d2architects

Soughton House
2 Nicholas Street Mews
Chester
Cheshire
CH1 2NS

Hiridi Studio
Penre Celyn
Ruthin
Denbighshire
LL15 2HF

T: 01244 326 347
E: admin@d2architects.co.uk
W: www.d2architects.co.uk