




Front Elevation 1:100

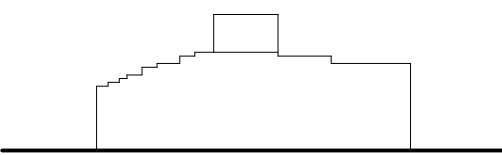


Side Elevation 1:100

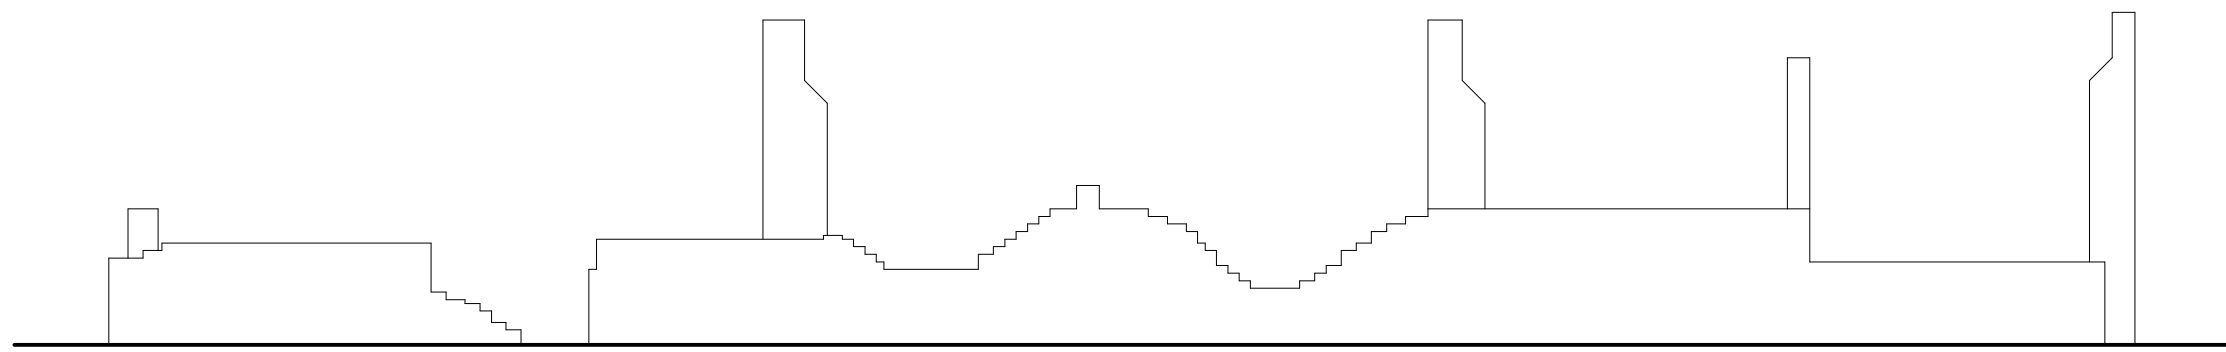

Rear Elevation 1:100

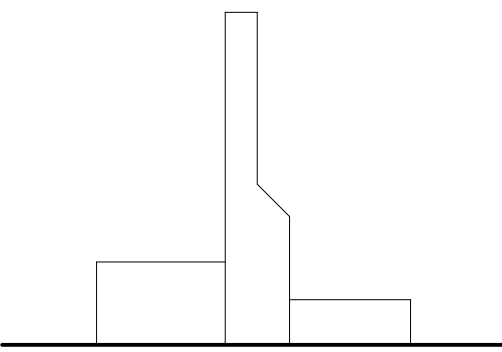

Side Elevation 1:100

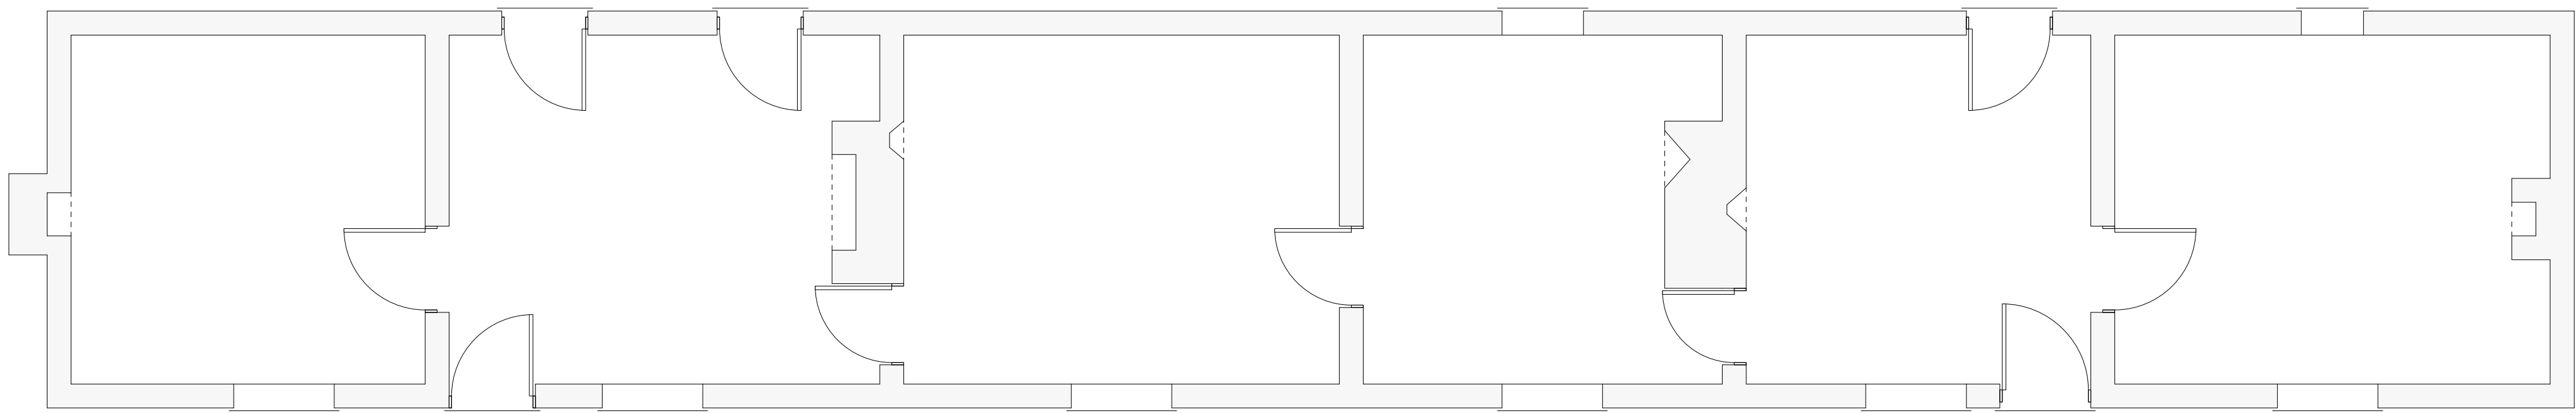

Ground Floor Plan 1:50

Rev	Date	Detail	Initial

Project:
Proposed Alterations to,
Foxglove Lodge,
Berse Lane, Bersham,
Wrexham, LL14 4HT.

Title:	Scale: (A1)
Existing	1:50 & 1:100

Drawn By:	Date:
E.M.Jackson	Nov 2020

Drawing No:	Sheet:
EL073/001	1 of 1

blueprint
architectural services

 **LABC** partner
Office 3K4,
Redwither Business Tower,
Wrexham. LL13 9XT
Tel: 01978 356500
www.blueprintarchitectural.com
© copyright all rights reserved