






Front Elevation 1:100

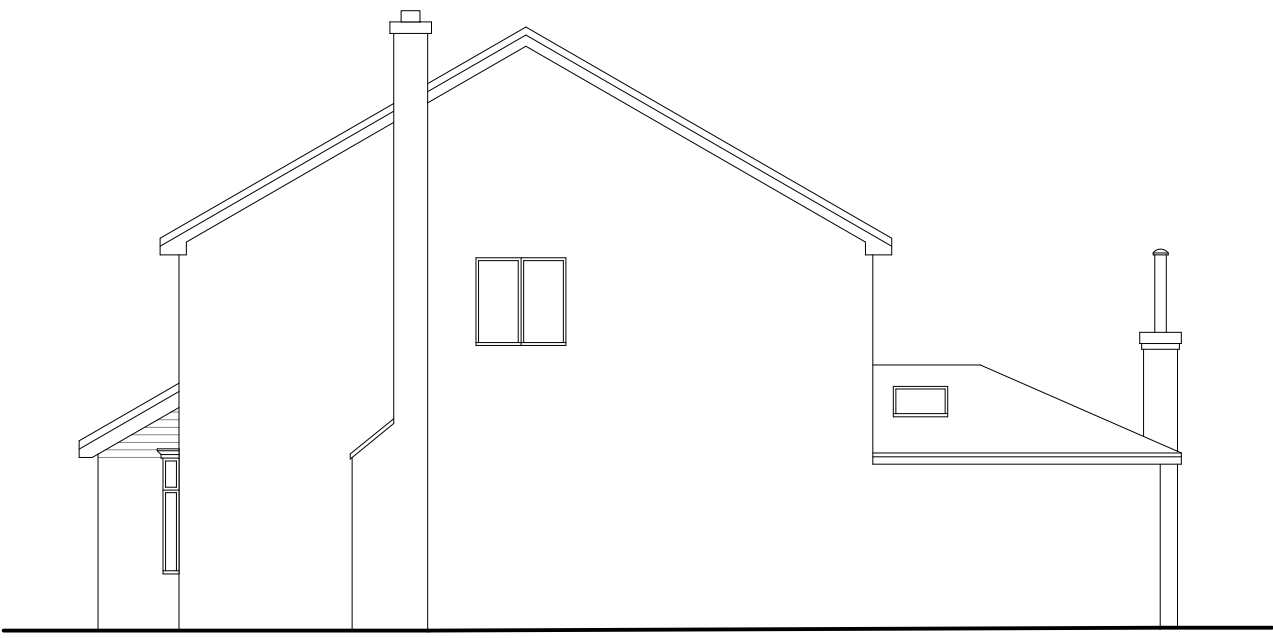


Side Elevation 1:100

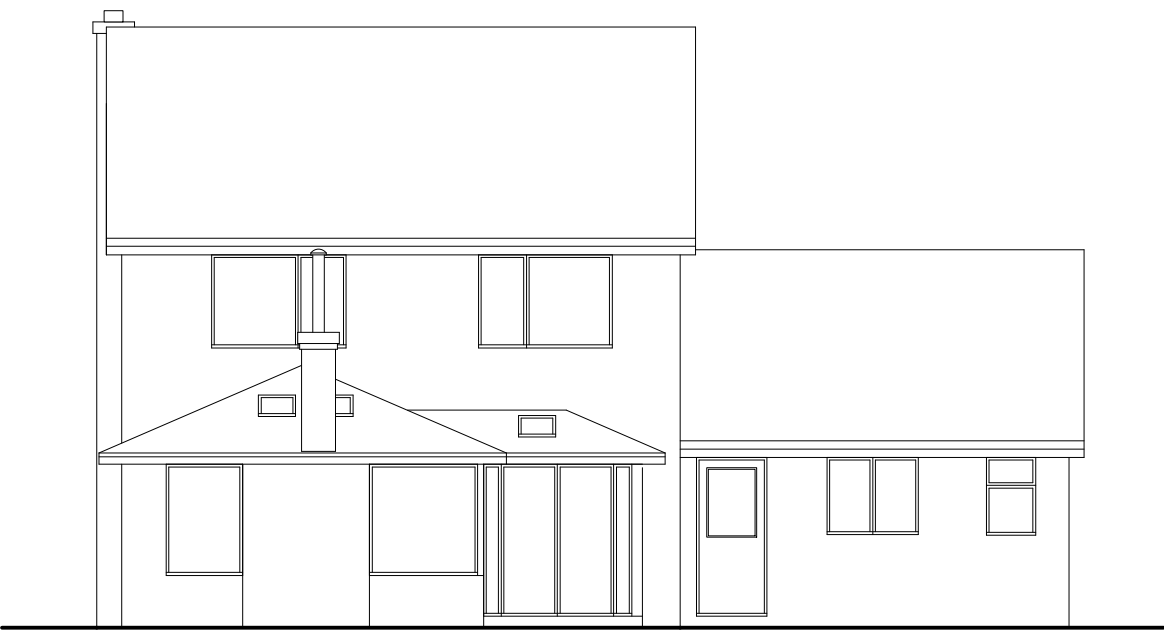

Rear Elevation 1:100

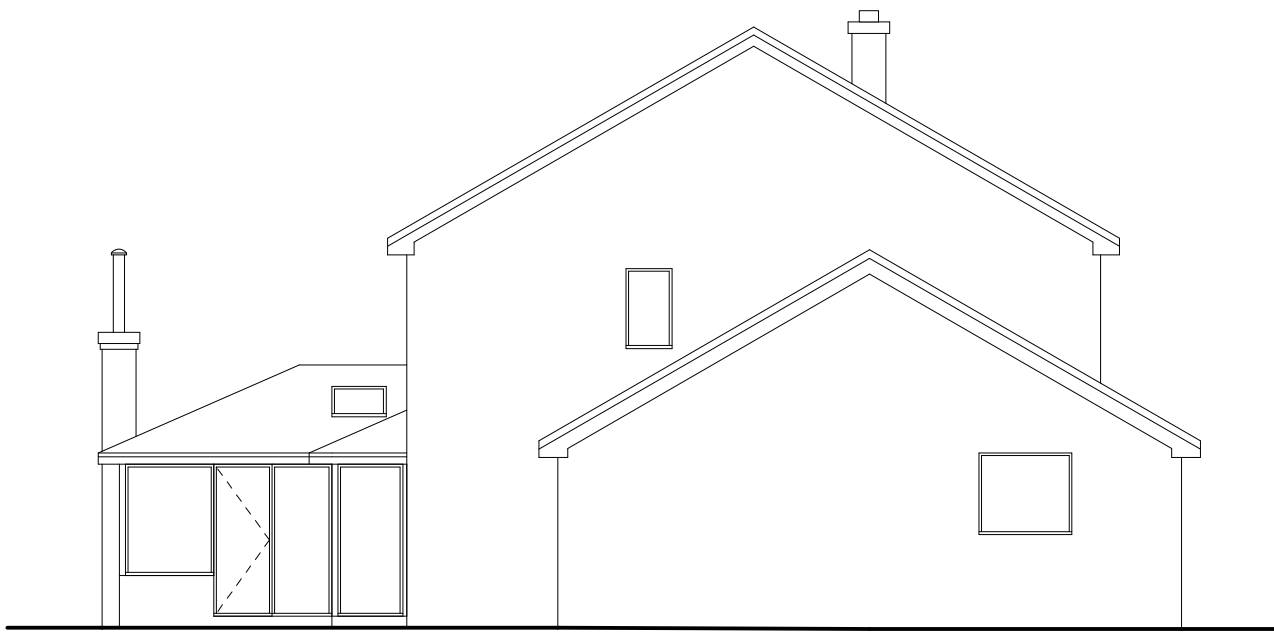

Side Elevation 1:100

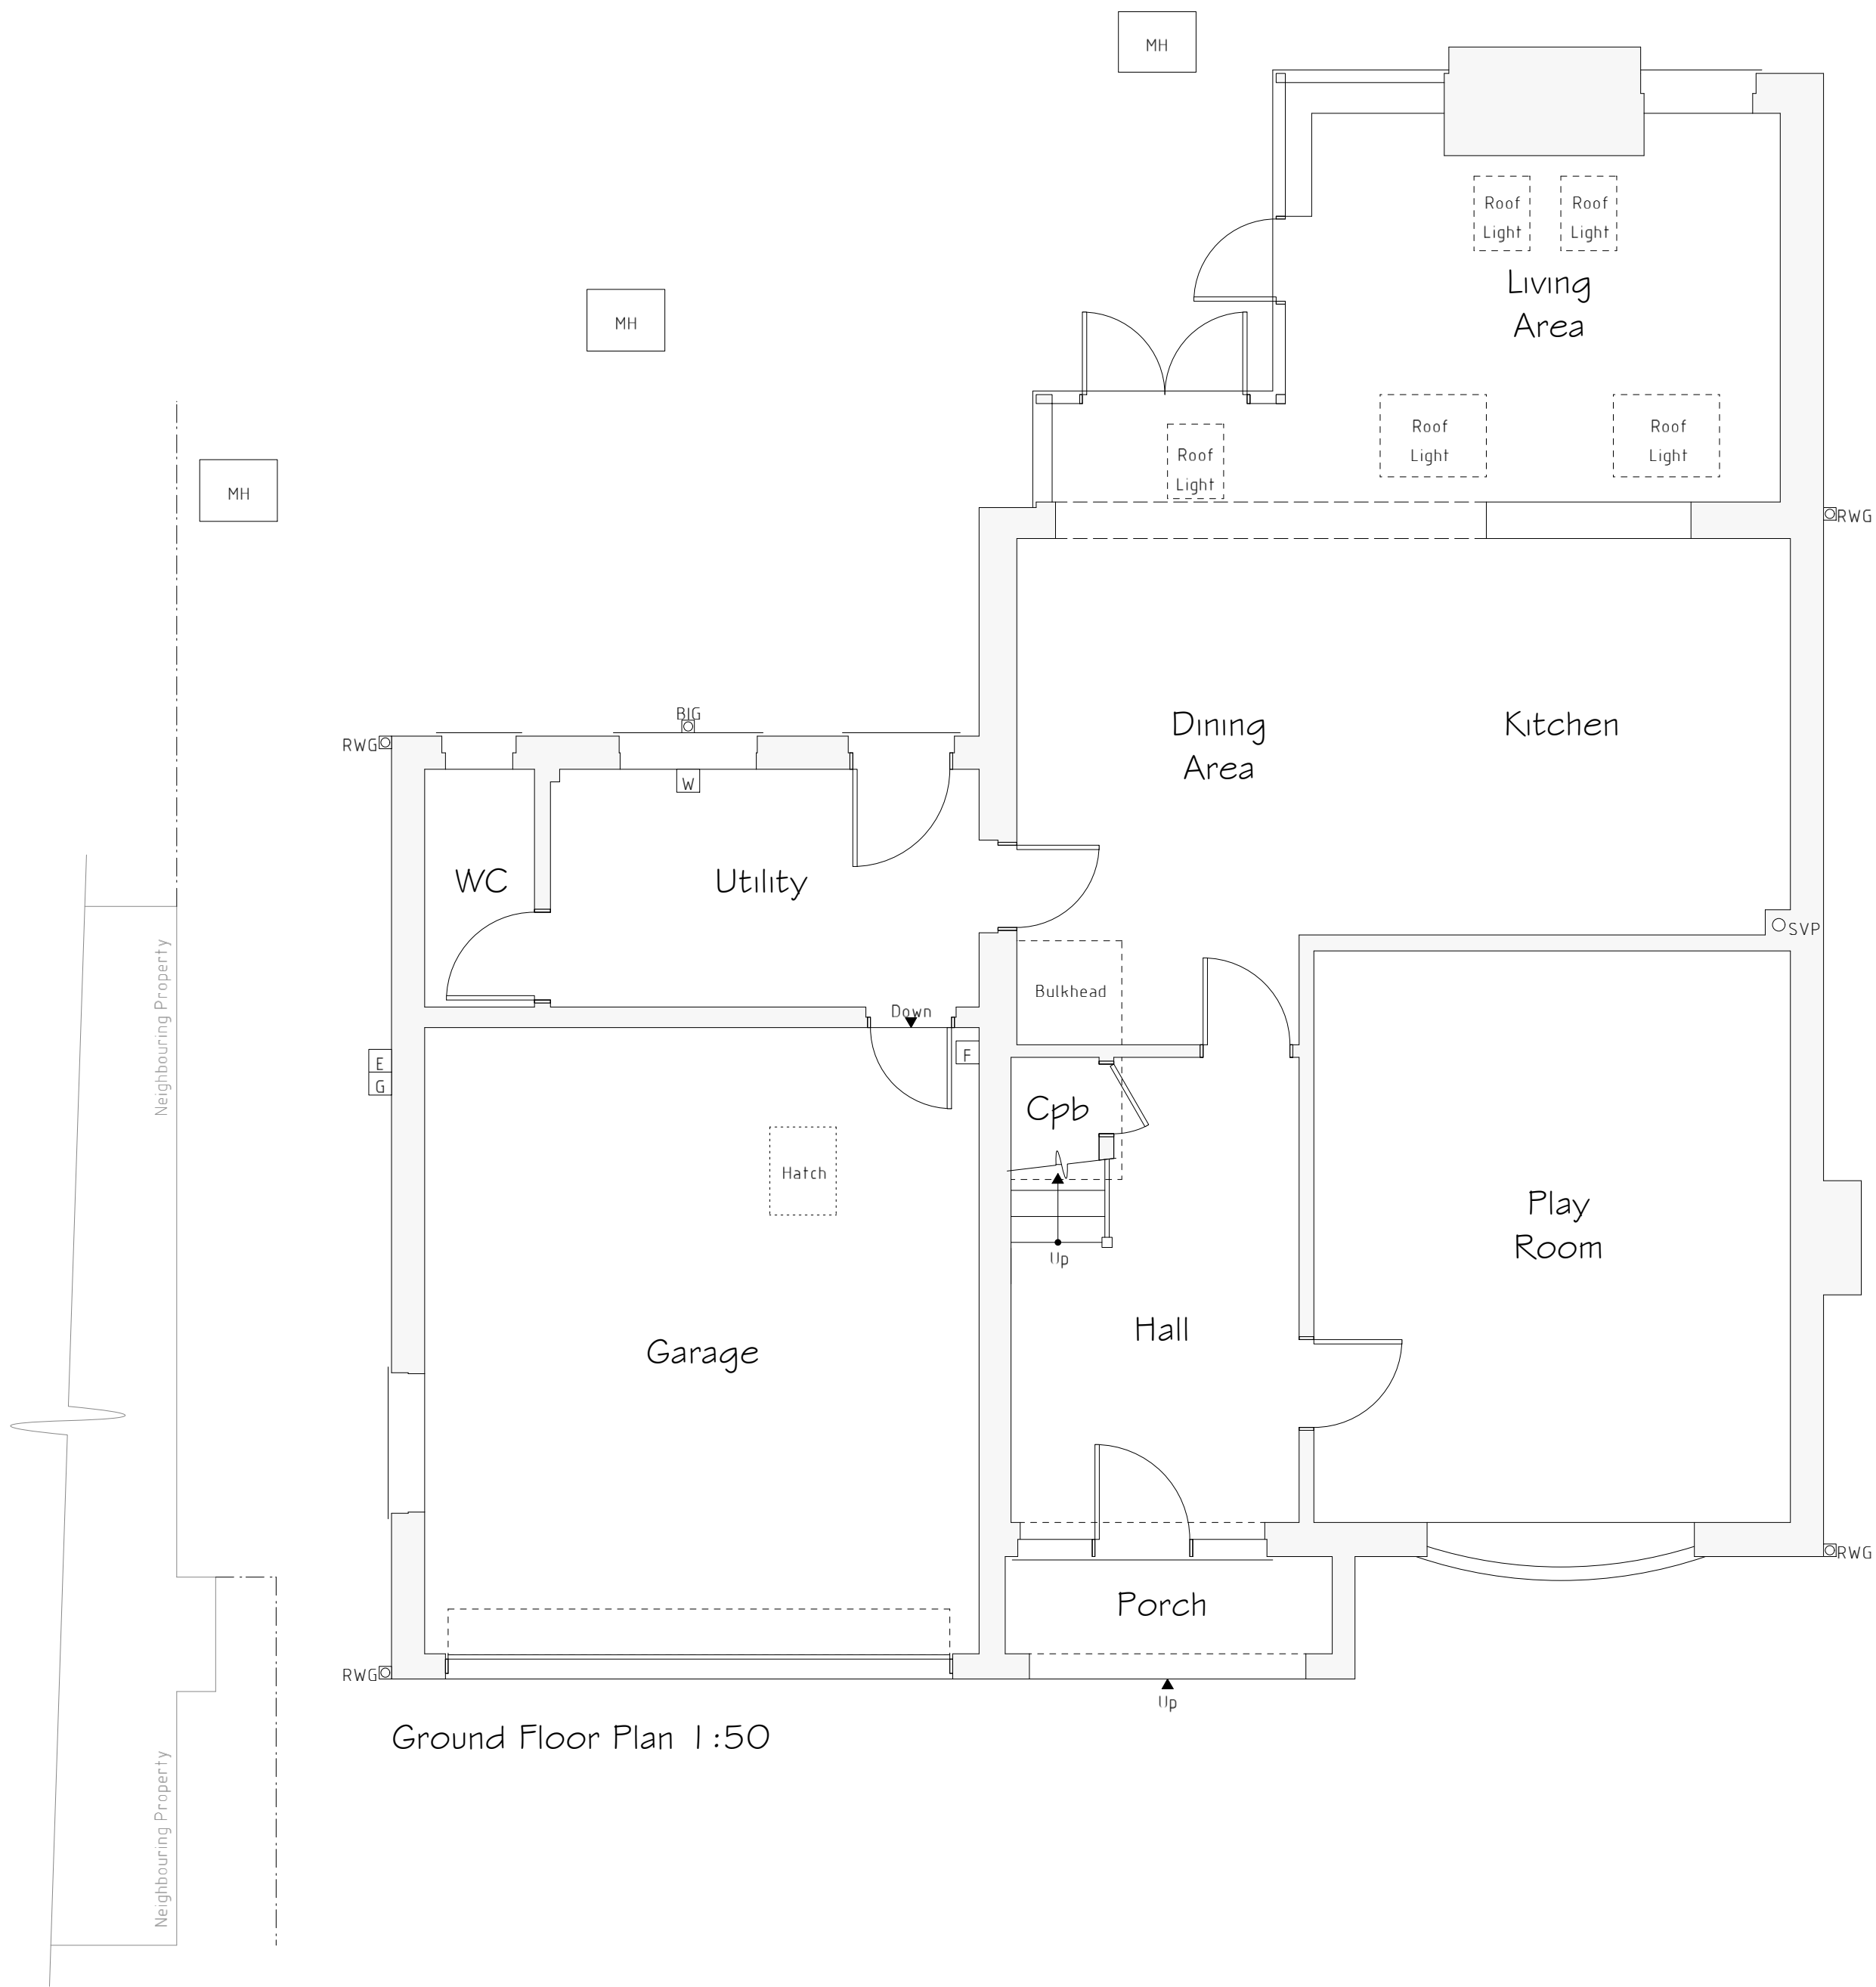

Ground Floor Plan 1:50



First Floor Plan 1:50

Services Key

- R Existing Boiler Position
- G Existing Gas Meter Position
- E Existing Electric Meter Position
- F Existing Fuse Box Position
- W Existing Stopcock Position
- MH Existing Man Hole Position
- X Existing Rain Water Gully (RWG) Position
- X Existing Back Inlet (BIG) Gully Position
- O Existing Soil Vent Pipe (SVP) Position

Rev	Date	Detail	Initial

Project:
Proposed Alterations to,
11 Hinsley Drive,
Wrexham,
LL13 9QH.

Title: Existing	Scale: (A1) 1:50 & 1:100
--------------------	--------------------------------

Drawn By: E.M.Jackson	Date: Sep 2020
Drawing No: L088/001	Sheet: 1 of 1

blueprint
architectural services

LABC partner

Office 3K4,
Redwither Business Tower,
Wrexham. LL13 9XT
Tel: 01978 356500
www.blueprintarchitectural.com
© copyright all rights reserved