

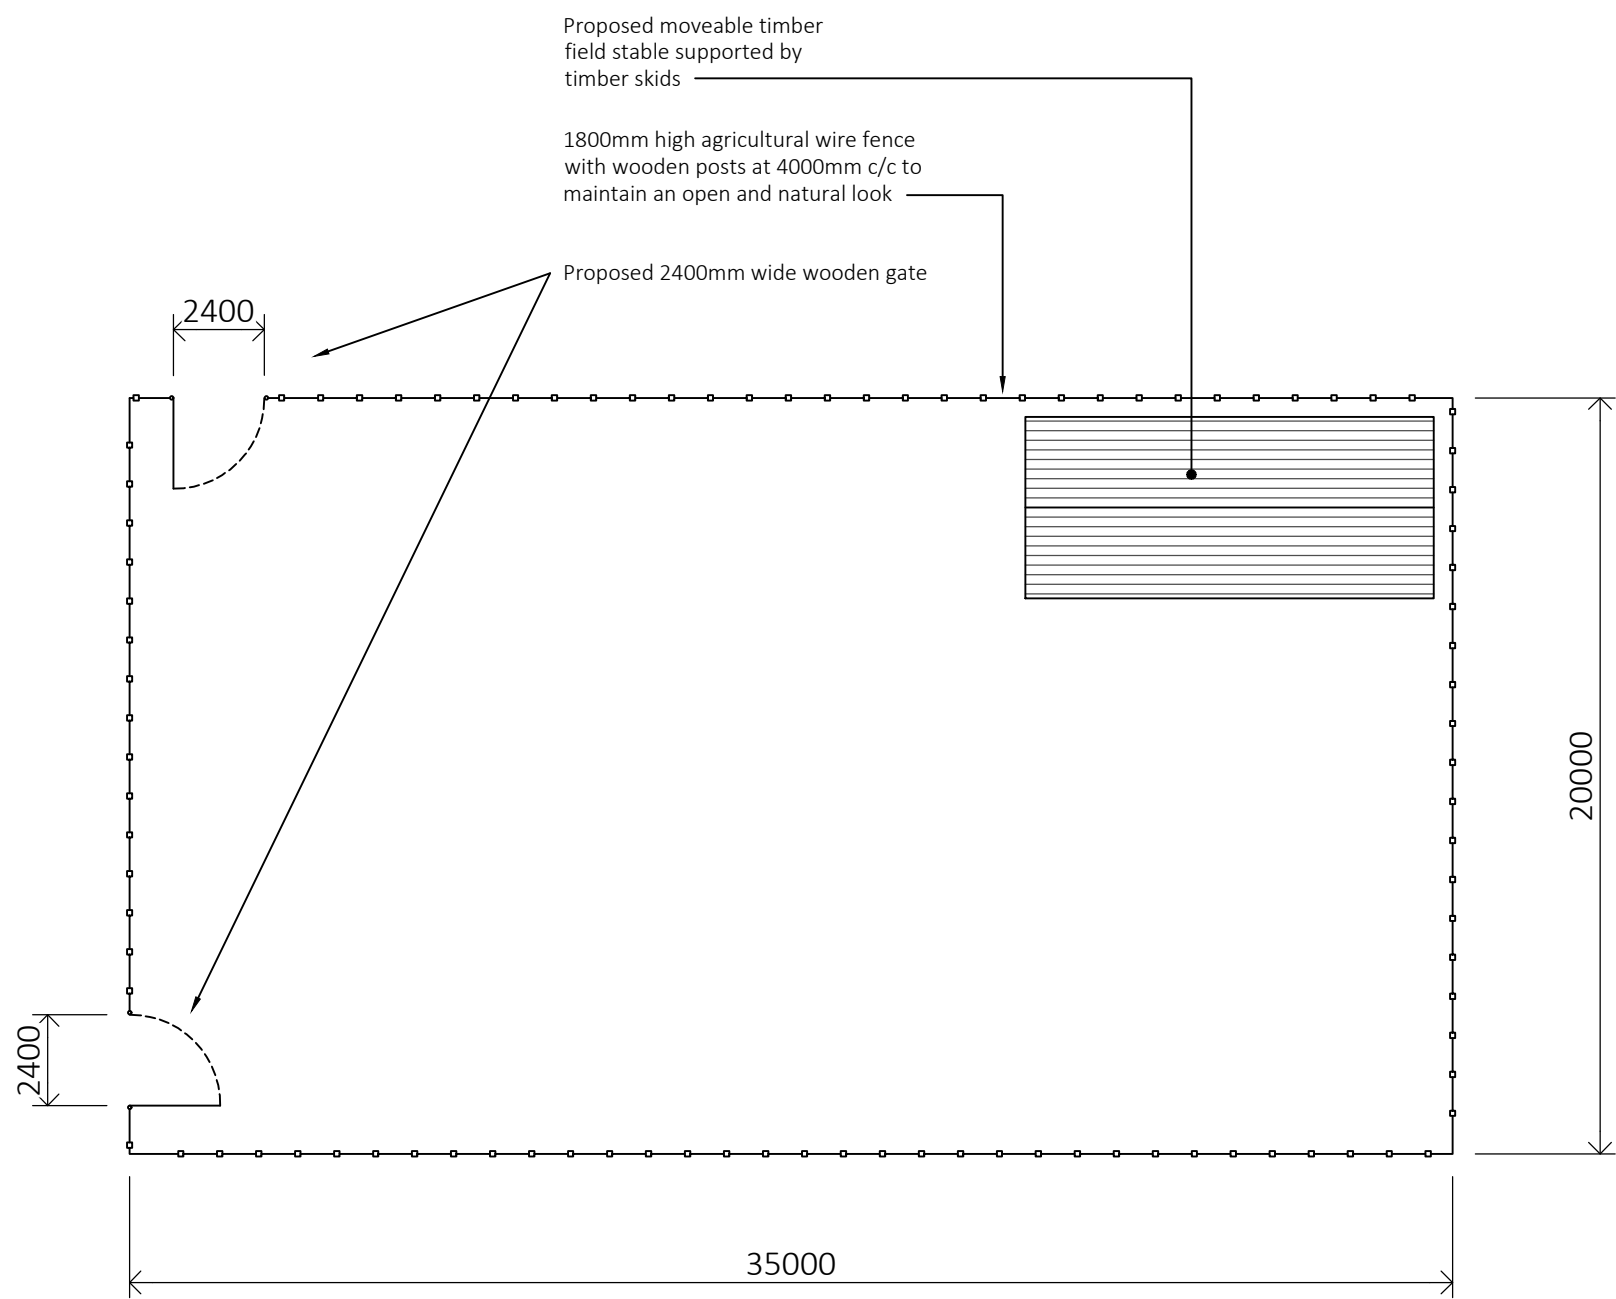


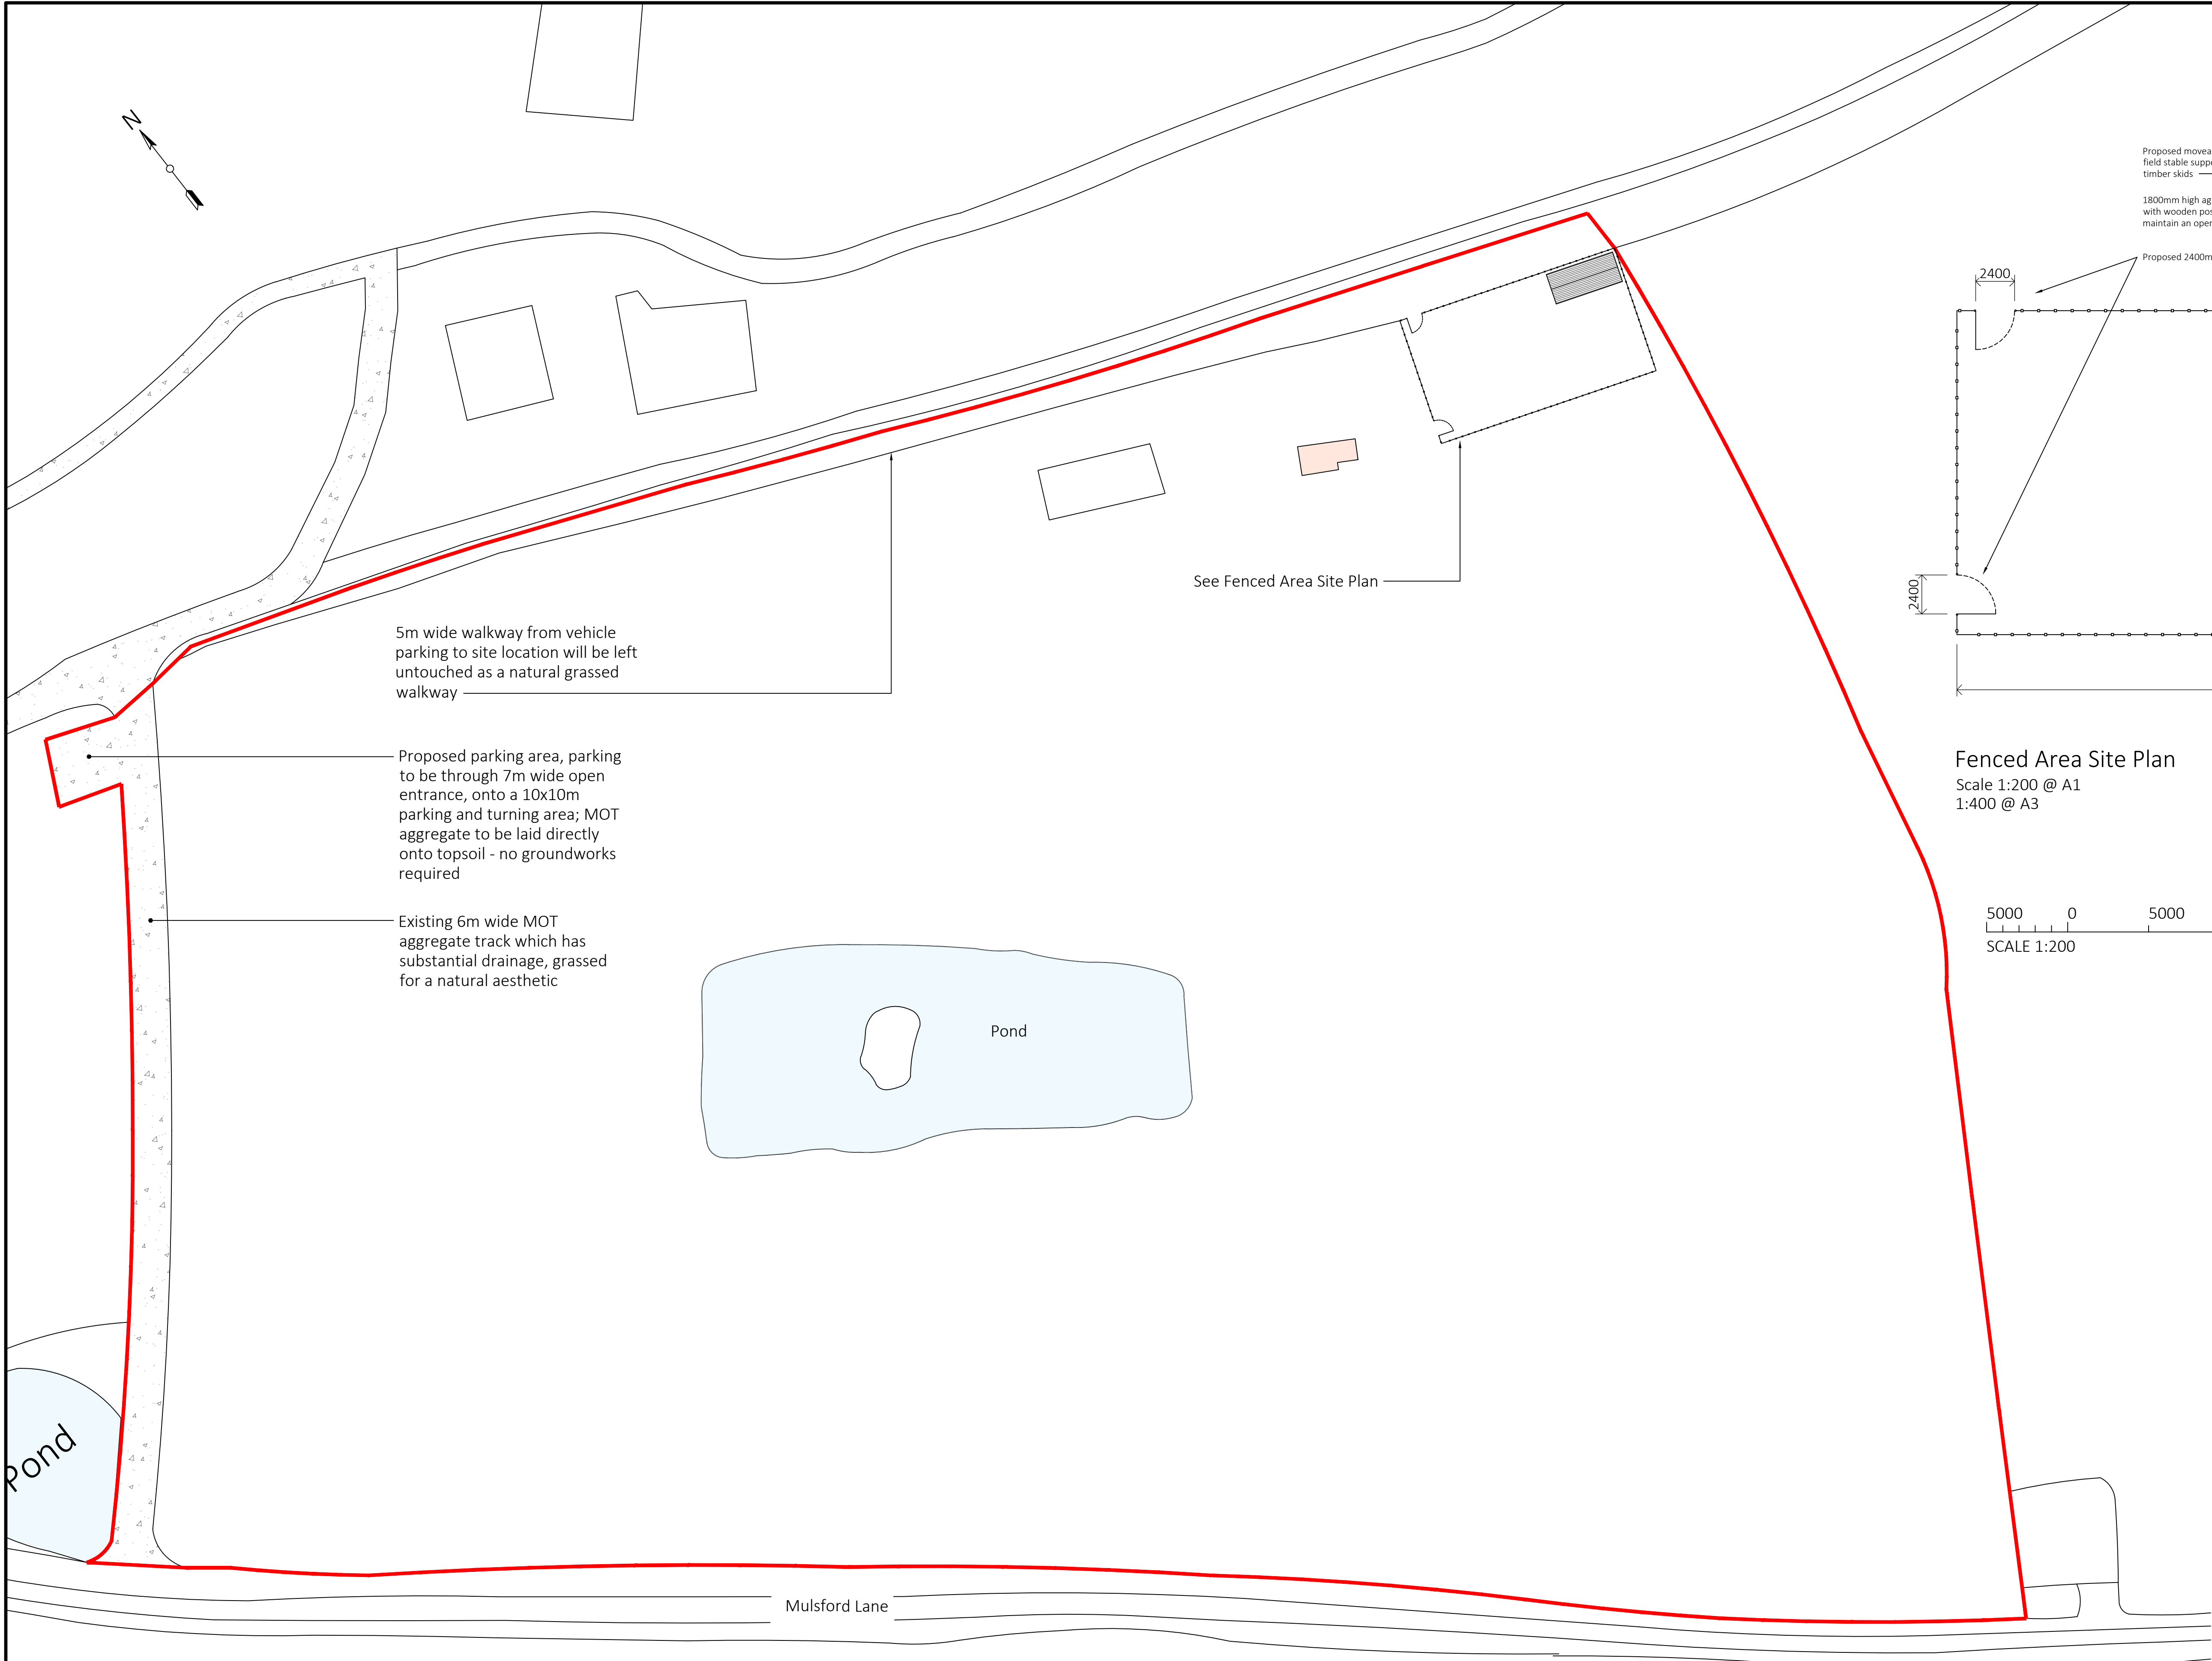


Fenced Area Site Plan
Scale 1:200 @ A1
1:400 @ A3

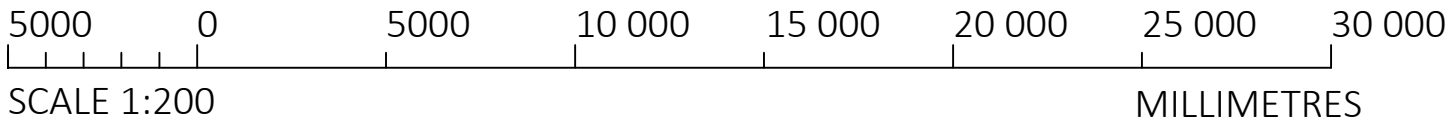

NOTES

All dimensions are in millimetres unless stated otherwise

Proposed Site Plan
Scale 1:500 @ A1
1:1000 @ A3

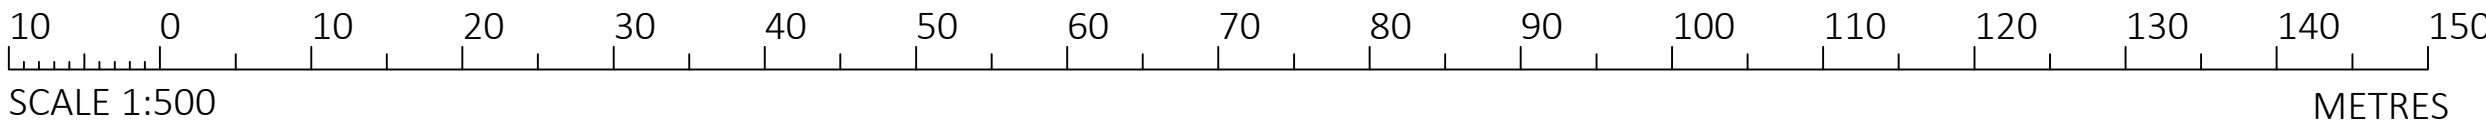


Dog Daycare Centre
Worthenbury

Proposed Site Plan

DRAWING REF:
44/231120/02 3 of 3

SCALE: As Stated DATE: Nov 2020

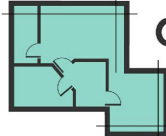 **CAD & DRAWING**
SERVICES UK

Tel: 07549062289
contact@cadrawingsservicesuk.co.uk