



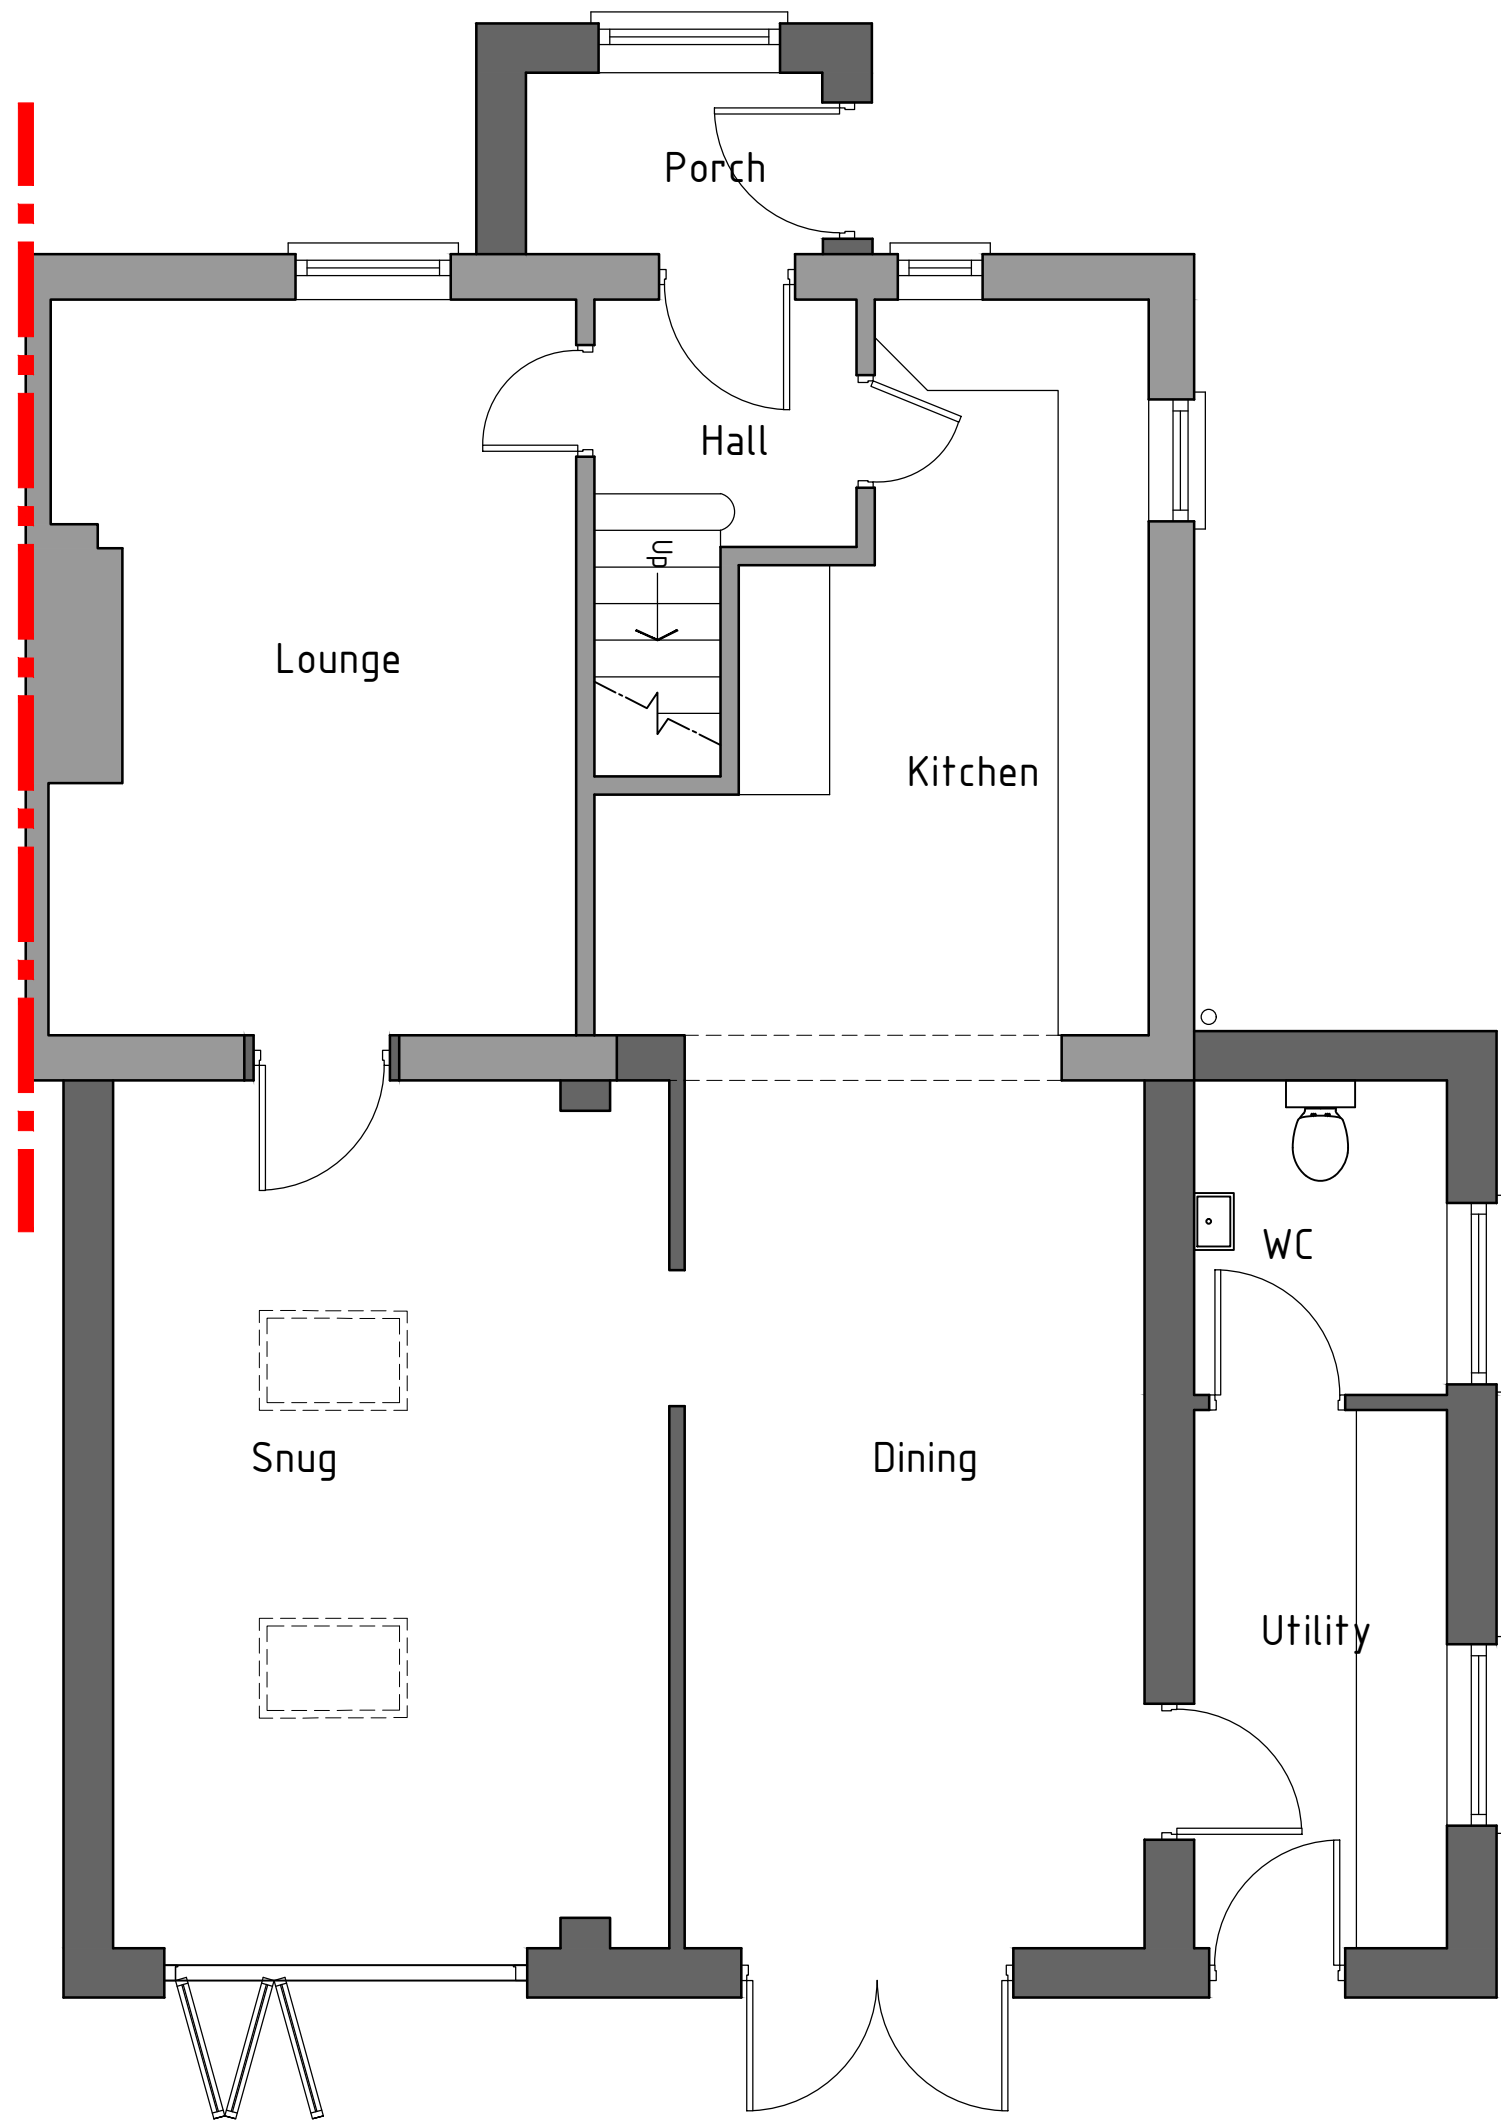

Ground floor plan 1:50

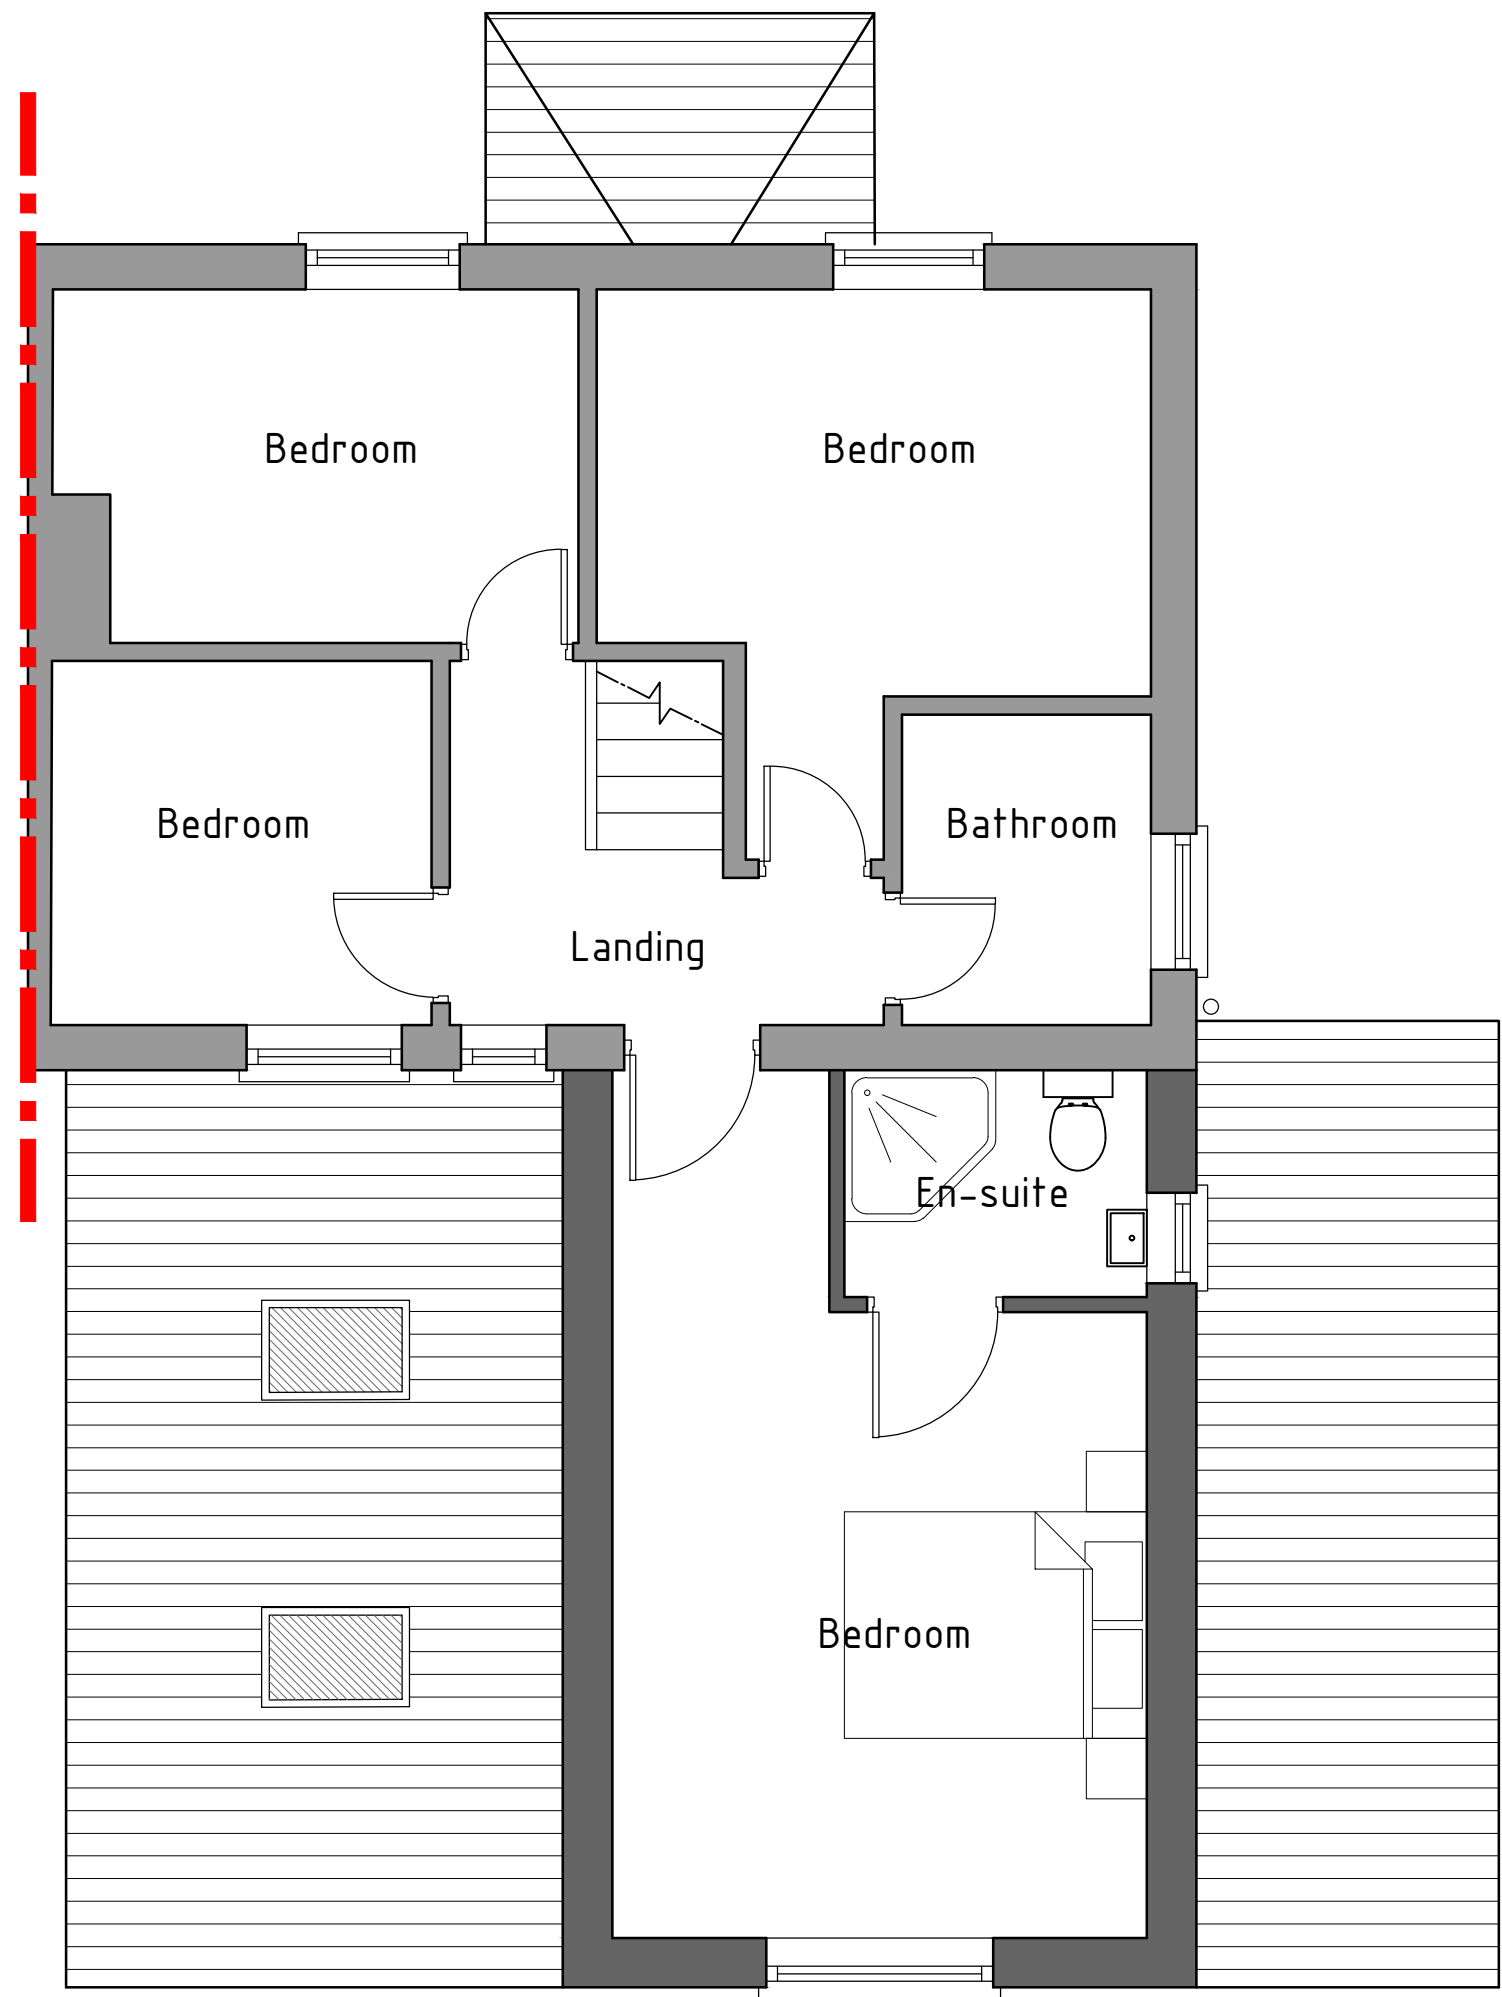

First floor plan 1:50



HDS Architectural Services, The Foundry,
15 Yorke Street, Wrexham
LL13 8LW
Tel (01978) 345250
www.hdsarchitectural.co.uk

Project; 131 Bryn Place, Llay, Wrexham, LL12 0LS	
Title; Floor Plans as Proposed	Scale (A2); 1:50
Dwg No; BP/ID/03	Date; February 2021
Revision; Rev A - drawings amended to clients comments (19-02-21). Rev B - drawings amended to clients comments (26-02-21).	