




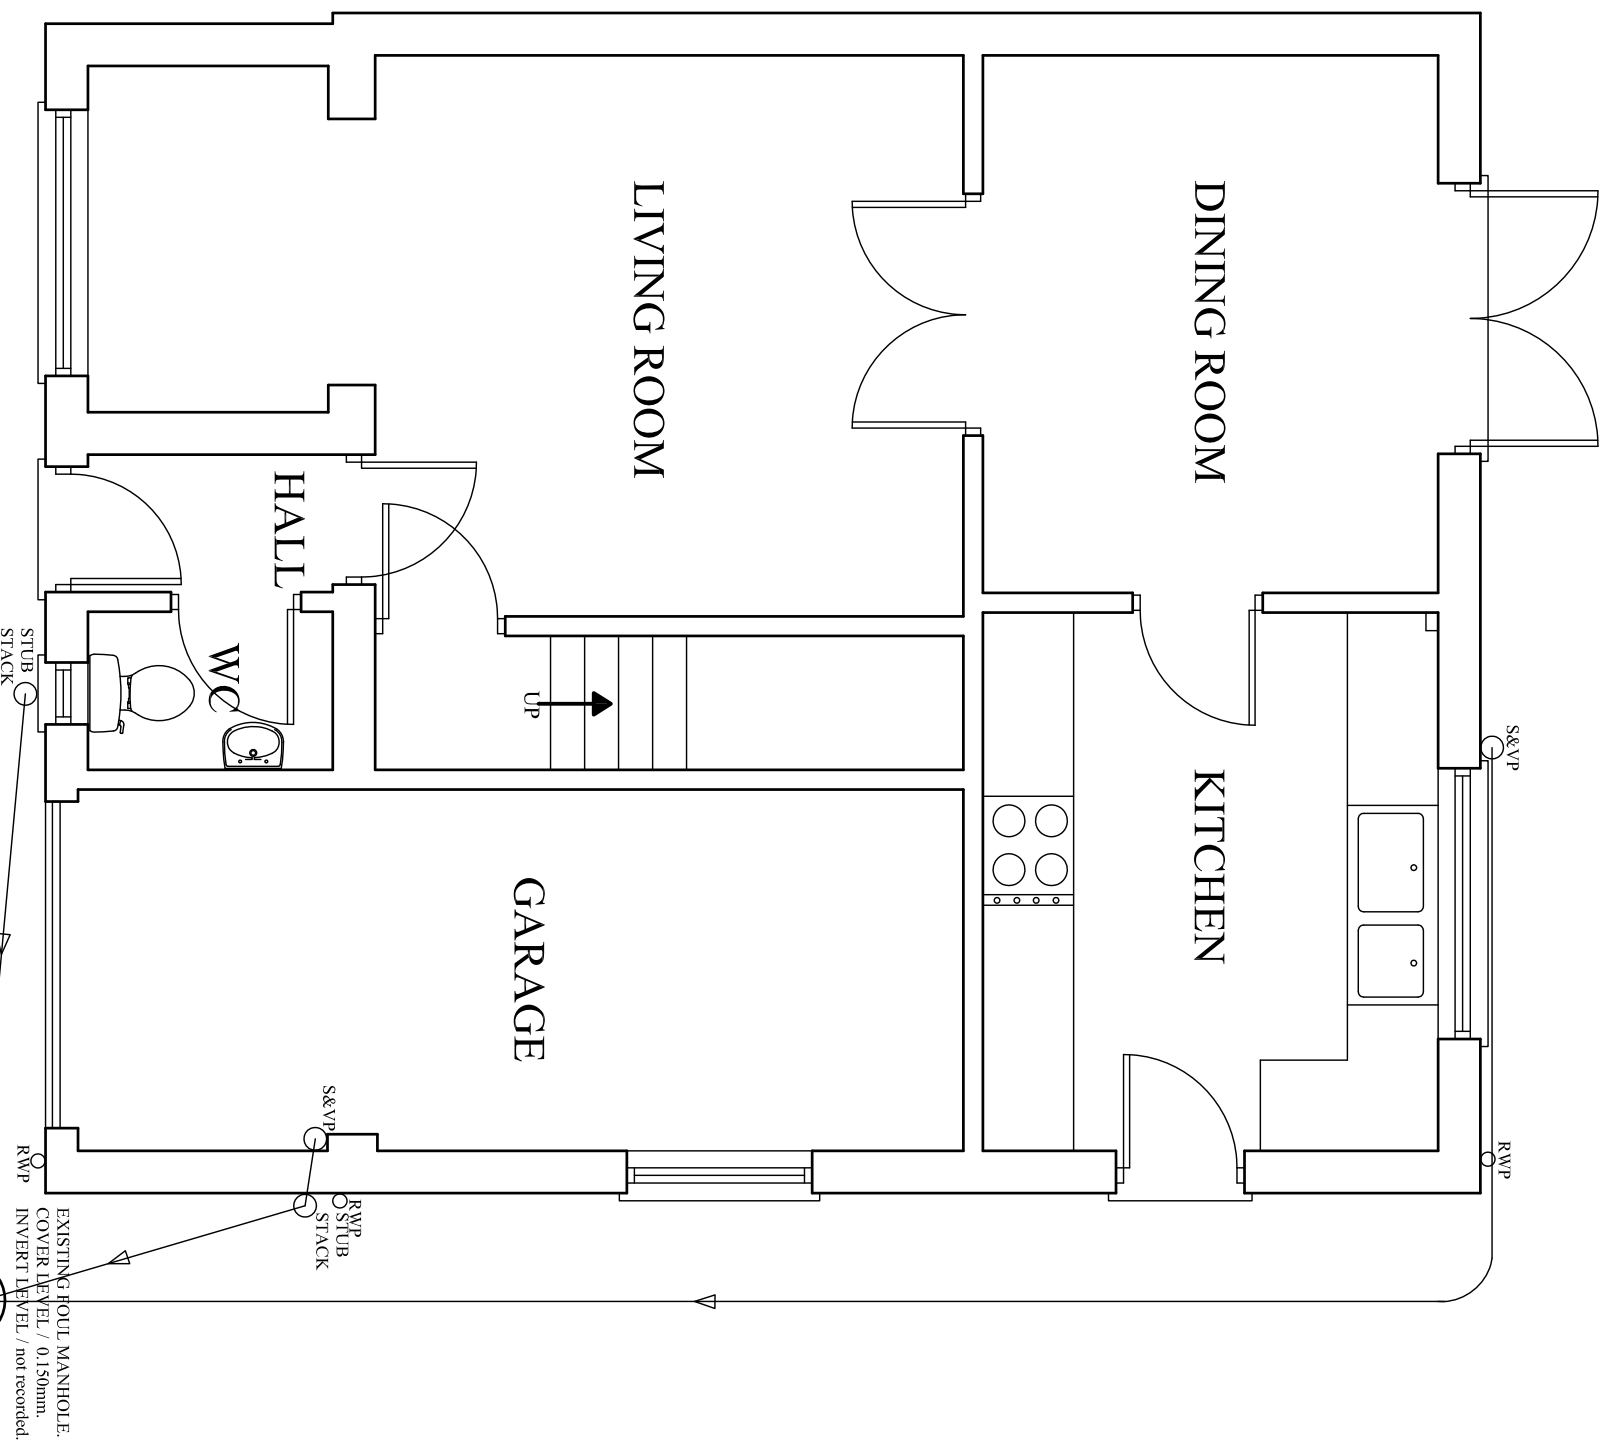


GROUND FLOOR PLAN
SCALE 1:50.

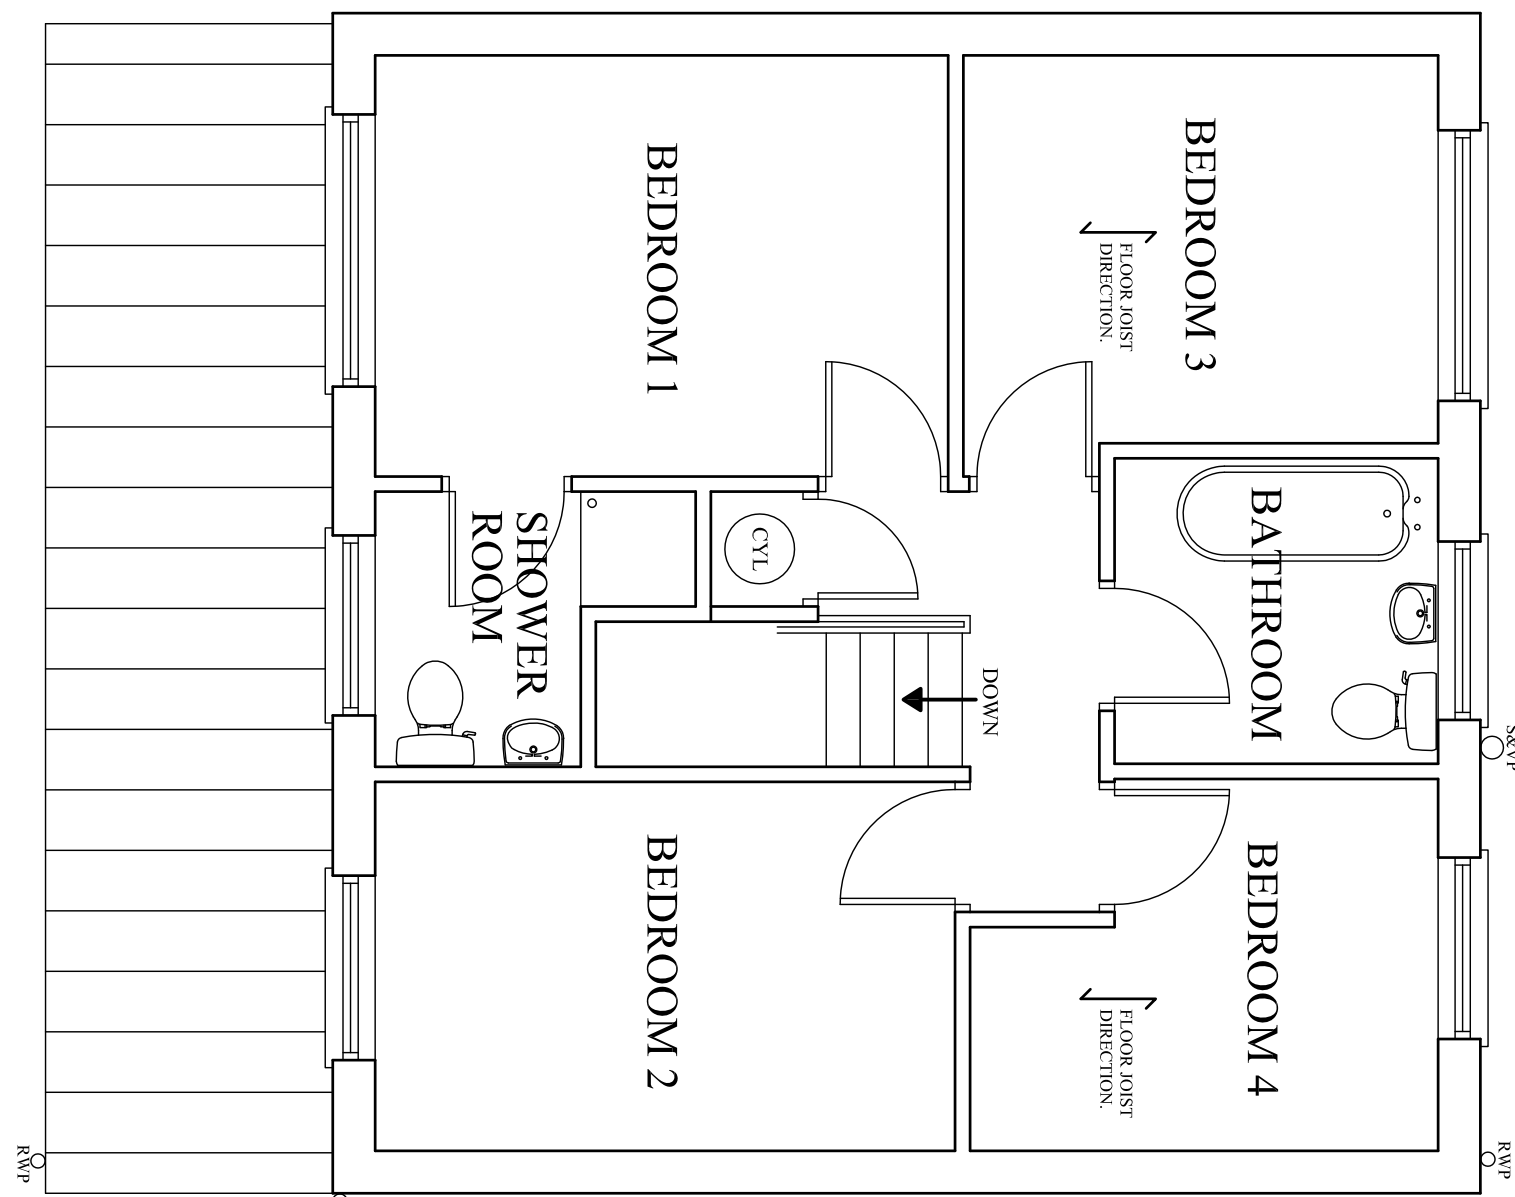


FIRST FLOOR PLAN
SCALE 1:50.

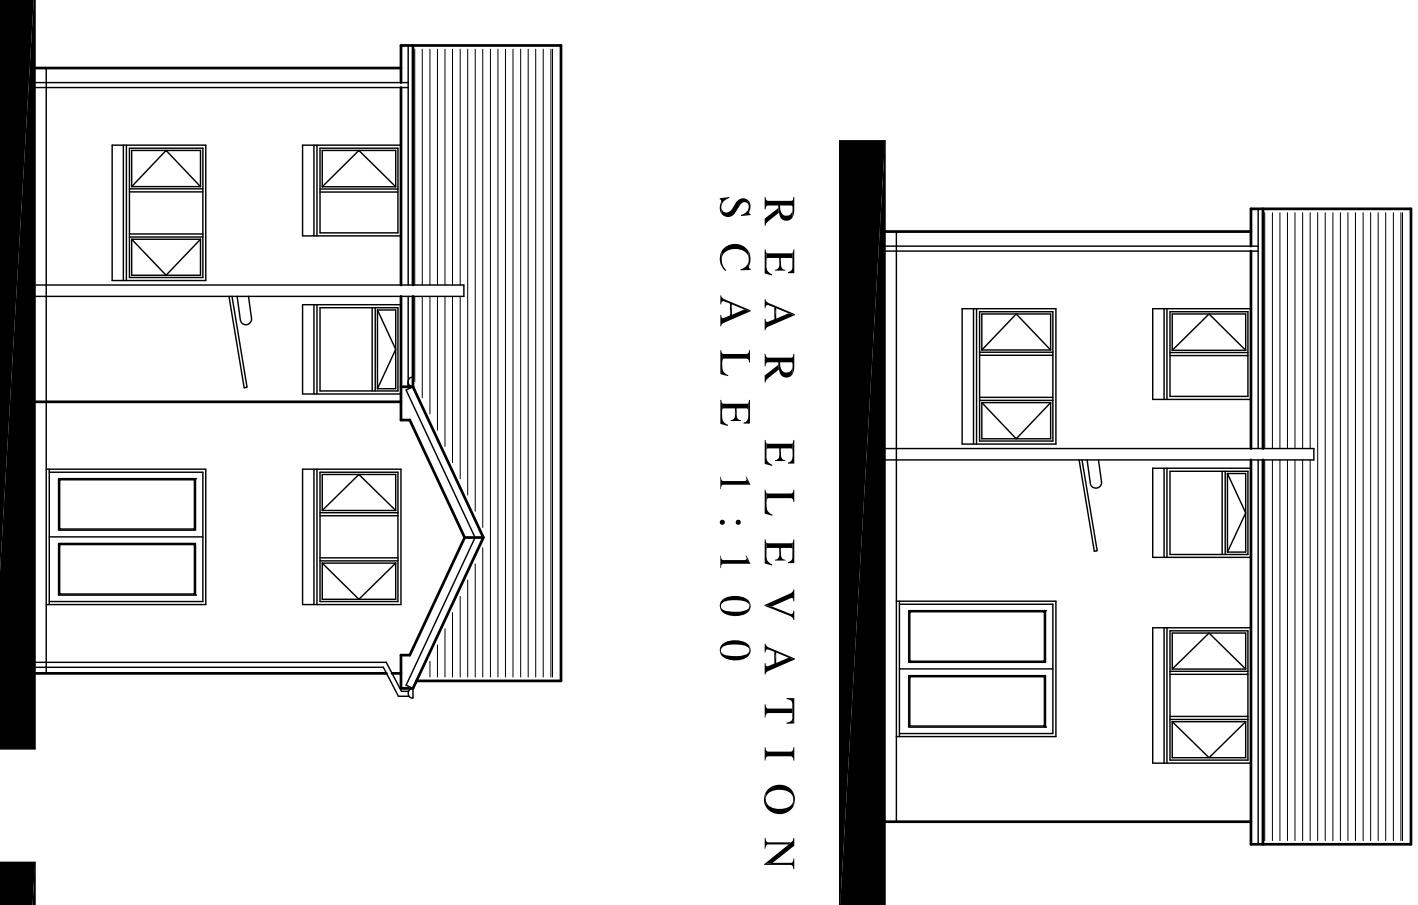


REAR ELEVATION
SCALE 1:100

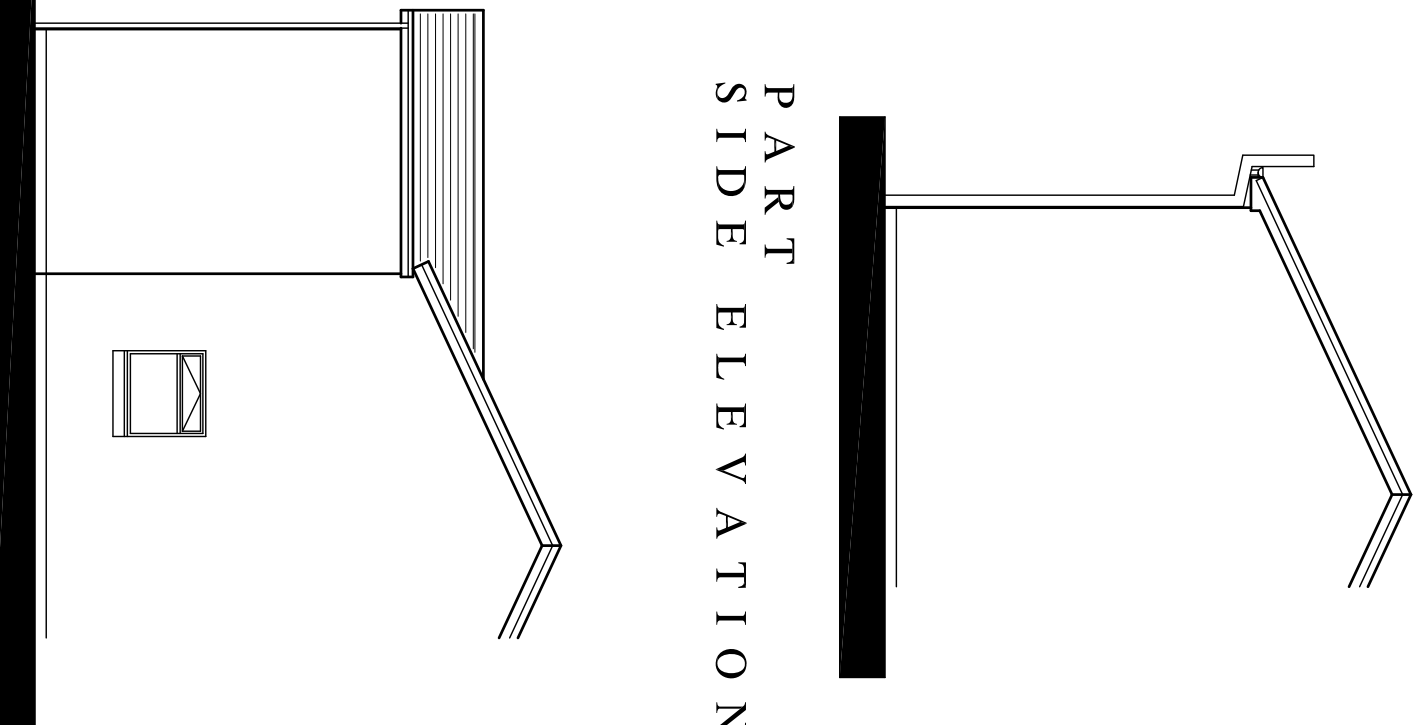


PART SIDE ELEVATION

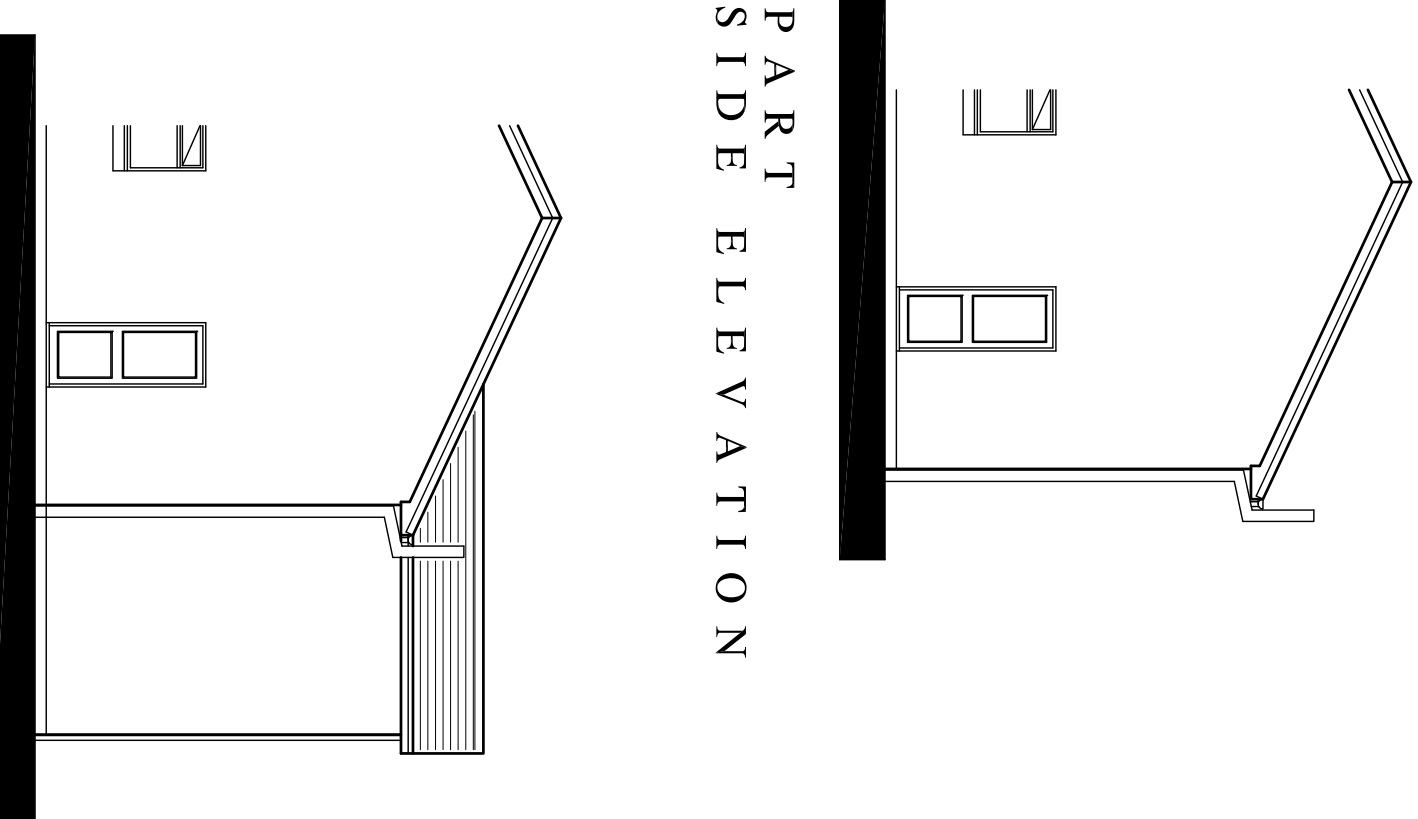


PART SIDE ELEVATION

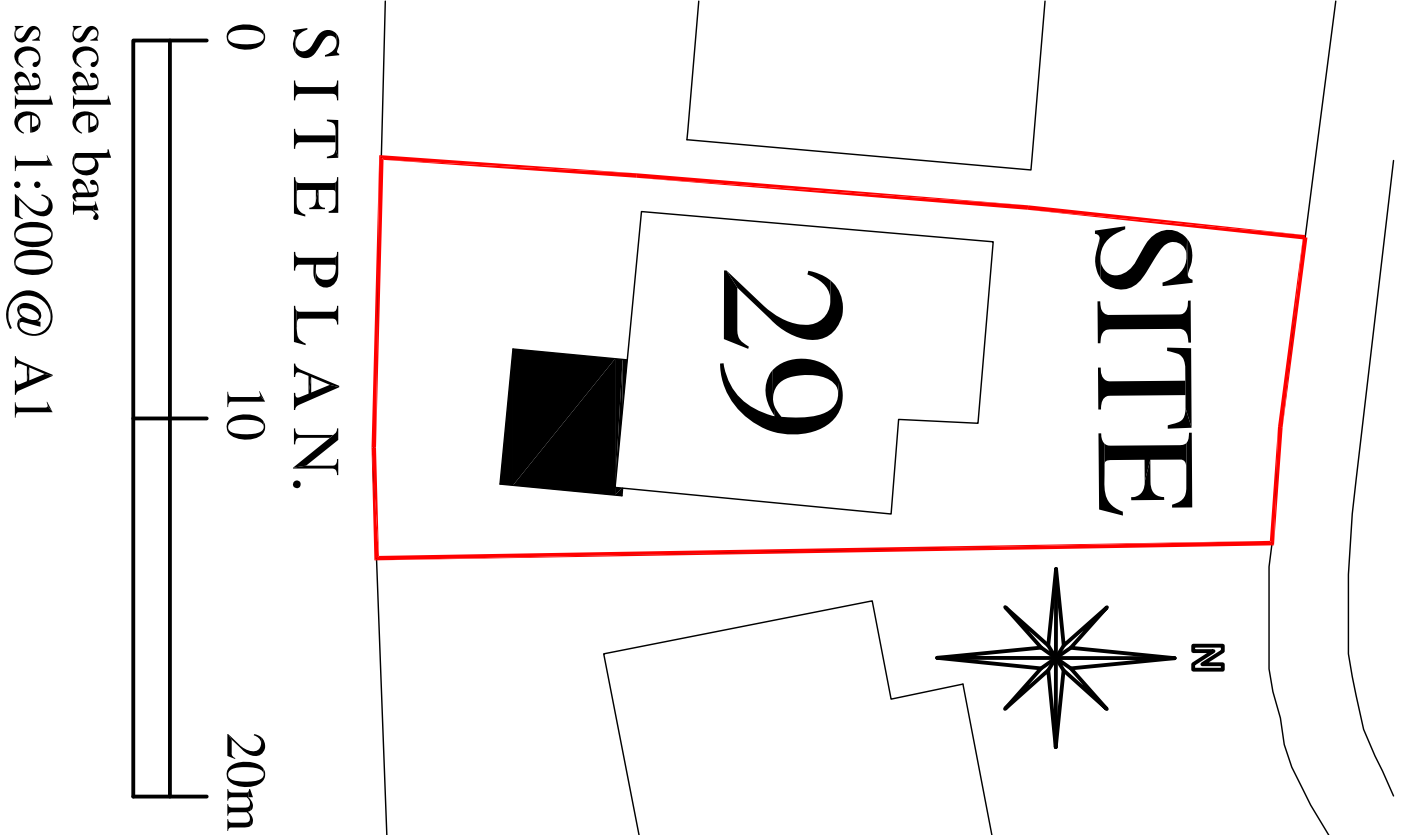


SITE PLAN.
scale bar
scale 1:200 @ A1

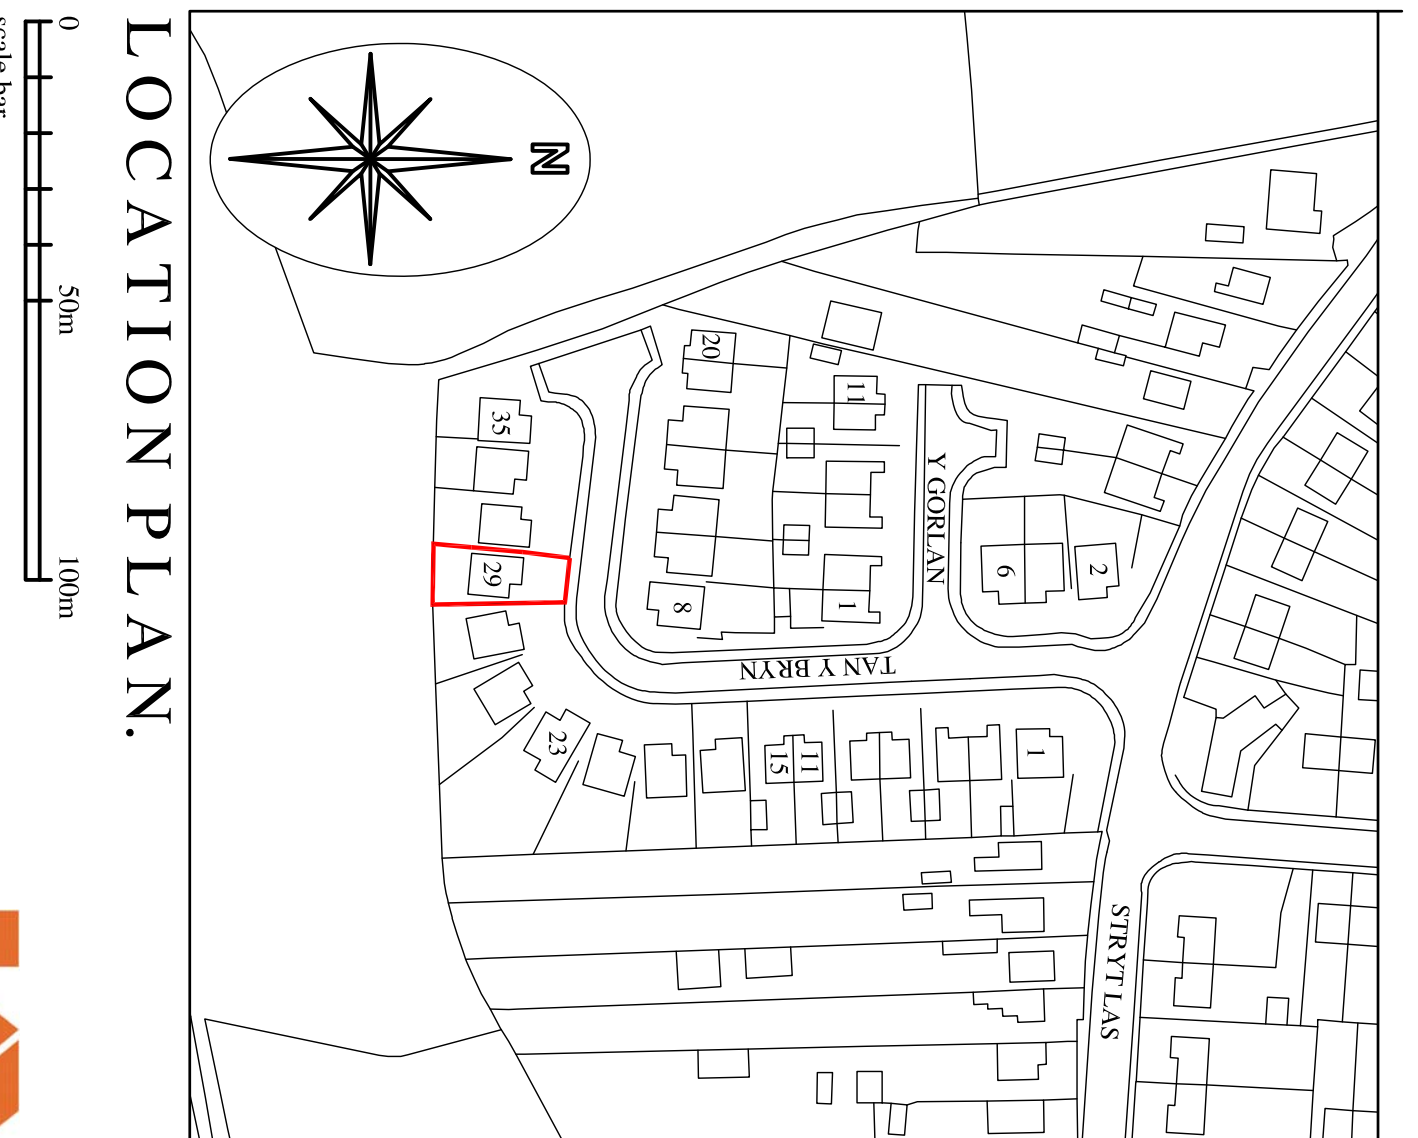

LOCATION PLAN.
scale bar
scale 1:1250 @ A1

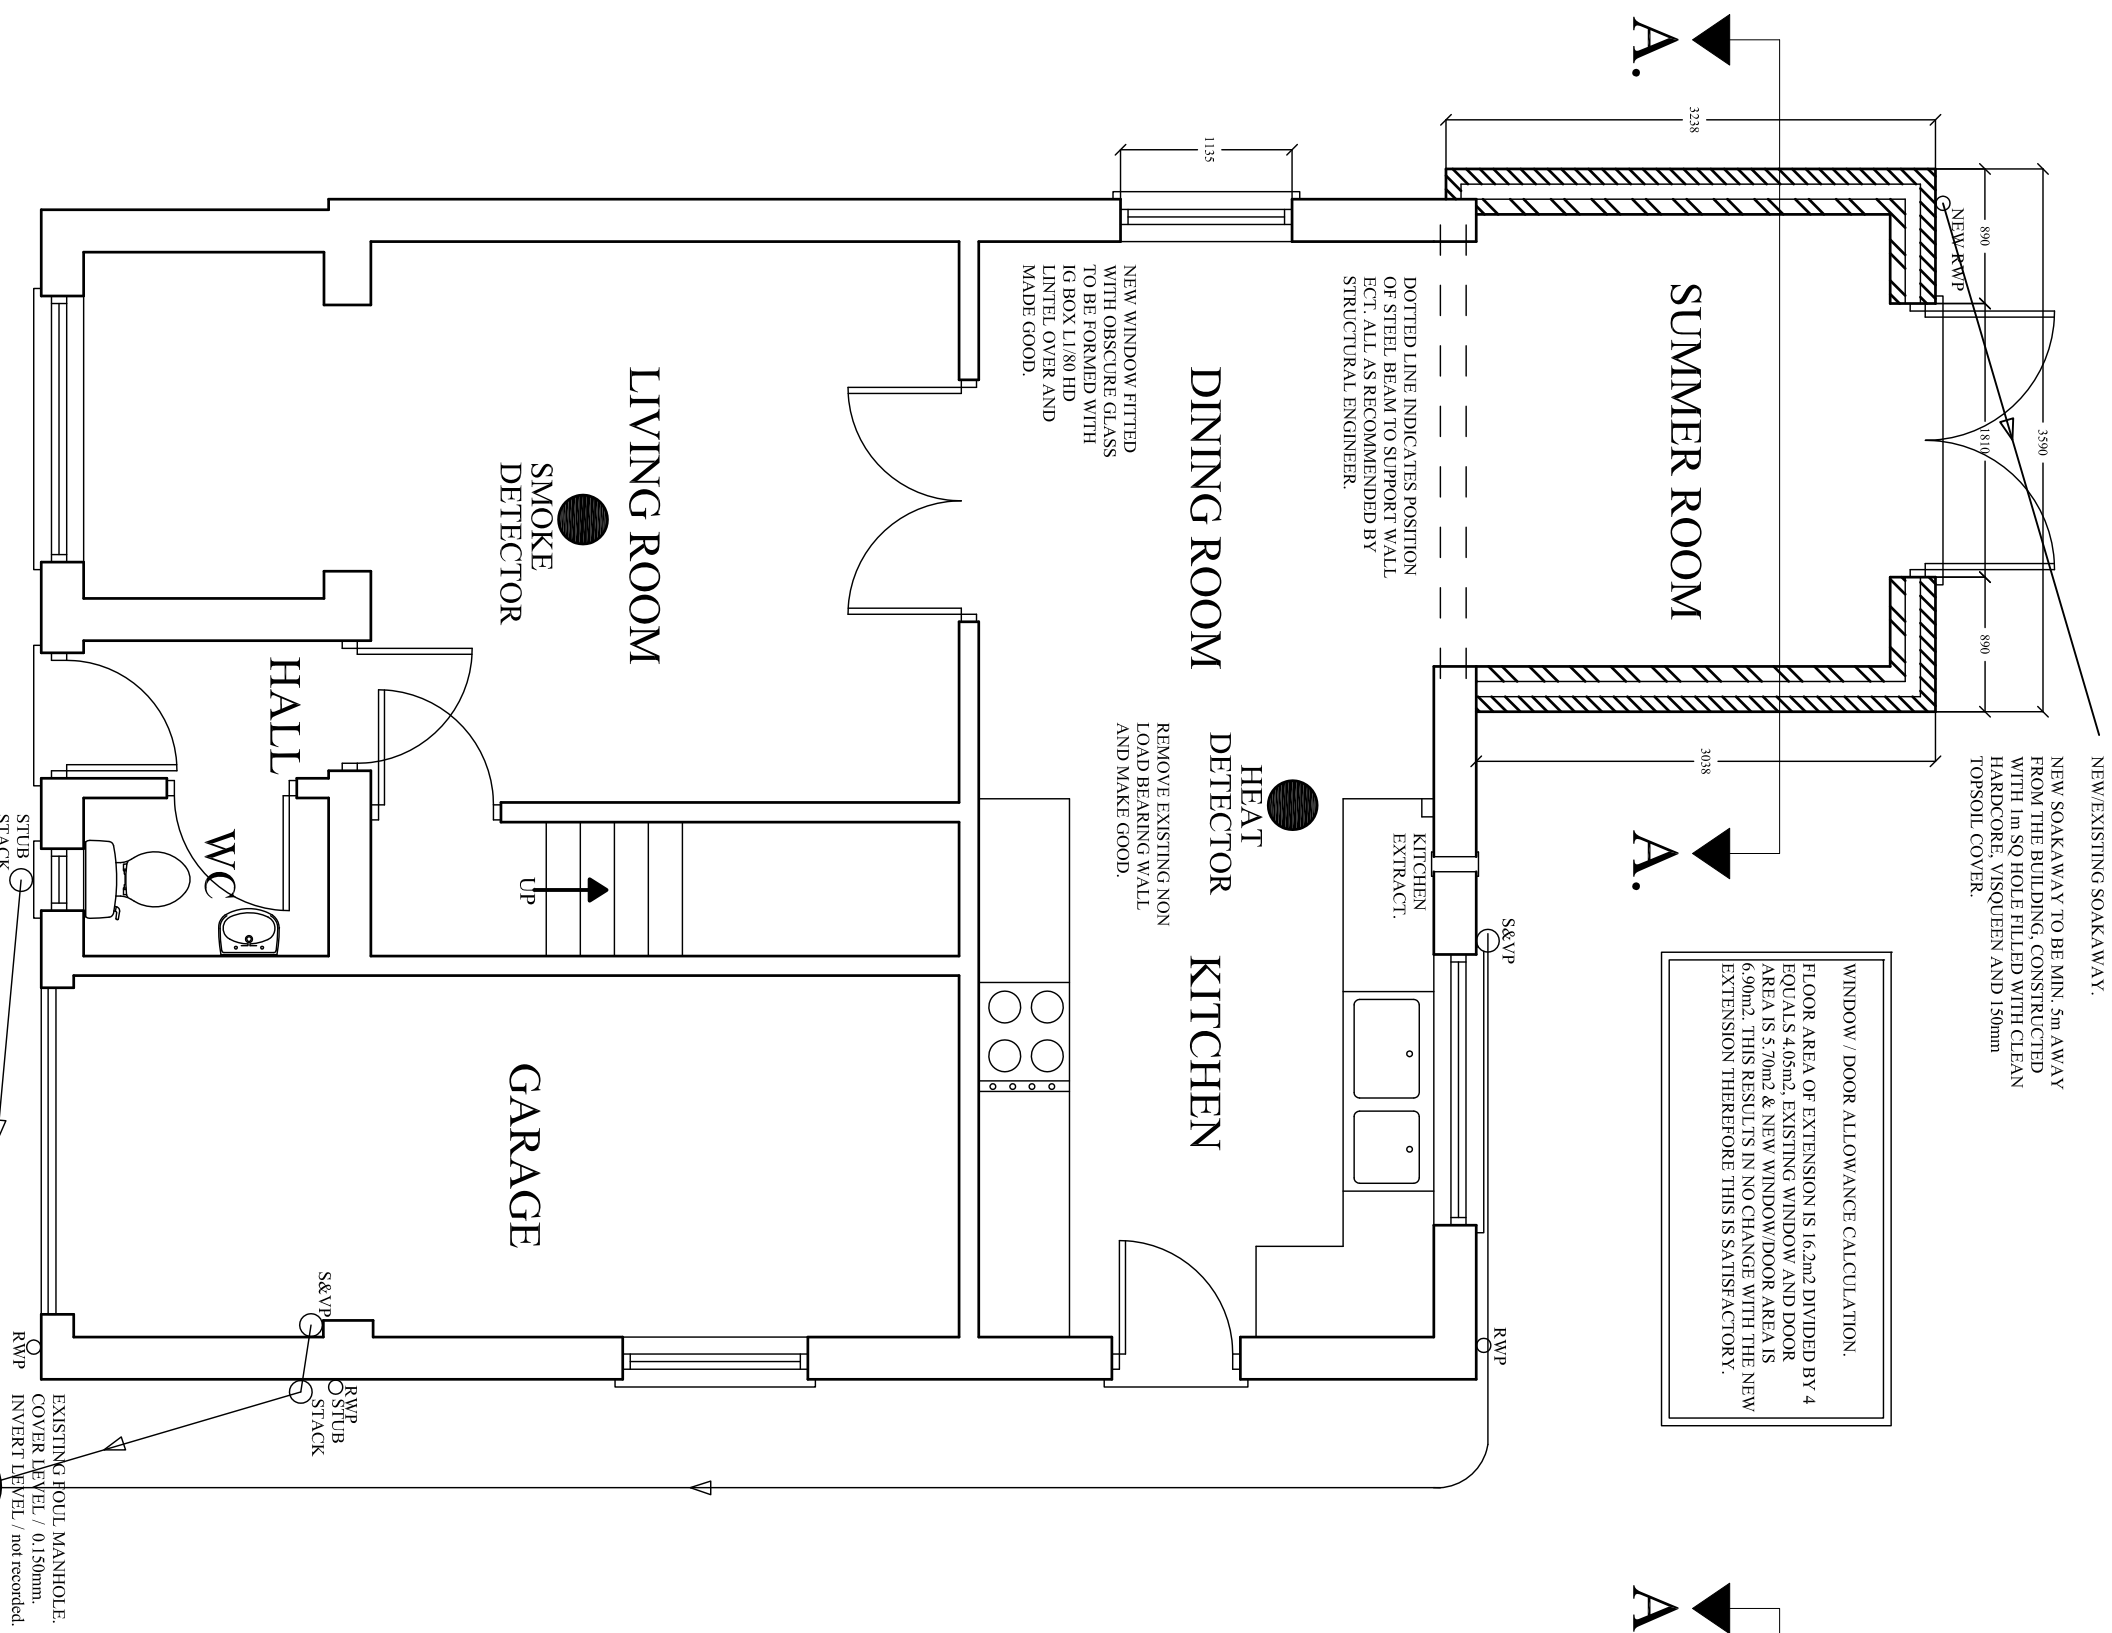

PROPOSED
GROUND FLOOR PLAN
SCALE 1:50.

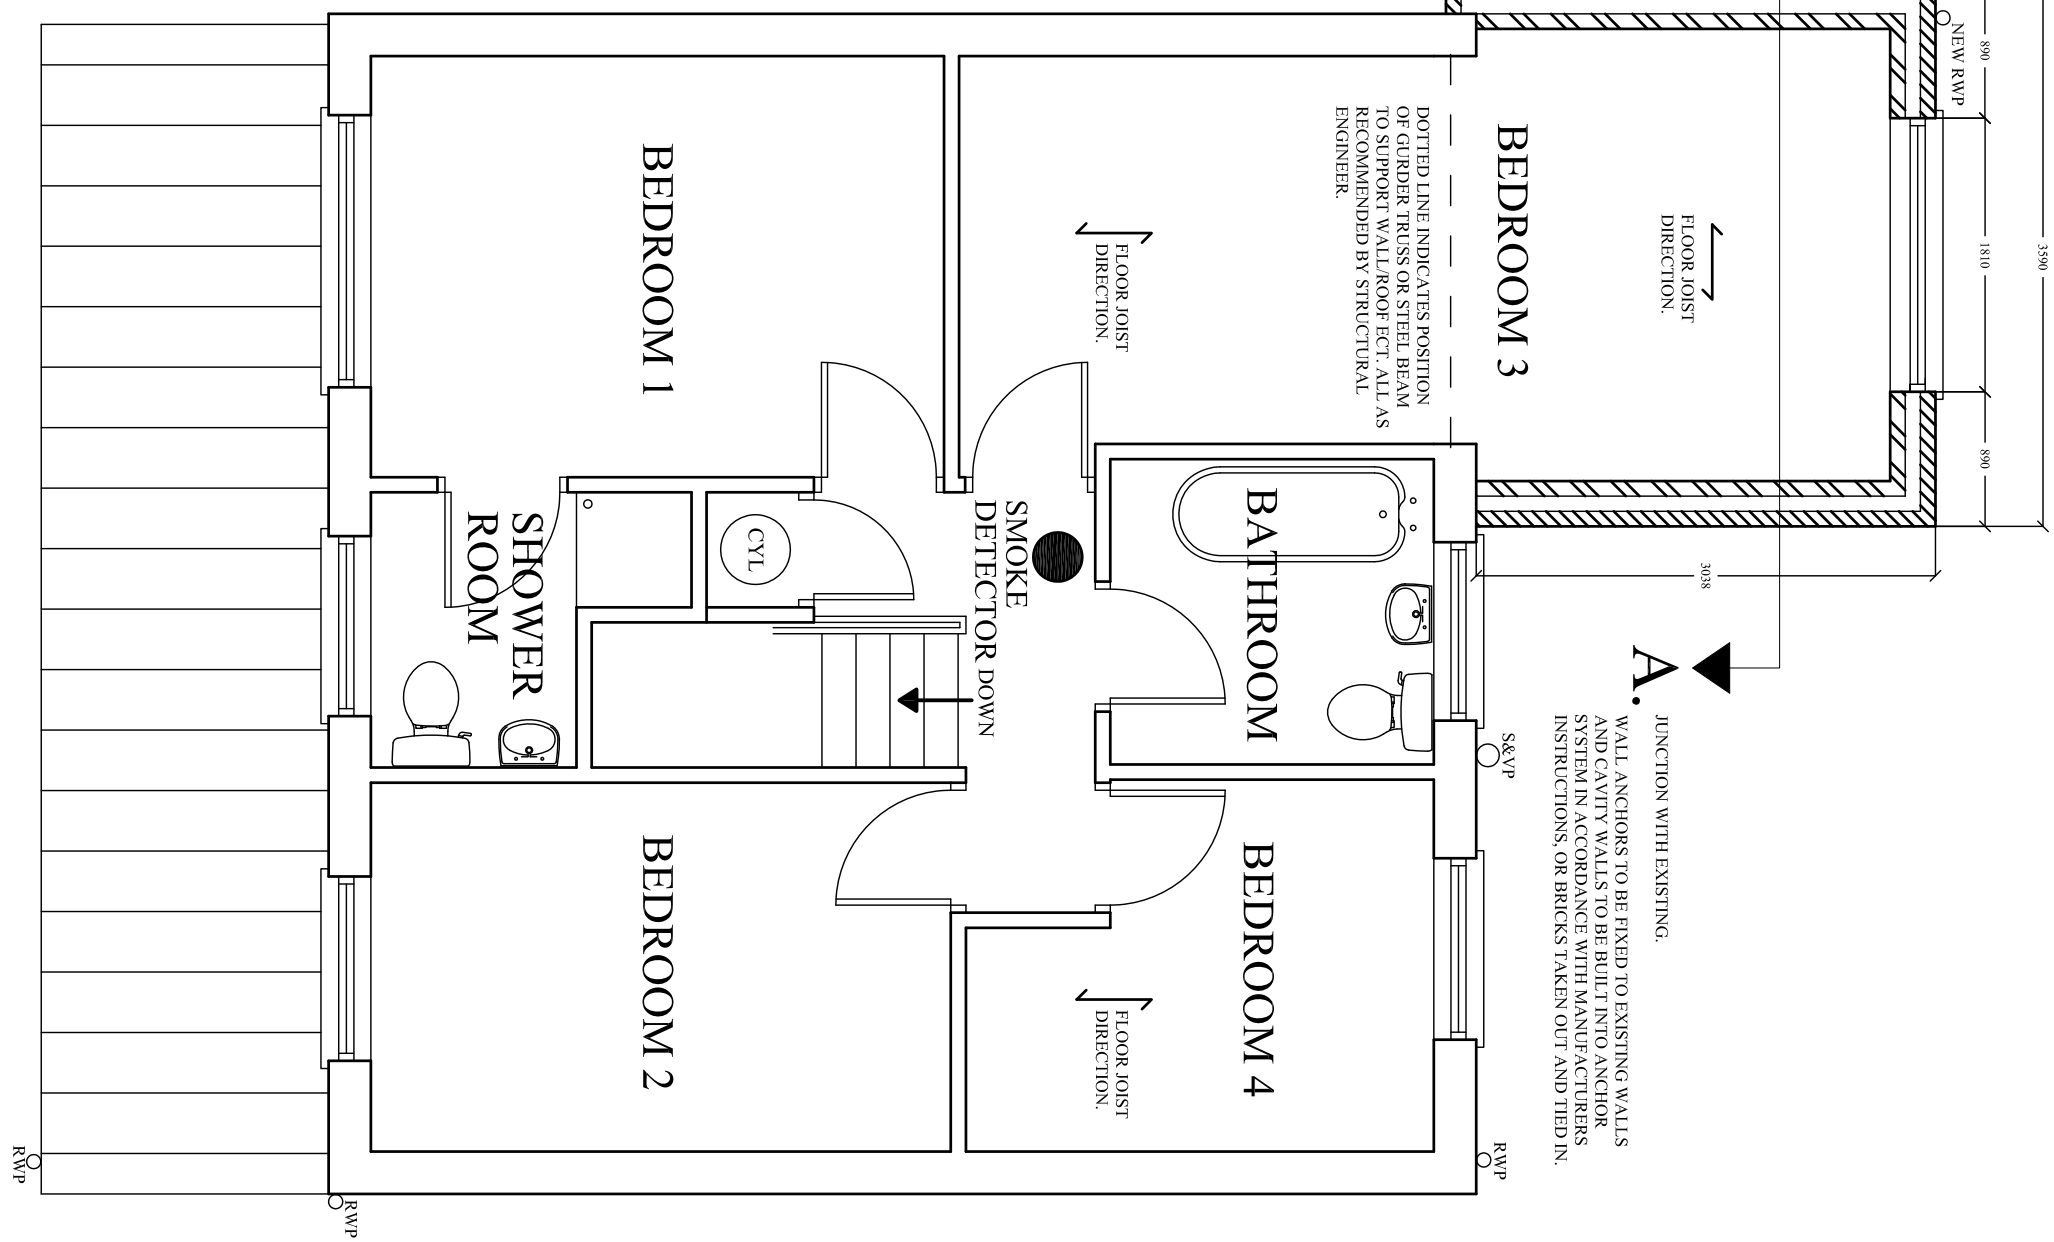

PROPOSED
FIRST FLOOR PLAN
SCALE 1:50.

BRIEF EXTENSION SPECIFICATION

NEW EXTENSION TO BE CONSTRUCTED WITH MATERIALS TO MATCH EXISTING HOUSE AS CLOSELY AS POSSIBLE.

WALLS TO BE BRICK OUTER SKIN, RED GRAY TILES TO PITCHED ROOF AND GRAY UPVC WINDOWS/DOORS IN STYLES TO MATCH EXISTING.

RAINWATER GOODS TO MATCH THOUGHTS ON EXISTING HOUSE AND TO BE DISPOSED OF IN TO EXISTING NEW SOAKAWAYS.

Prj/Rev.	Revision Details	Rev. by	Chk. by	Date

andrew hannett limited
civil | structural | architectural

Office 14, Redwither Business Centre, Wrexham, LL13 9XR.
Tel. 01978 664256 Mobile 07761 346542 e-mail ah.ltd@talktalk.net

Mrs. S. Williams.

Product:
Proposed Ground & First Floor Rear Extension
At No 29 Tan Y Bryn, Rhos, Wrexham.

Existing & Proposed Plans & Elevations, Block Plan & Location Plan.

Drawn by:	A Hannett	Date:	August 2020	Sheet	1 of 2
Scales:	As shown @ A1	Drawing No:	2020/14/01	Phase/Rev:	A

