

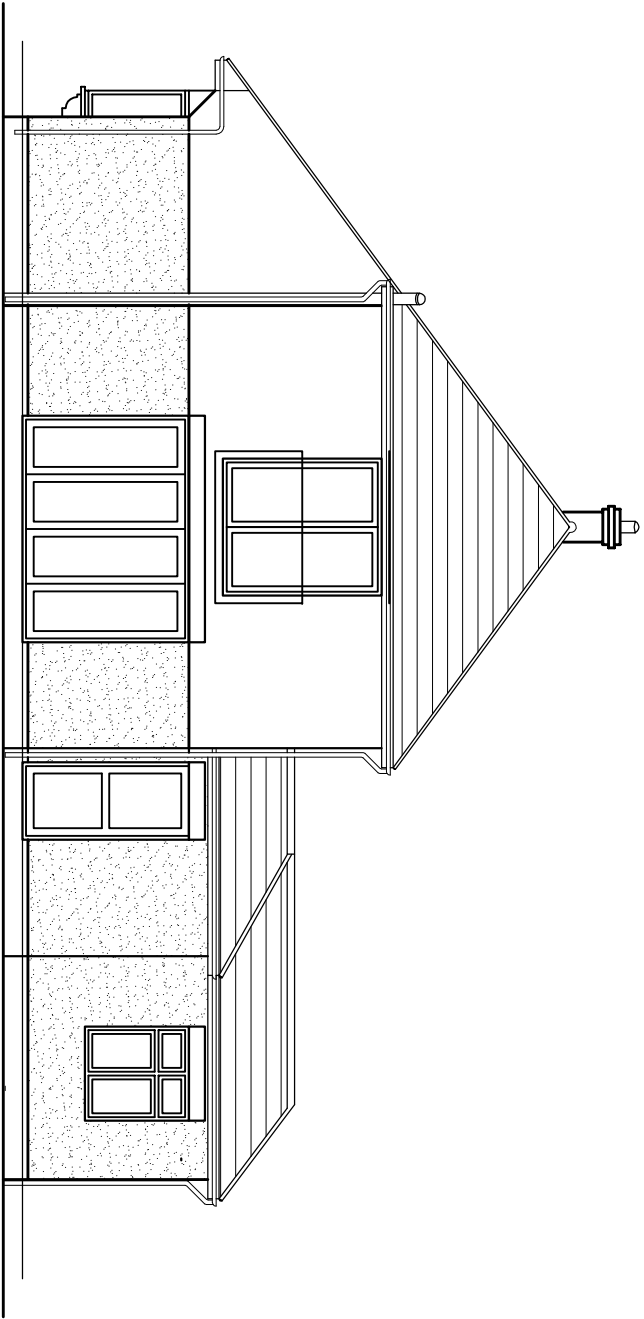


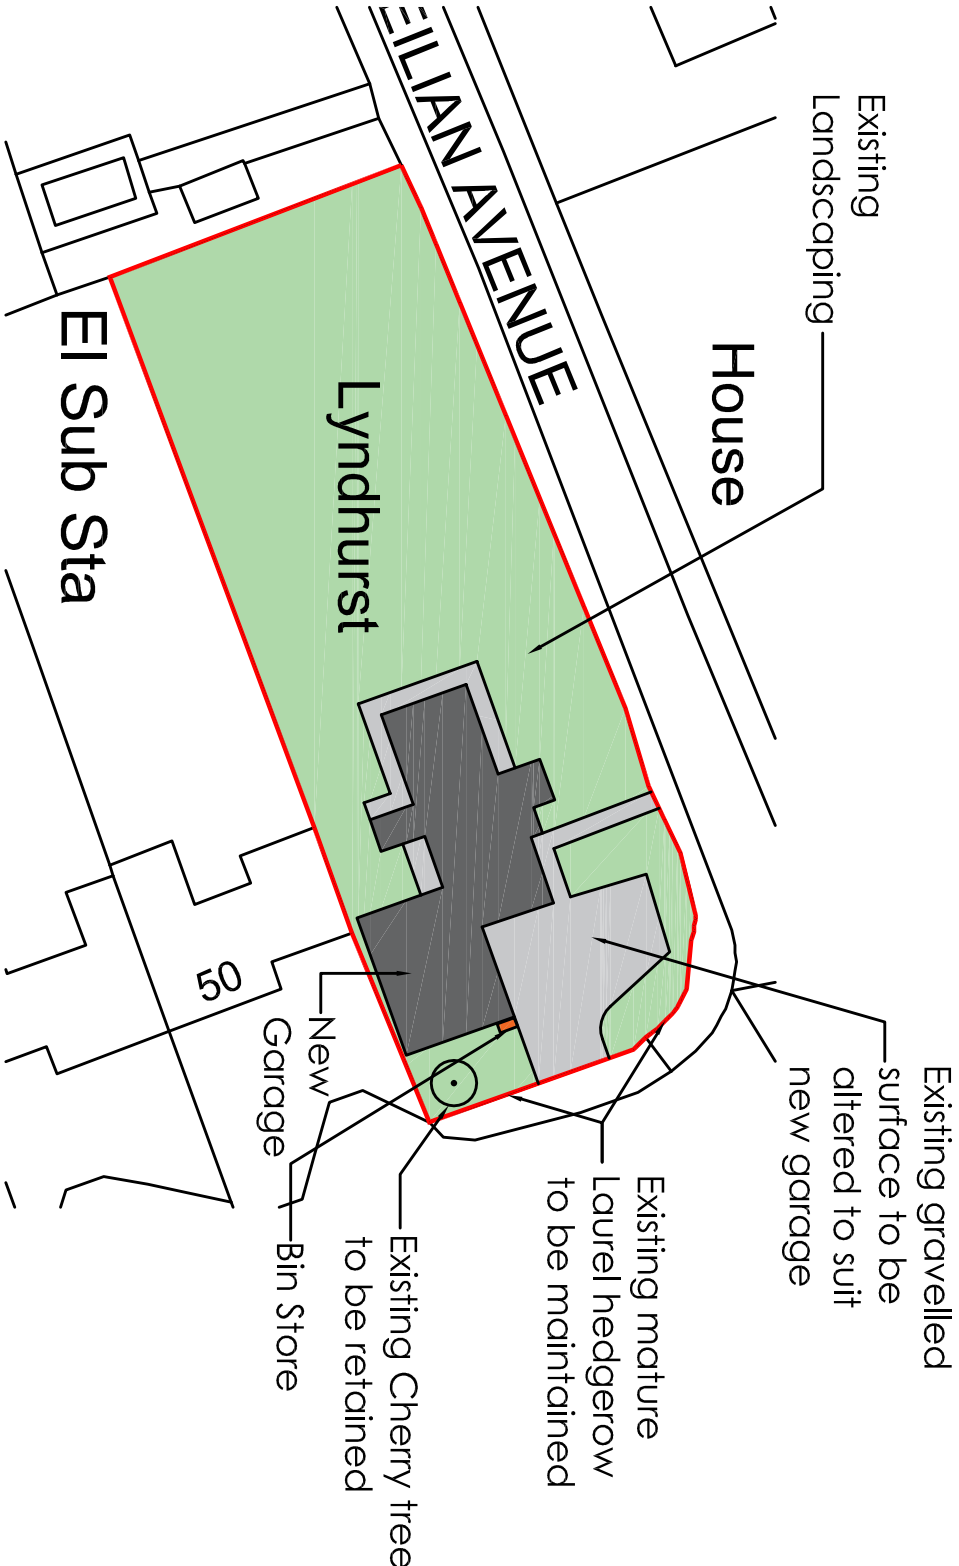

PROPOSED SIDE ELEVATION (SOUTH WEST) - 1:100

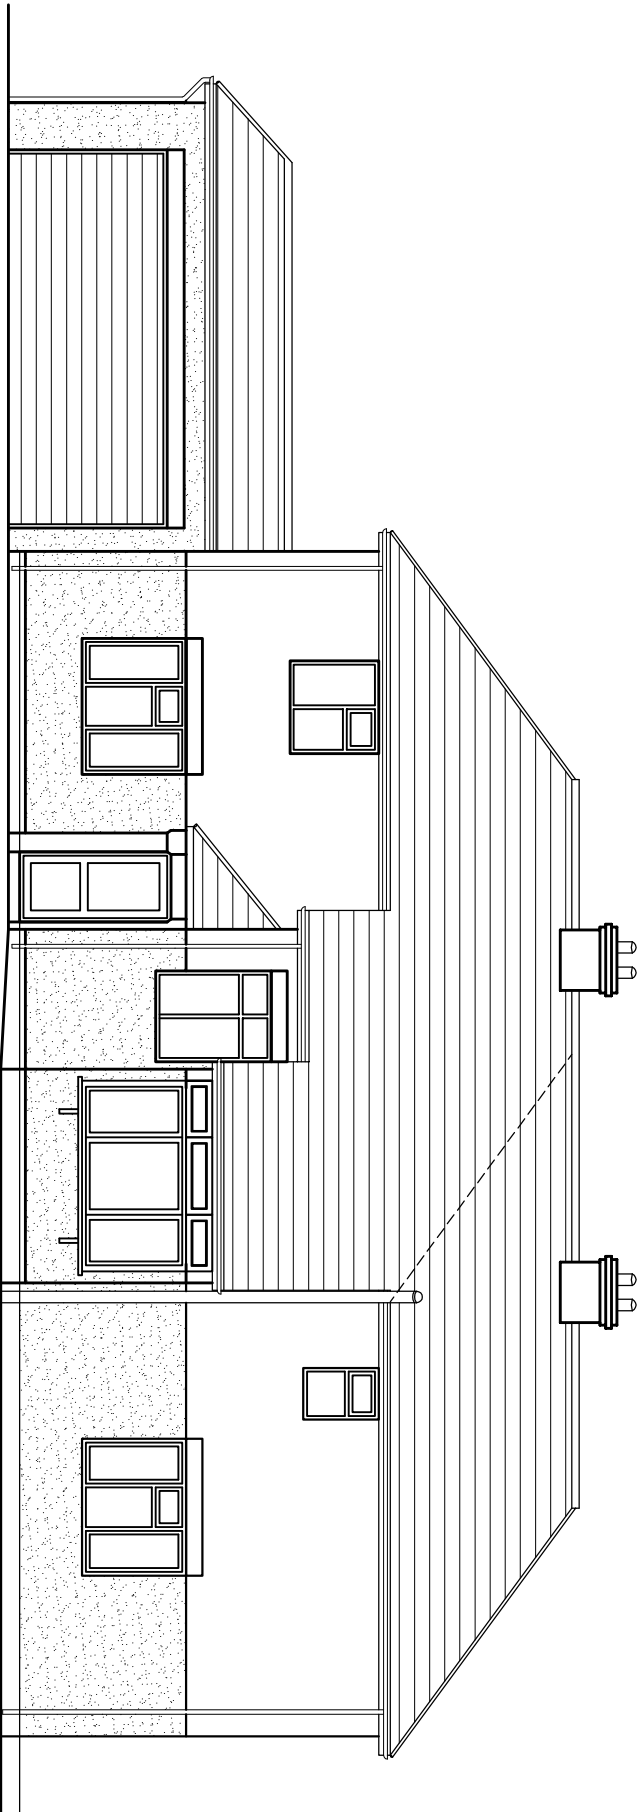

PROPOSED FRONT ELEVATION (NORTH WEST) - 1:100

REV	DESCRIPTION	BY	DATE

CLIENT:	Mr & Mrs Woolrich		
ADDRESS:	Lyndhurst, Wynstay Lane, Morford		
STAGE:	Planning Application		
TITLE:	Proposed Front & Side Elevations & Proposed Site Plan		
SCALE AT A3:	DATE:	DRAWN:	CHECKED:
1:100	13.12.2020	CO	CO
PROJECT NO:	DRAWING NO:	REVISION:	
1017	PL03	B	

OFF THE WALL - Architectural Services

1 The Woodlands, Chester Road
Gresford, Wrexham, LL12 8NU
intelligent_offthewall_architectural
email: coty@offthewallarchitect.com