


© THIS DRAWING AND THE BUILDING WORKS DEPICTED ARE COPYRIGHT OF THE ARCHITECTS AND MAY NOT BE REPRODUCED EXCEPT BY WRITTEN PERMISSION. ALL DIMENSIONS MUST BE CHECKED ON SITE AND NOT SCALED FROM THIS DRAWING.

REVISIONS

LETTER	REVISION	DATE	BY
A	UPDATED TO SUIT CLIENTS COMMENTS	09.08.20	MLT
B	UPDATED TO SUIT CLIENTS COMMENTS	20.04.20	MLT
C	UPDATED TO SUIT CLIENTS COMMENTS	22.04.20	MLT
D	UPDATED TO SUIT CLIENTS COMMENTS	24.06.20	MLT

LEGEND

- TC
- TOURING CARAVAN
38No. PITCHES
- ON PITCH PARKING PROVISION
- 1No. WATER SUPPLY POINT PER PITCH
- 1No. ELECTRIC HOOK UP POINT
- 600 MM HIGH BLACK BOLLARD LIGHT
WITH POLYCARBONATE DIFFUSER & E27
60 W BULB
- EXISTING GRASSSED AREA RETAINED
- GRASSFORCE GF50 GRASS
REINFORCEMENT SYSTEM GRASS FILLED
- BITUMEN MACADAM VEHICLE CROSSING
TO HIGHWAYS SPECIFICATION
- EXISTING TREES SHOWN THUS
- NEW SELECTED STANDARD TREE
1.5 TO 1.8m HIGH
- DWARF BORDER HEDGE TO PITCHES
- TC
- ON PITCH PARKING PROVISION
- 1No. WATER SUPPLY POINT PER PITCH
- 1No. ELECTRIC HOOK UP POINT
- 600 MM HIGH BLACK BOLLARD LIGHT
WITH POLYCARBONATE DIFFUSER & E27
60 W BULB
- EXISTING GRASSSED AREA RETAINED
- GRASSFORCE GF50 GRASS
REINFORCEMENT SYSTEM GRASS FILLED
- BITUMEN MACADAM VEHICLE CROSSING
TO HIGHWAYS SPECIFICATION
- EXISTING TREES SHOWN THUS
- NEW SELECTED STANDARD TREE
1.5 TO 1.8m HIGH
- DWARF BORDER HEDGE TO PITCHES

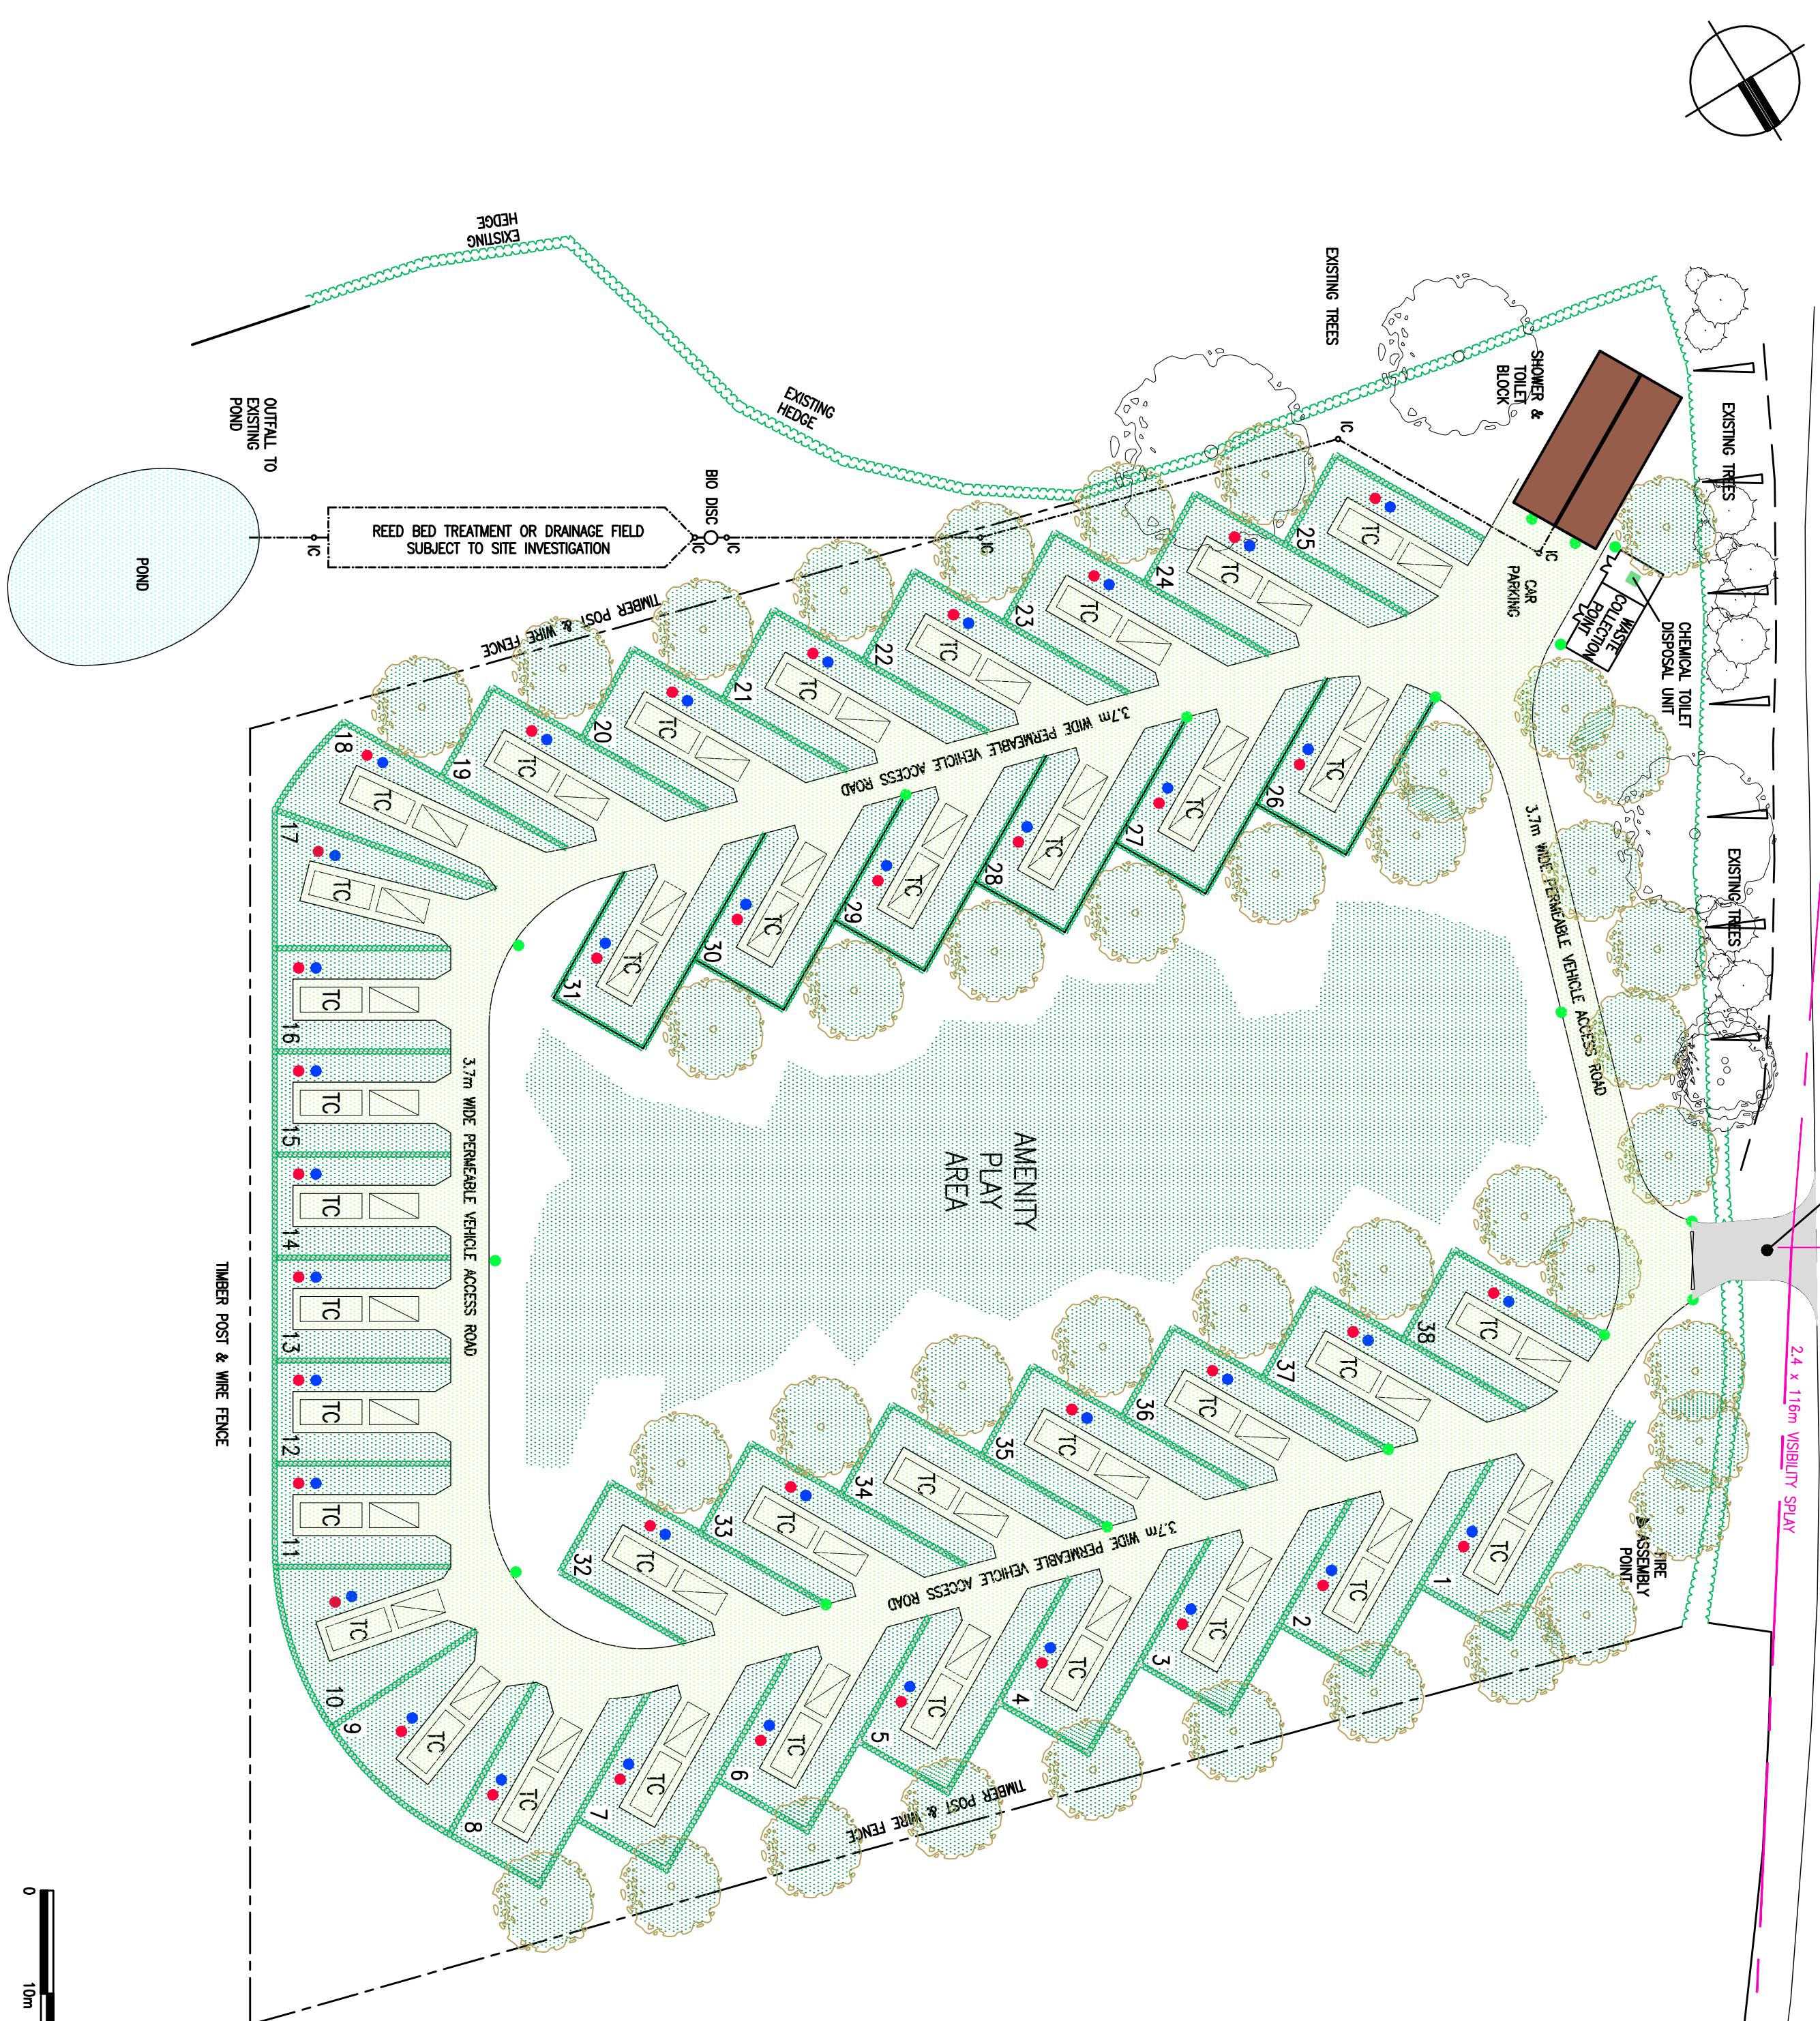

PROJECT
LAND OFF A539, HAMNER
TITLE
PROPOSED SITE PLAN

SCALE 1:500@A2
DATE MAR 2018
DRAWN BY MLT
STAGE
REVISION D

**BOWER EDLESTON
ARCHITECTS**
SWEETBRIAR HALL, NANTWICH, CHESHIRE CW5 5RW
TELEPHONE: 01270 624129 FACSIMILE: 01270 627684
EMAIL: ADM@BOWER-EDLESTON.COM
WEBSITE: WWW.BOWER-EDLESTON.COM