



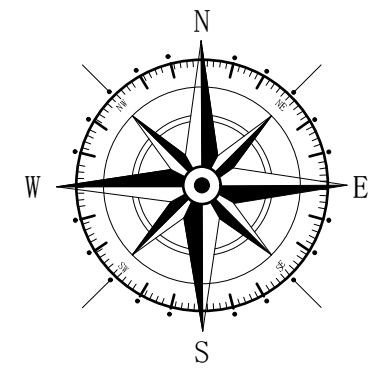

Site Plan 1:250

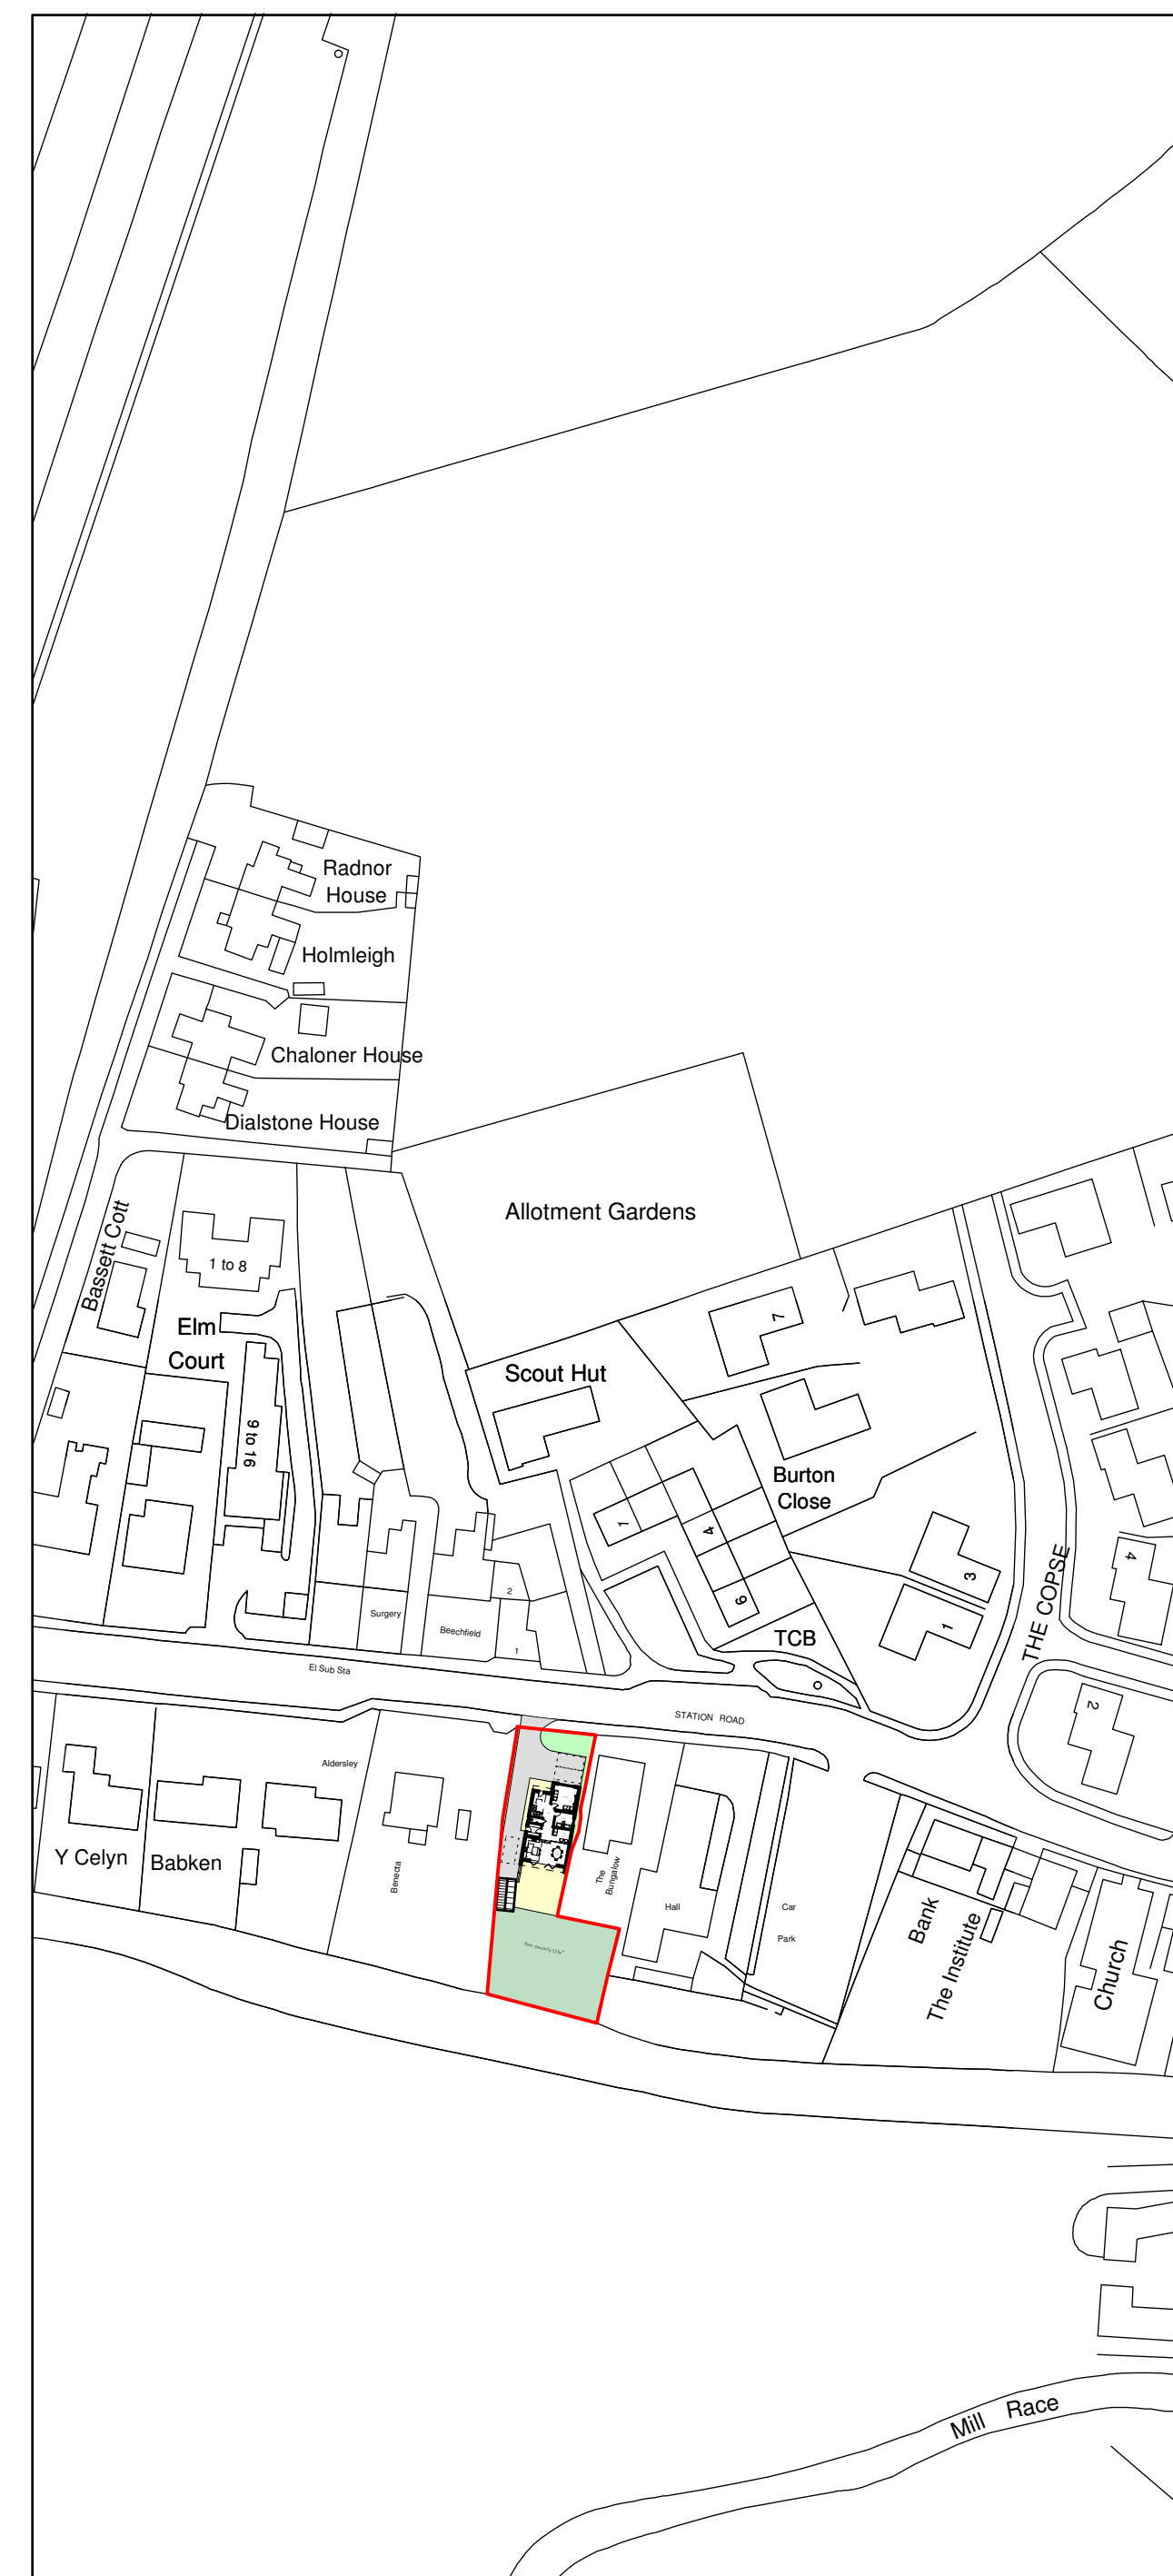

Rev	Date	Detail	Initial

Project: Proposed replacement dwelling at, Station Road, Rossett, Wrexham, LL12 0HE.

Title:	Scale: (A2)
Planning	1:250 \$
	1:1250

Drawn By: J Felgate	Date: Sep 2020
------------------------	----------------------

Drawing No:	Sheet:
H I 25/005	1 of 1

blueprint
architectural services



Office 3K4,
Redwither Business Tower,
Wrexham. LL13 9XT
Tel: 01978 356500
www.blueprintarchitectural.com
© copyright all rights reserved