



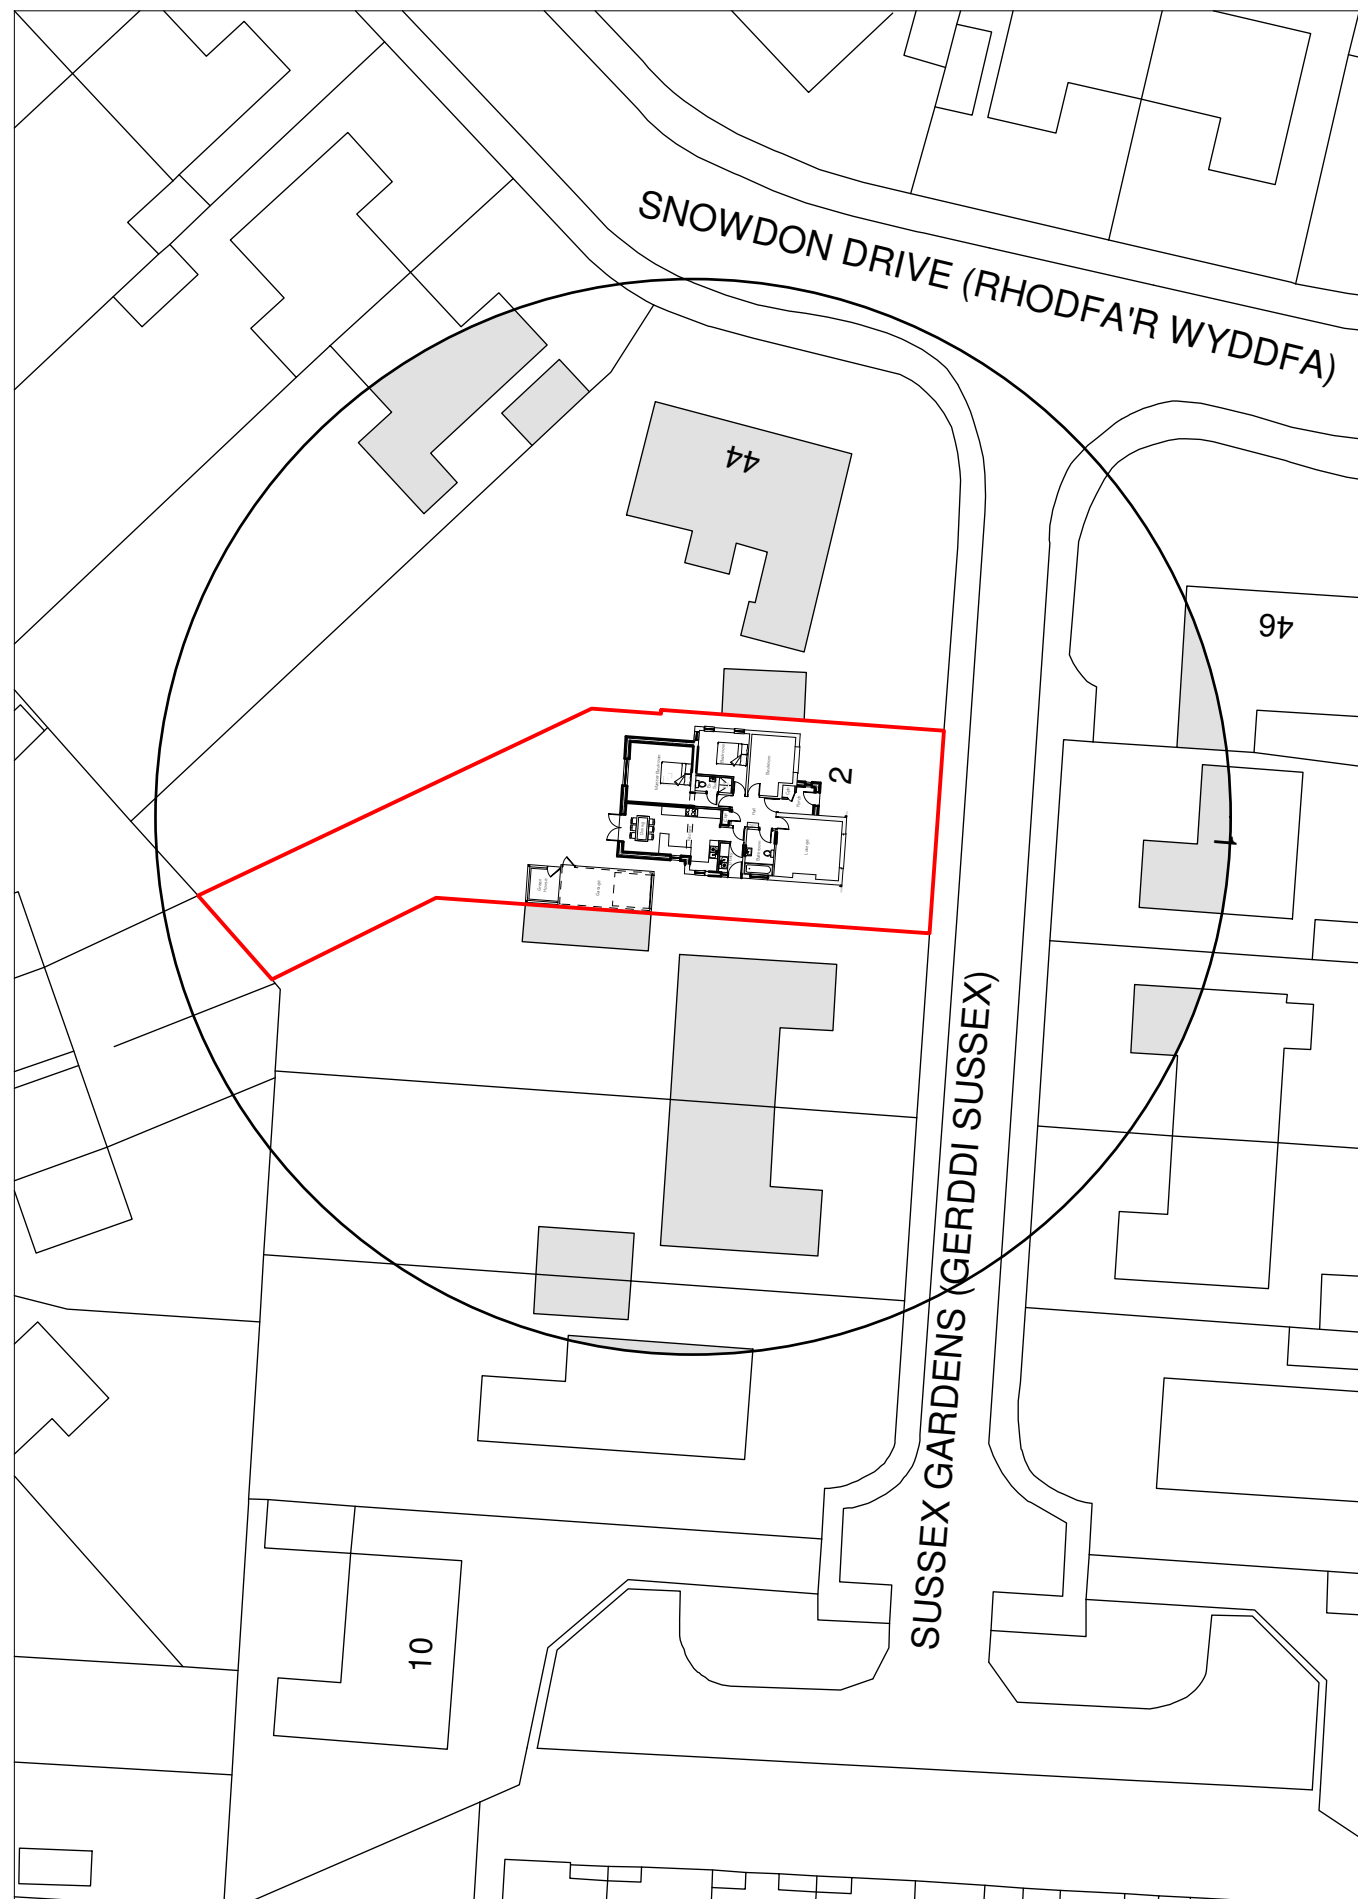

Site Plan 1:500

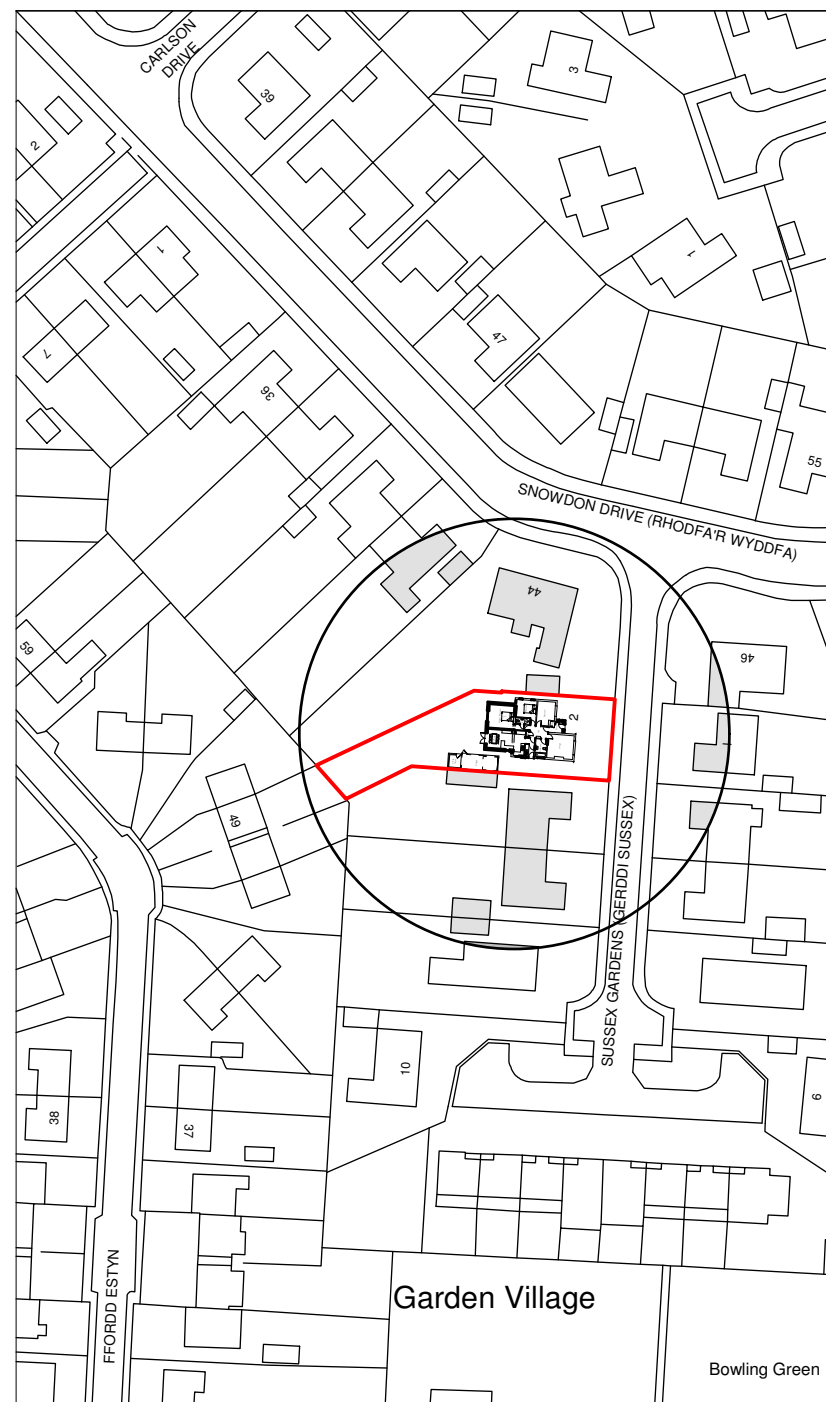


Location Plan 1:1250

Key

Surrounding Buildings

Proposed Site

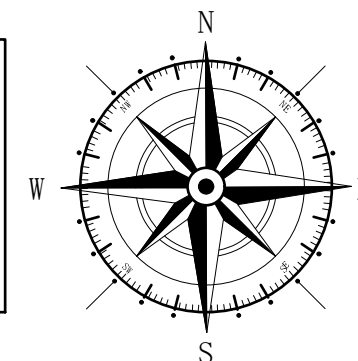

A	01/21	Design Changes	E.M.J
Rev	Date	Detail	Initial

Project:
Proposed Alterations to,
2 Sussex Gardens,
Wrexham,
LL11 2YB.

Title: Site & Location Plan	Scale: (A3) 1:500 & 1:1250
-----------------------------------	----------------------------------

Drawn By: D.J.Edwards	Date: Jan 2021
--------------------------	-------------------

Drawing No: VO14/004	Sheet: 1 of 1
-------------------------	------------------

blueprint
architectural services



Office 3K4,
Redwither Business Tower,
Wrexham. LL13 9XT
Tel: 01978 356500
www.blueprintarchitectural.com

© copyright all rights reserved