



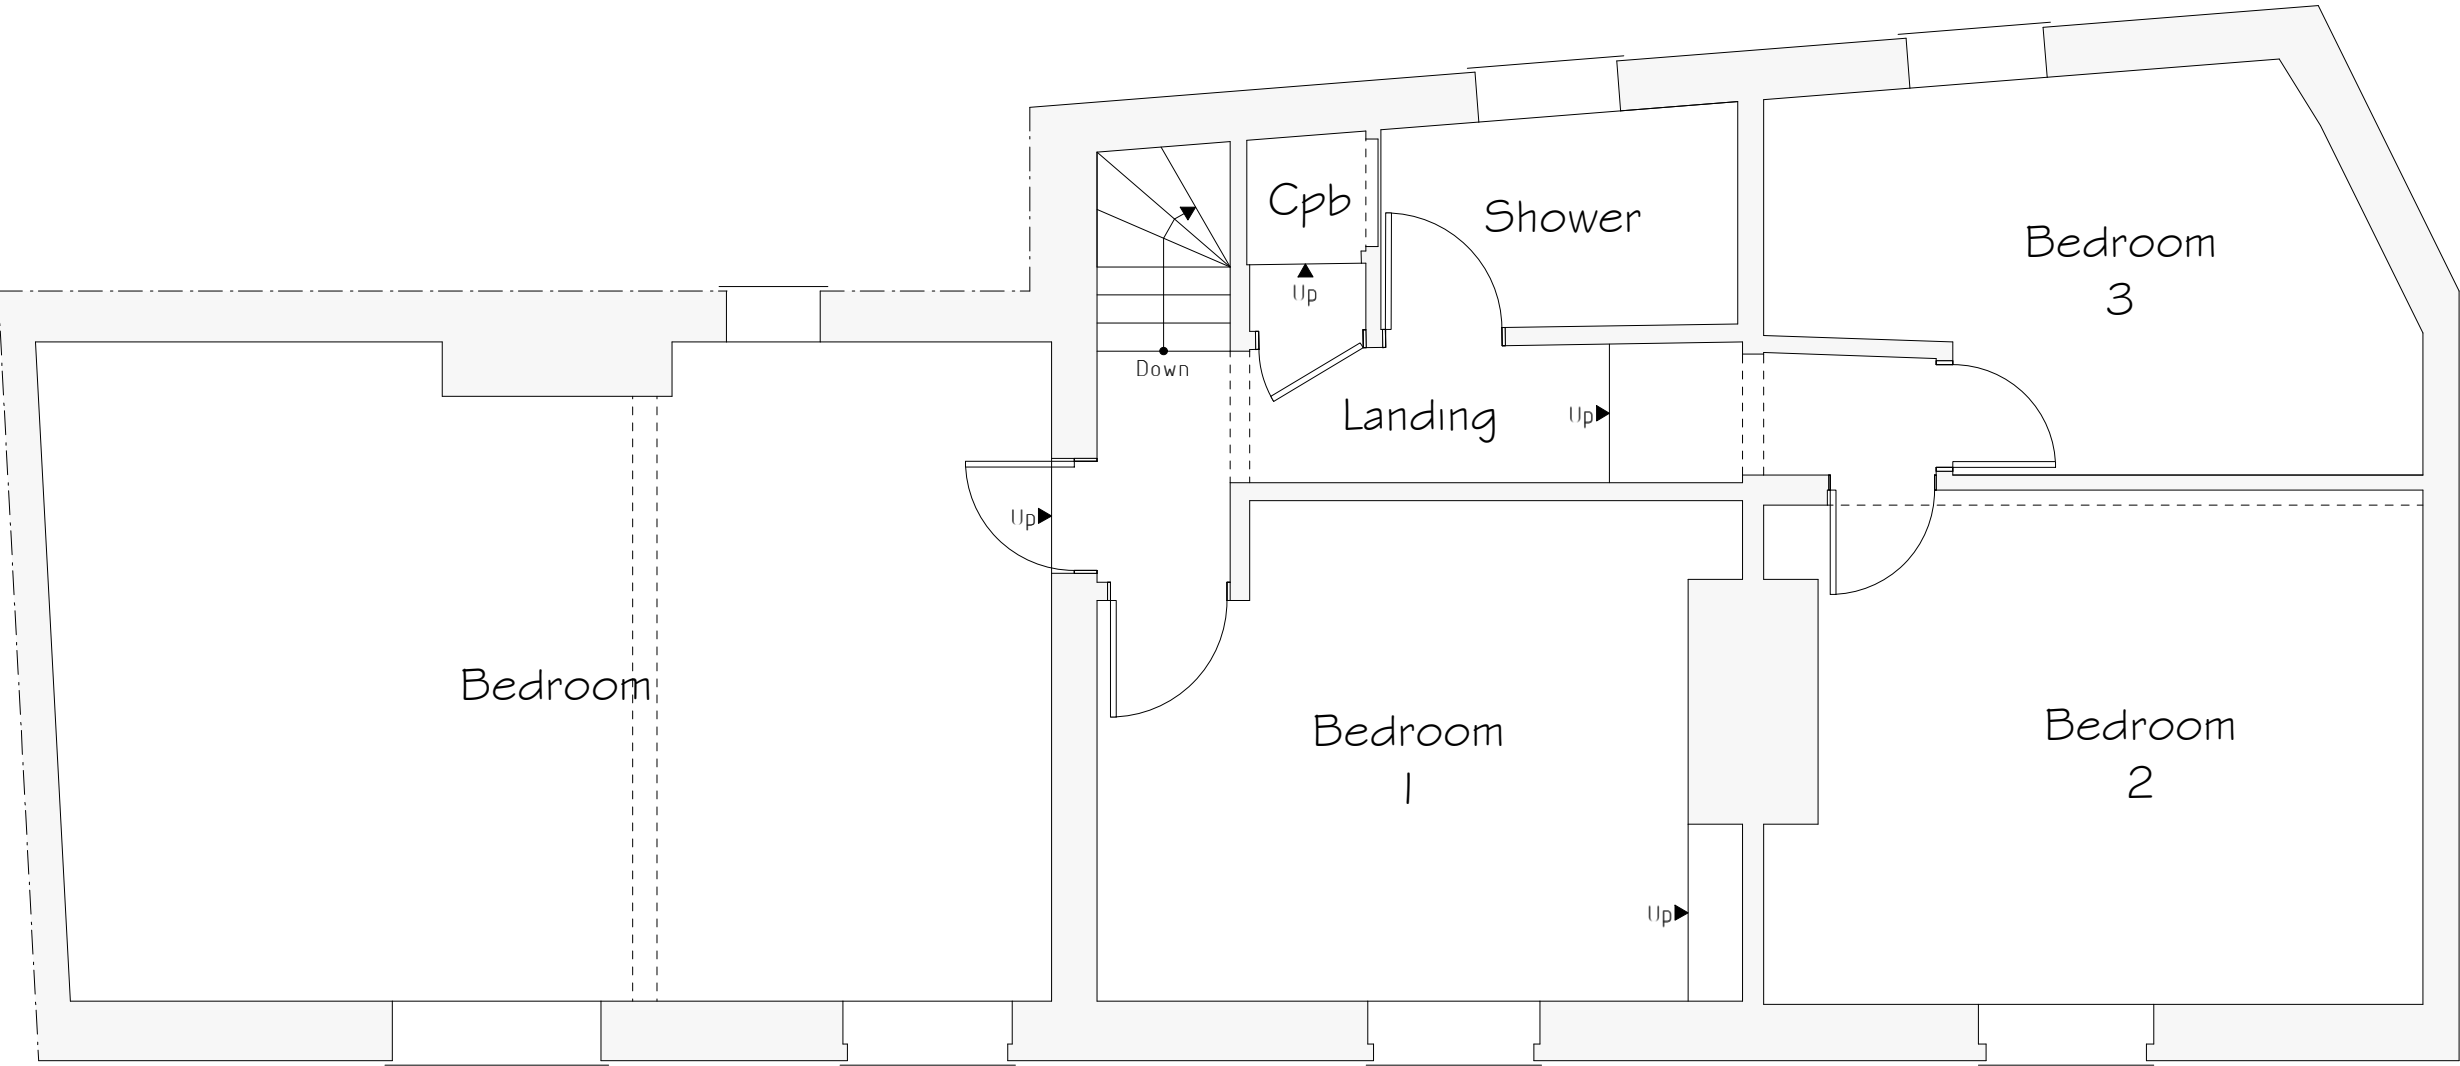


Second Floor Plan 1:50




Front Elevation 1:100

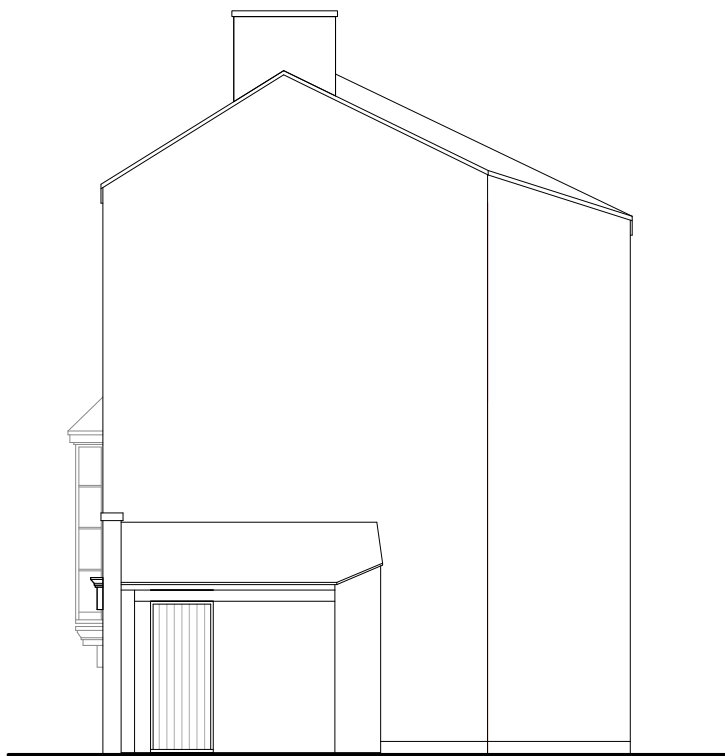


Side Elevation 1:100

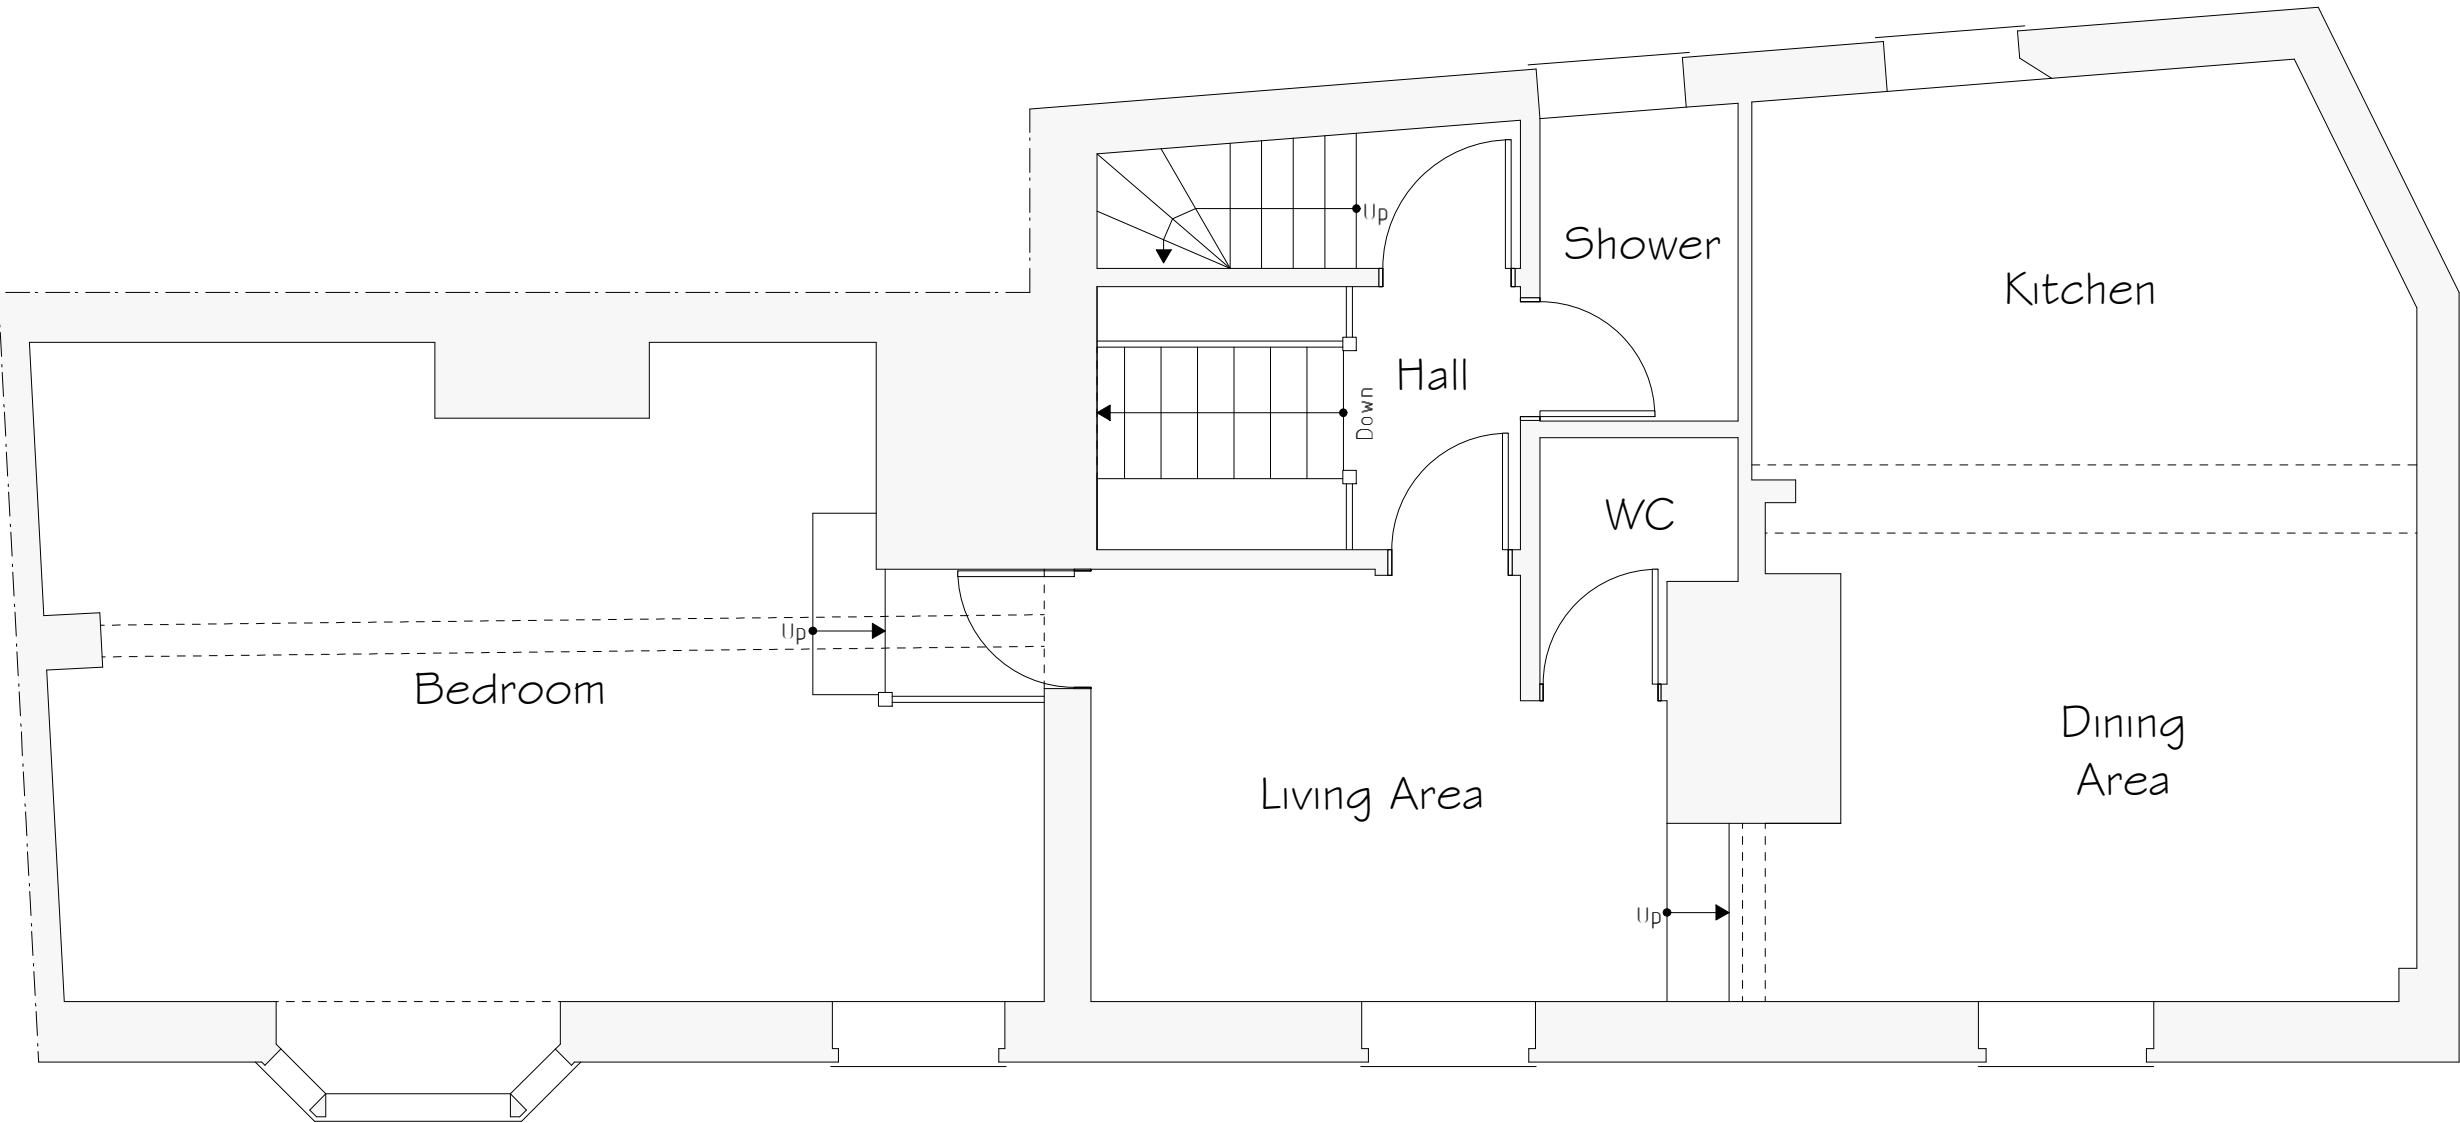


First Floor Plan 1:50

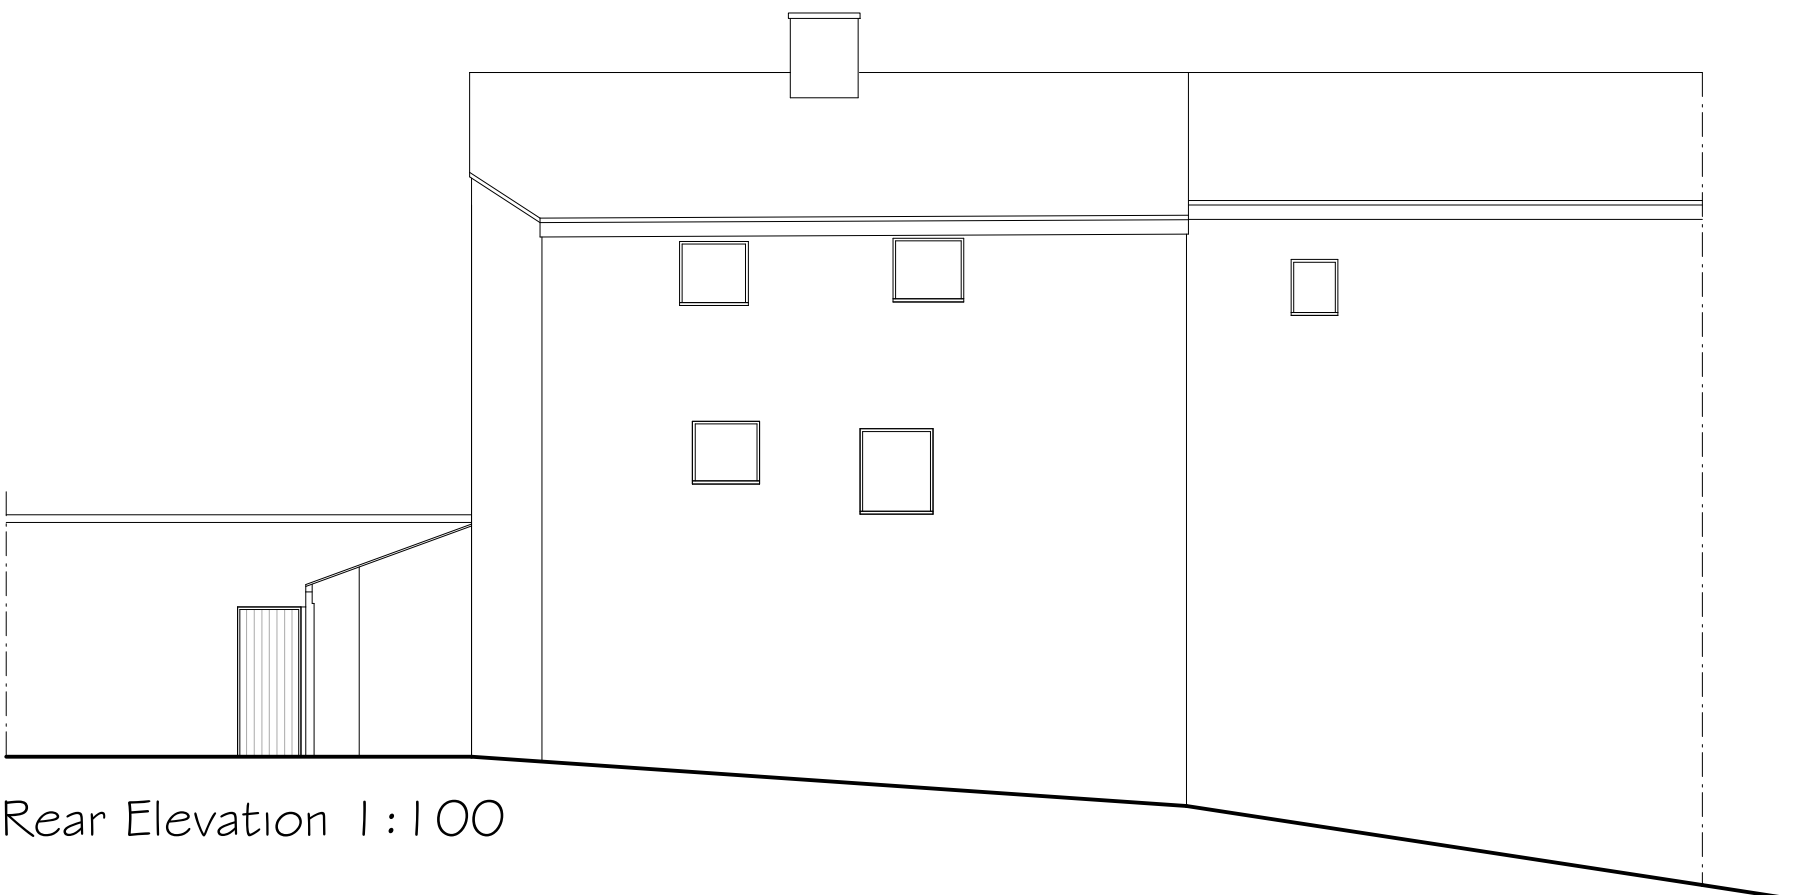

Rear Elevation 1:100

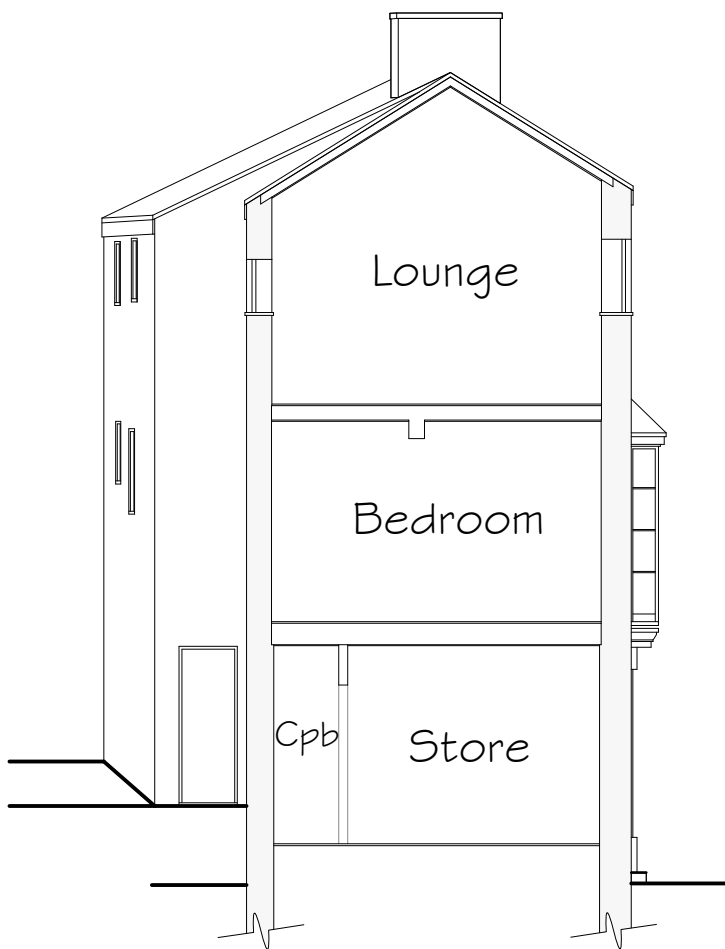

Side Elevation 1:100

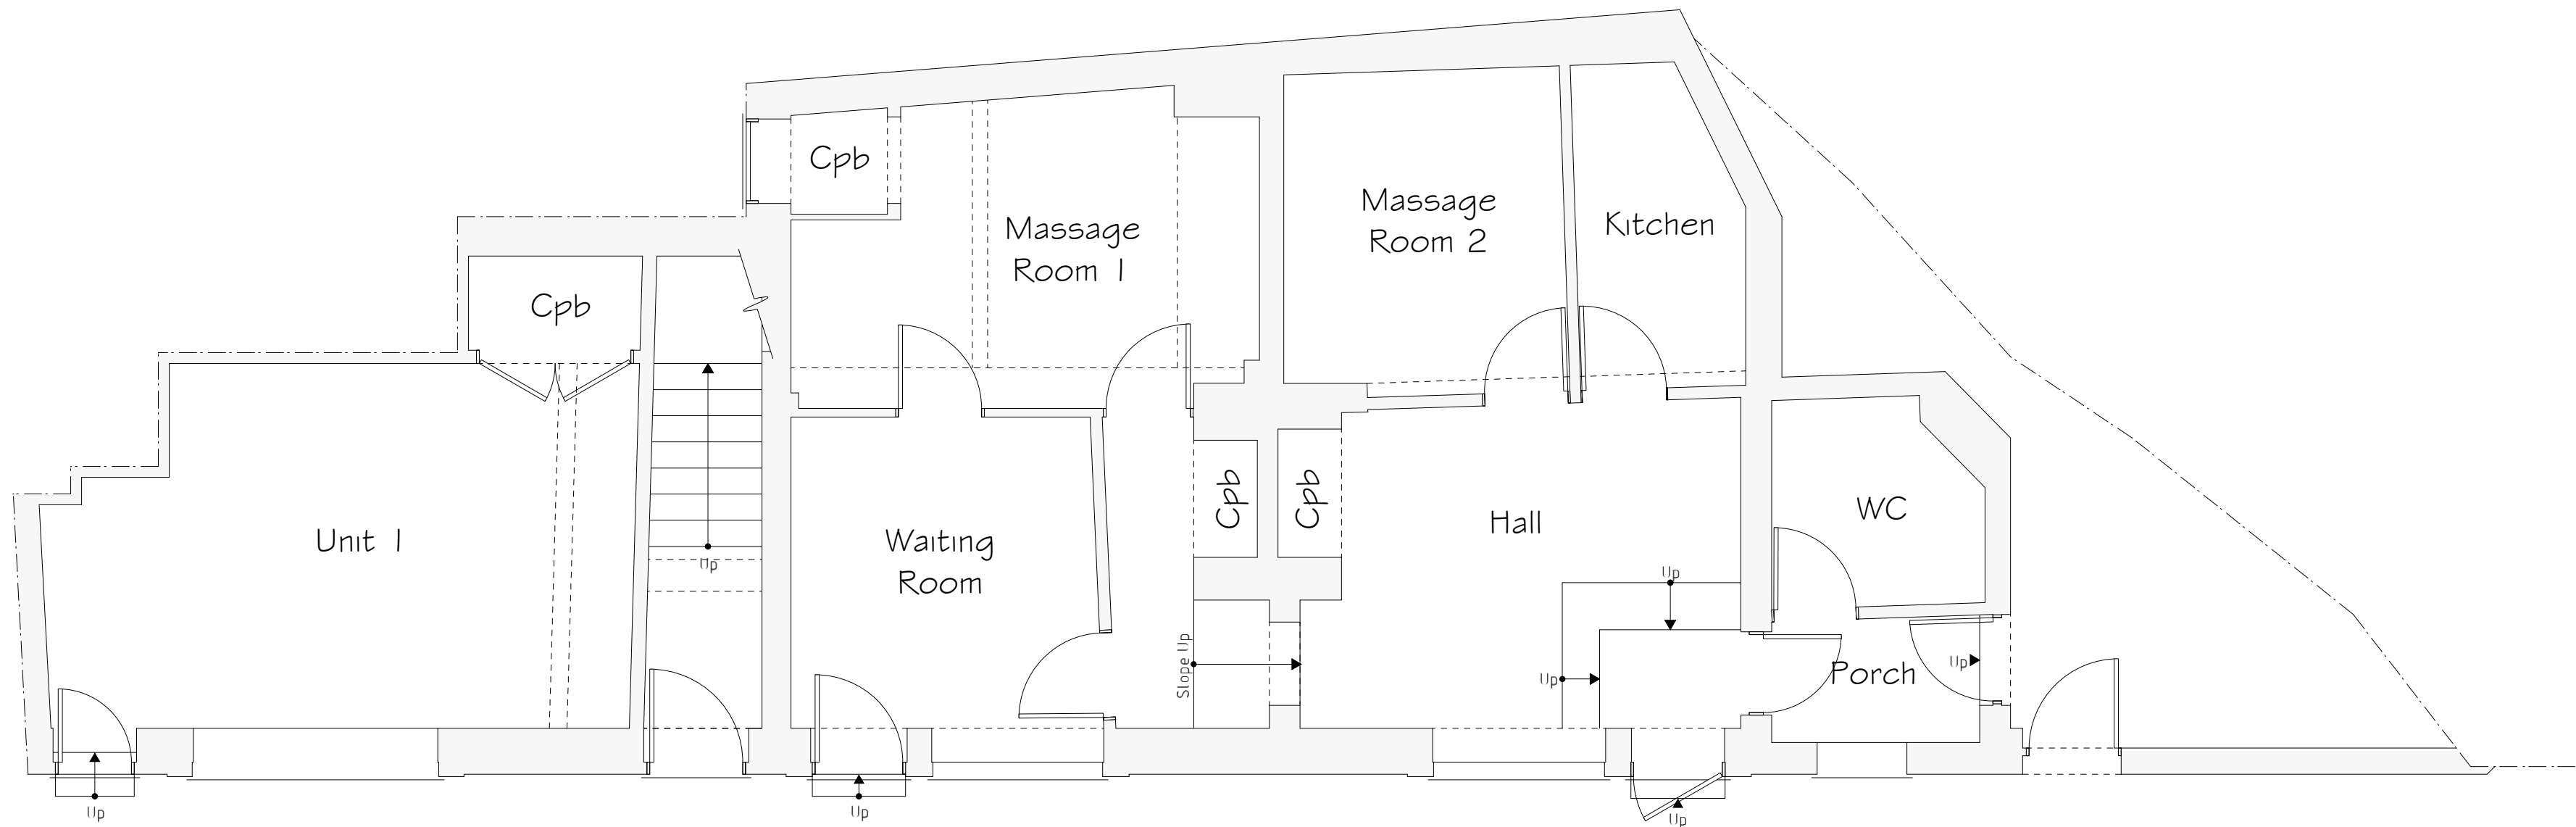

Ground Floor Plan 1:50

Rev	Date	Detail	Initial
Project: Proposed Conversion at, 1-3 College Street, Wrexham, LL13 8LU.			
Title: Existing		Scale: (A1) 1:50 & 1:100	
Drawn By: E.M.Jackson		Date: Sep 2020	
Drawing No: JC156/001		Sheet: 1 of 1	
blueprint architectural services			
 Office 3K4, Redwither Business Tower, Wrexham, LL13 9XT Tel: 01978 356500 www.blueprintarchitectural.com  copyright all rights reserved			