




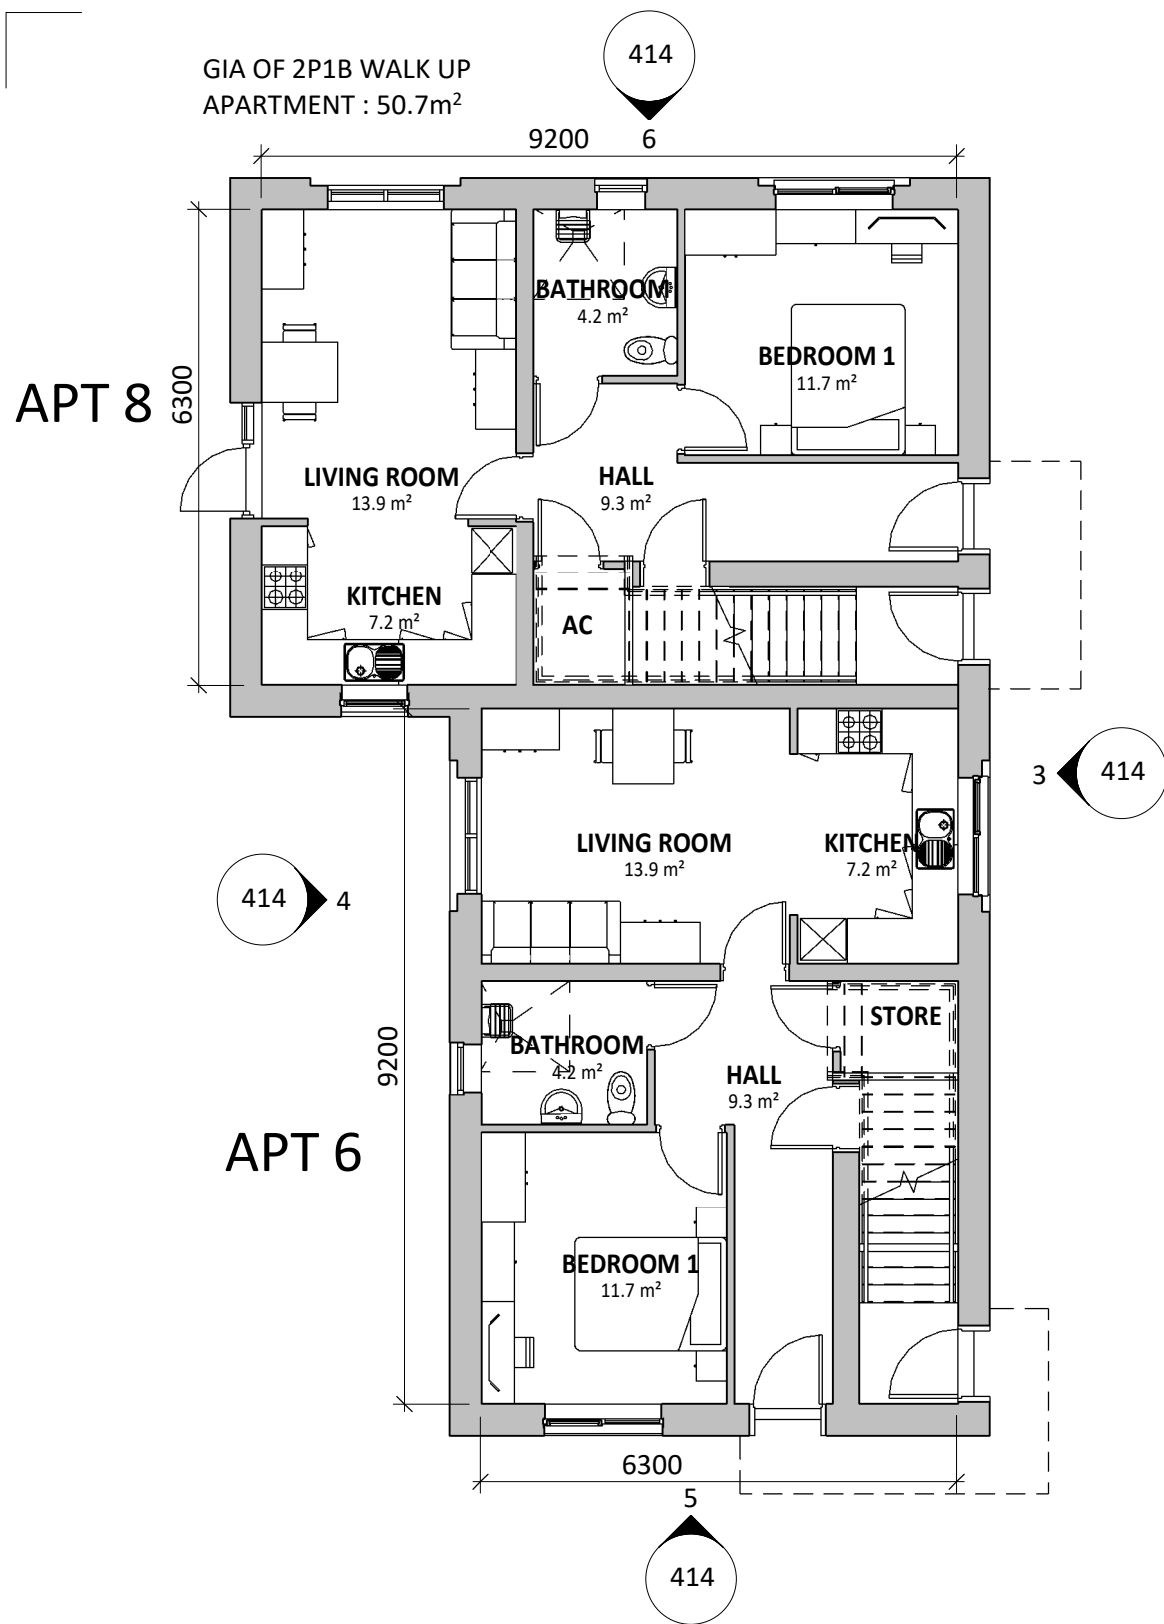


1 | GROUND FLOOR - APTS 6 & 8
SCALE: 1 : 100

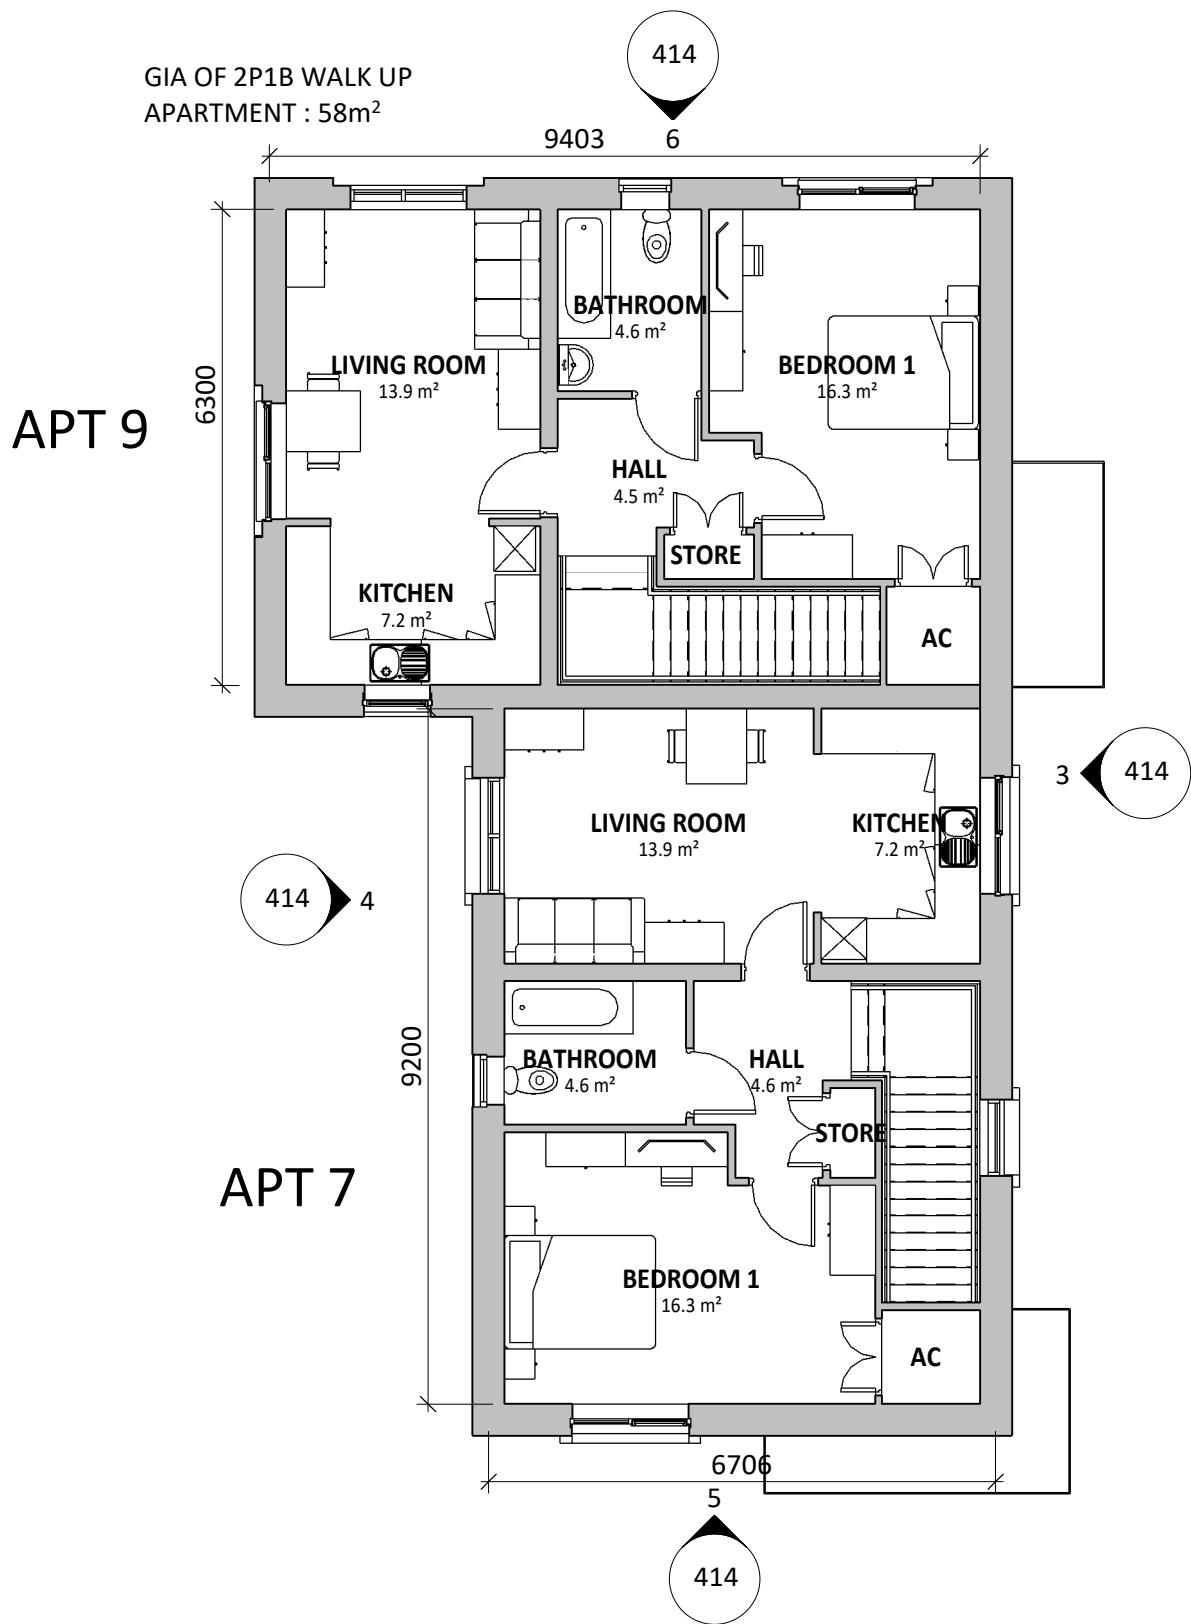

2 | FIRST FLOOR - APTS 7 & 9
SCALE: 1 : 100

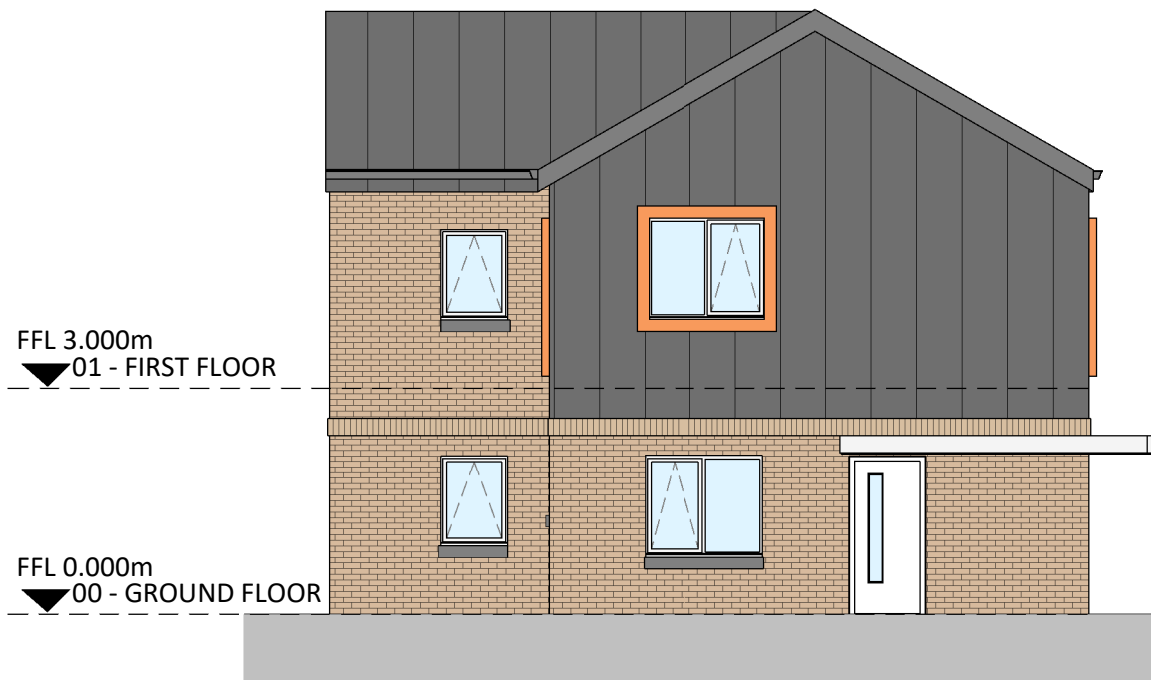

5 | SIDE ELEVATION 1
SCALE: 1 : 100

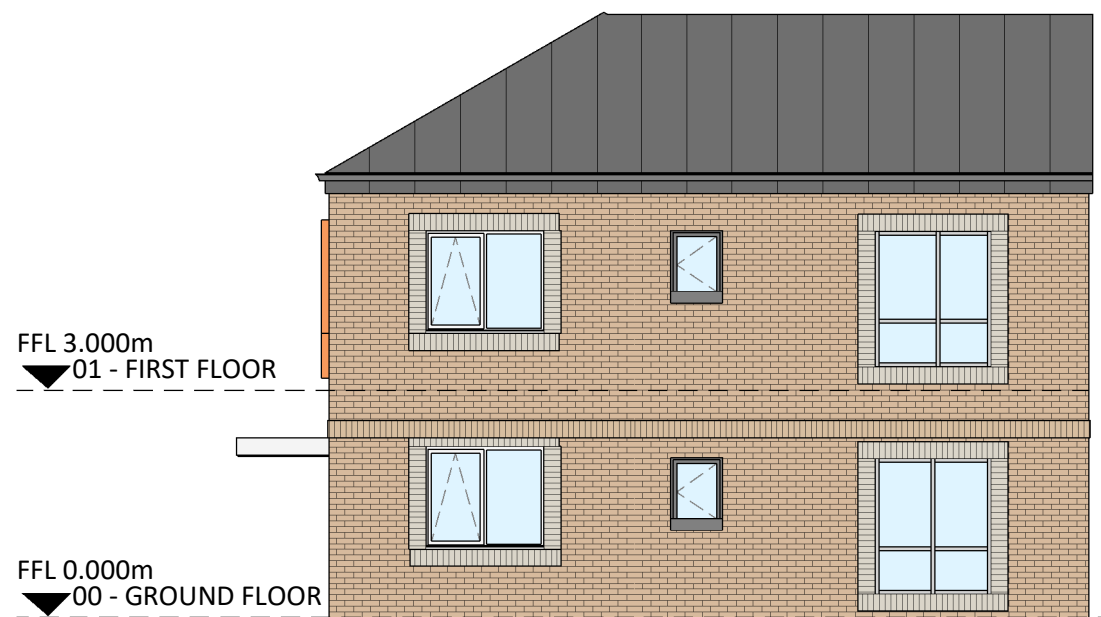


6 | SIDE ELEVATION 2
SCALE: 1 : 100



3 | FRONT ELEVATION
SCALE: 1 : 100



4 | REAR ELEVATION
SCALE: 1 : 100

 

VISUAL SCALE 1:100 @ A2

- MATERIALS KEY**
- FACING BRICK
 - CONTRASTING BRICK WINDOW SURROUNDS
 - METAL WINDOW SURROUNDS
 - STANDING SEAM METAL CLADDING

REV	DESCRIPTION	DATE	BY

THIS DRAWING IS THE COPYRIGHT OF AINSLEY GOMMON ARCHITECTS.
CHECK ALL DIMENSIONS ON SITE. DISCREPANCIES TO BE NOTIFIED TO ARCHITECT.
ELEMENTS OF STRUCTURE SHOWN ARE INDICATIVE AND FOR GUIDANCE.
FINAL DESIGN TO BE AS STRUCTURAL ENGINEERS DETAILS AND SPECIFICATION.

PROJECT
Ty Nos, Holt Road, Wrexham
for Clwyd Allyn

DRAWING TITLE
BLOCK 6-9 (TYPE E) - PLANS & ELEVATIONS

SCALE As indicated @A2	DATE 02/03/21	DRAWN ME	CHECKED SV
---------------------------	------------------	-------------	---------------

DRAWING STATUS	PLANNING
-------------------	----------

JOB No	DRAWING No	REVISION
--------	------------	----------

C1039 414

AG | **A** AINSLEY GOMMON ARCHITECTS

THE OLD POLICE STATION, 15 GLYNNE WAY, HAWARDEN, CH5 3NS
Tel: 01244 537 100 | wales@agarchitects.co.uk | www.agarchitects.co.uk
Ainsley Gommon Architects Ltd. Registered in England & Wales No.4187948
Registered Office: 1 Price Street, Hamilton Square, Birkenhead CH41 6JN

PRINTED: 02/03/2021 15:29:20

A2