



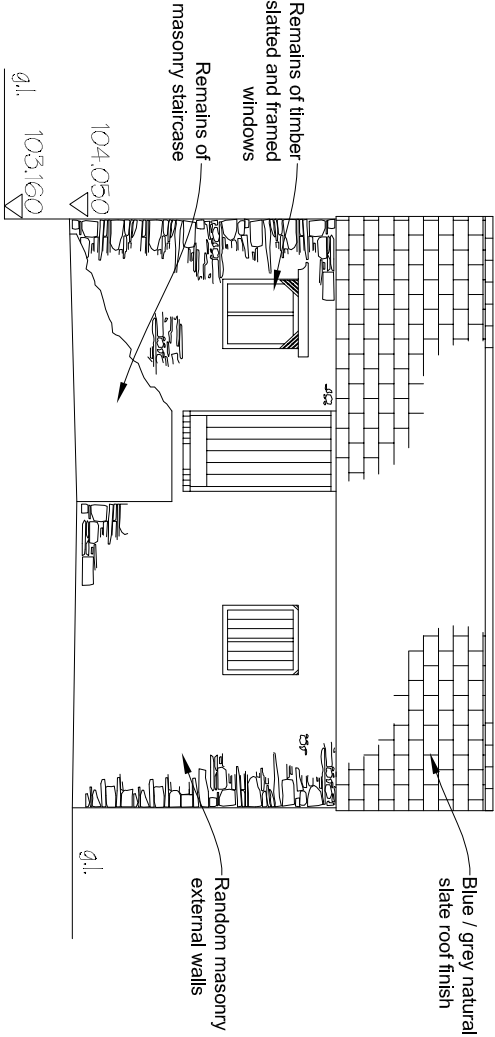


Existing North Elevation

Scale 1:100 @ A3

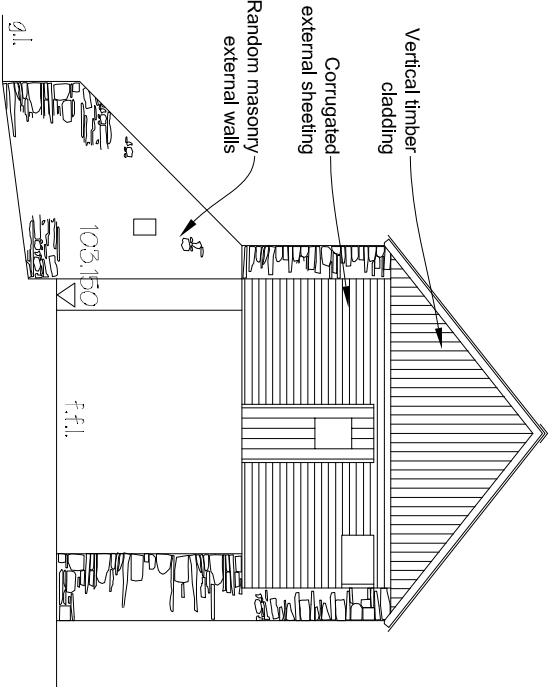


Existing East Elevation

Scale 1:100 @ A3

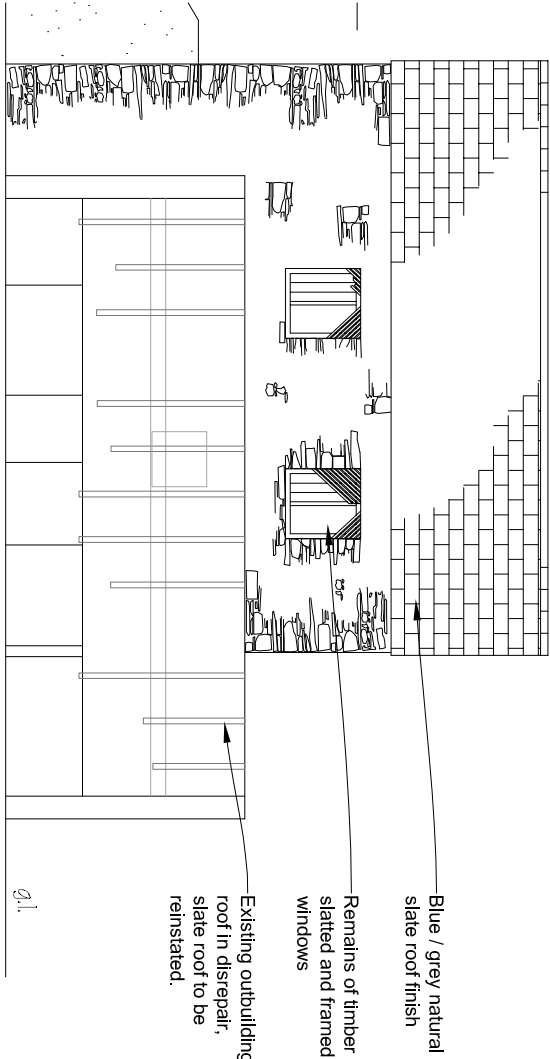


Existing South Elevation

Scale 1:100 @ A3

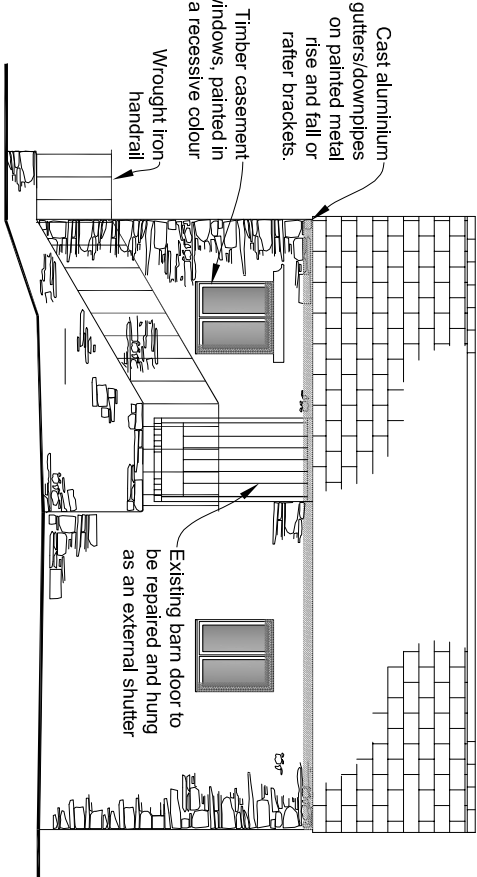


Proposed North Elevation

Scale 1:100 @ A3

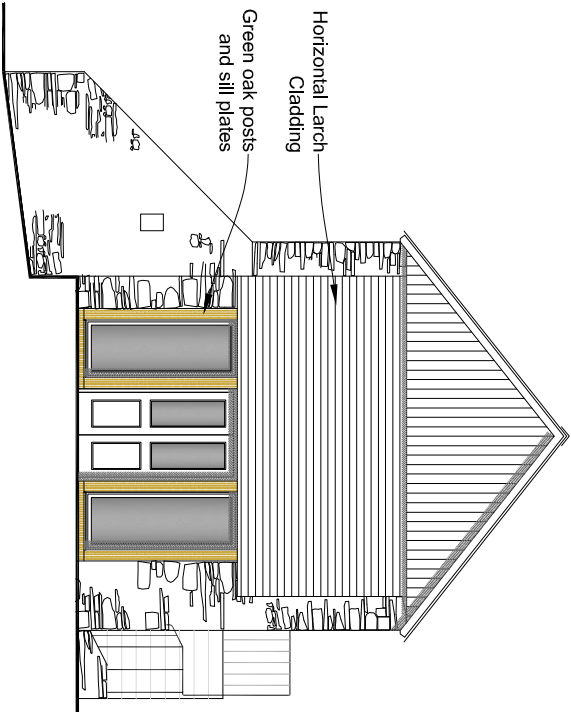

Proposed East Elevation

Scale 1:100 @ A3

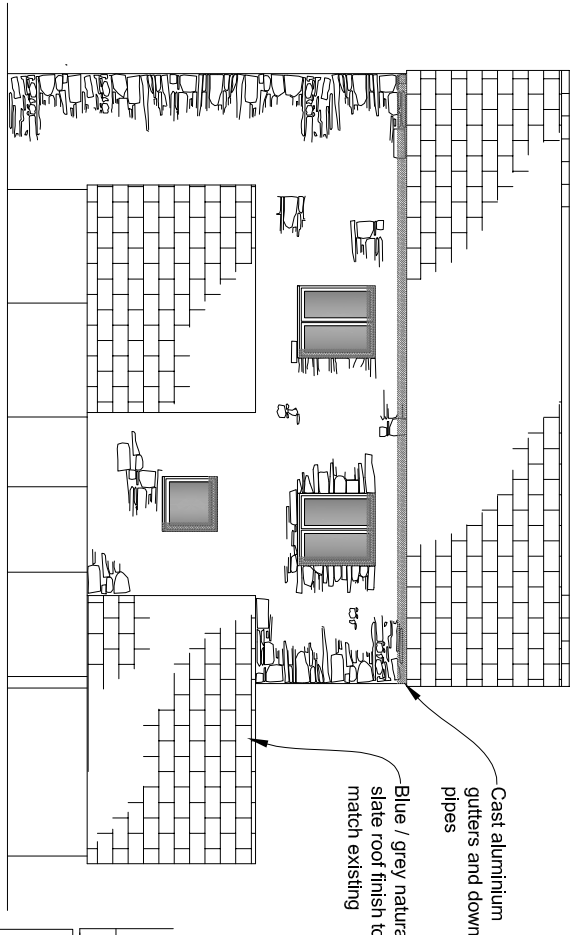

Proposed South Elevation

Scale 1:100 @ A3

Rev.	Date	Description	Drawn

Client: Mr & Mrs Little

Project:	Barn Conversion at Wern Tower Cottage, Pontfadog LL20 7AT
Drawing Title:	Existing & Proposed Elevations

Drawn	DB	Checked	Status	P.P.
Date:	28-11-20	Scale:	1:100 @ A3	
Dwg No:	ELEV1	Rev:	/	