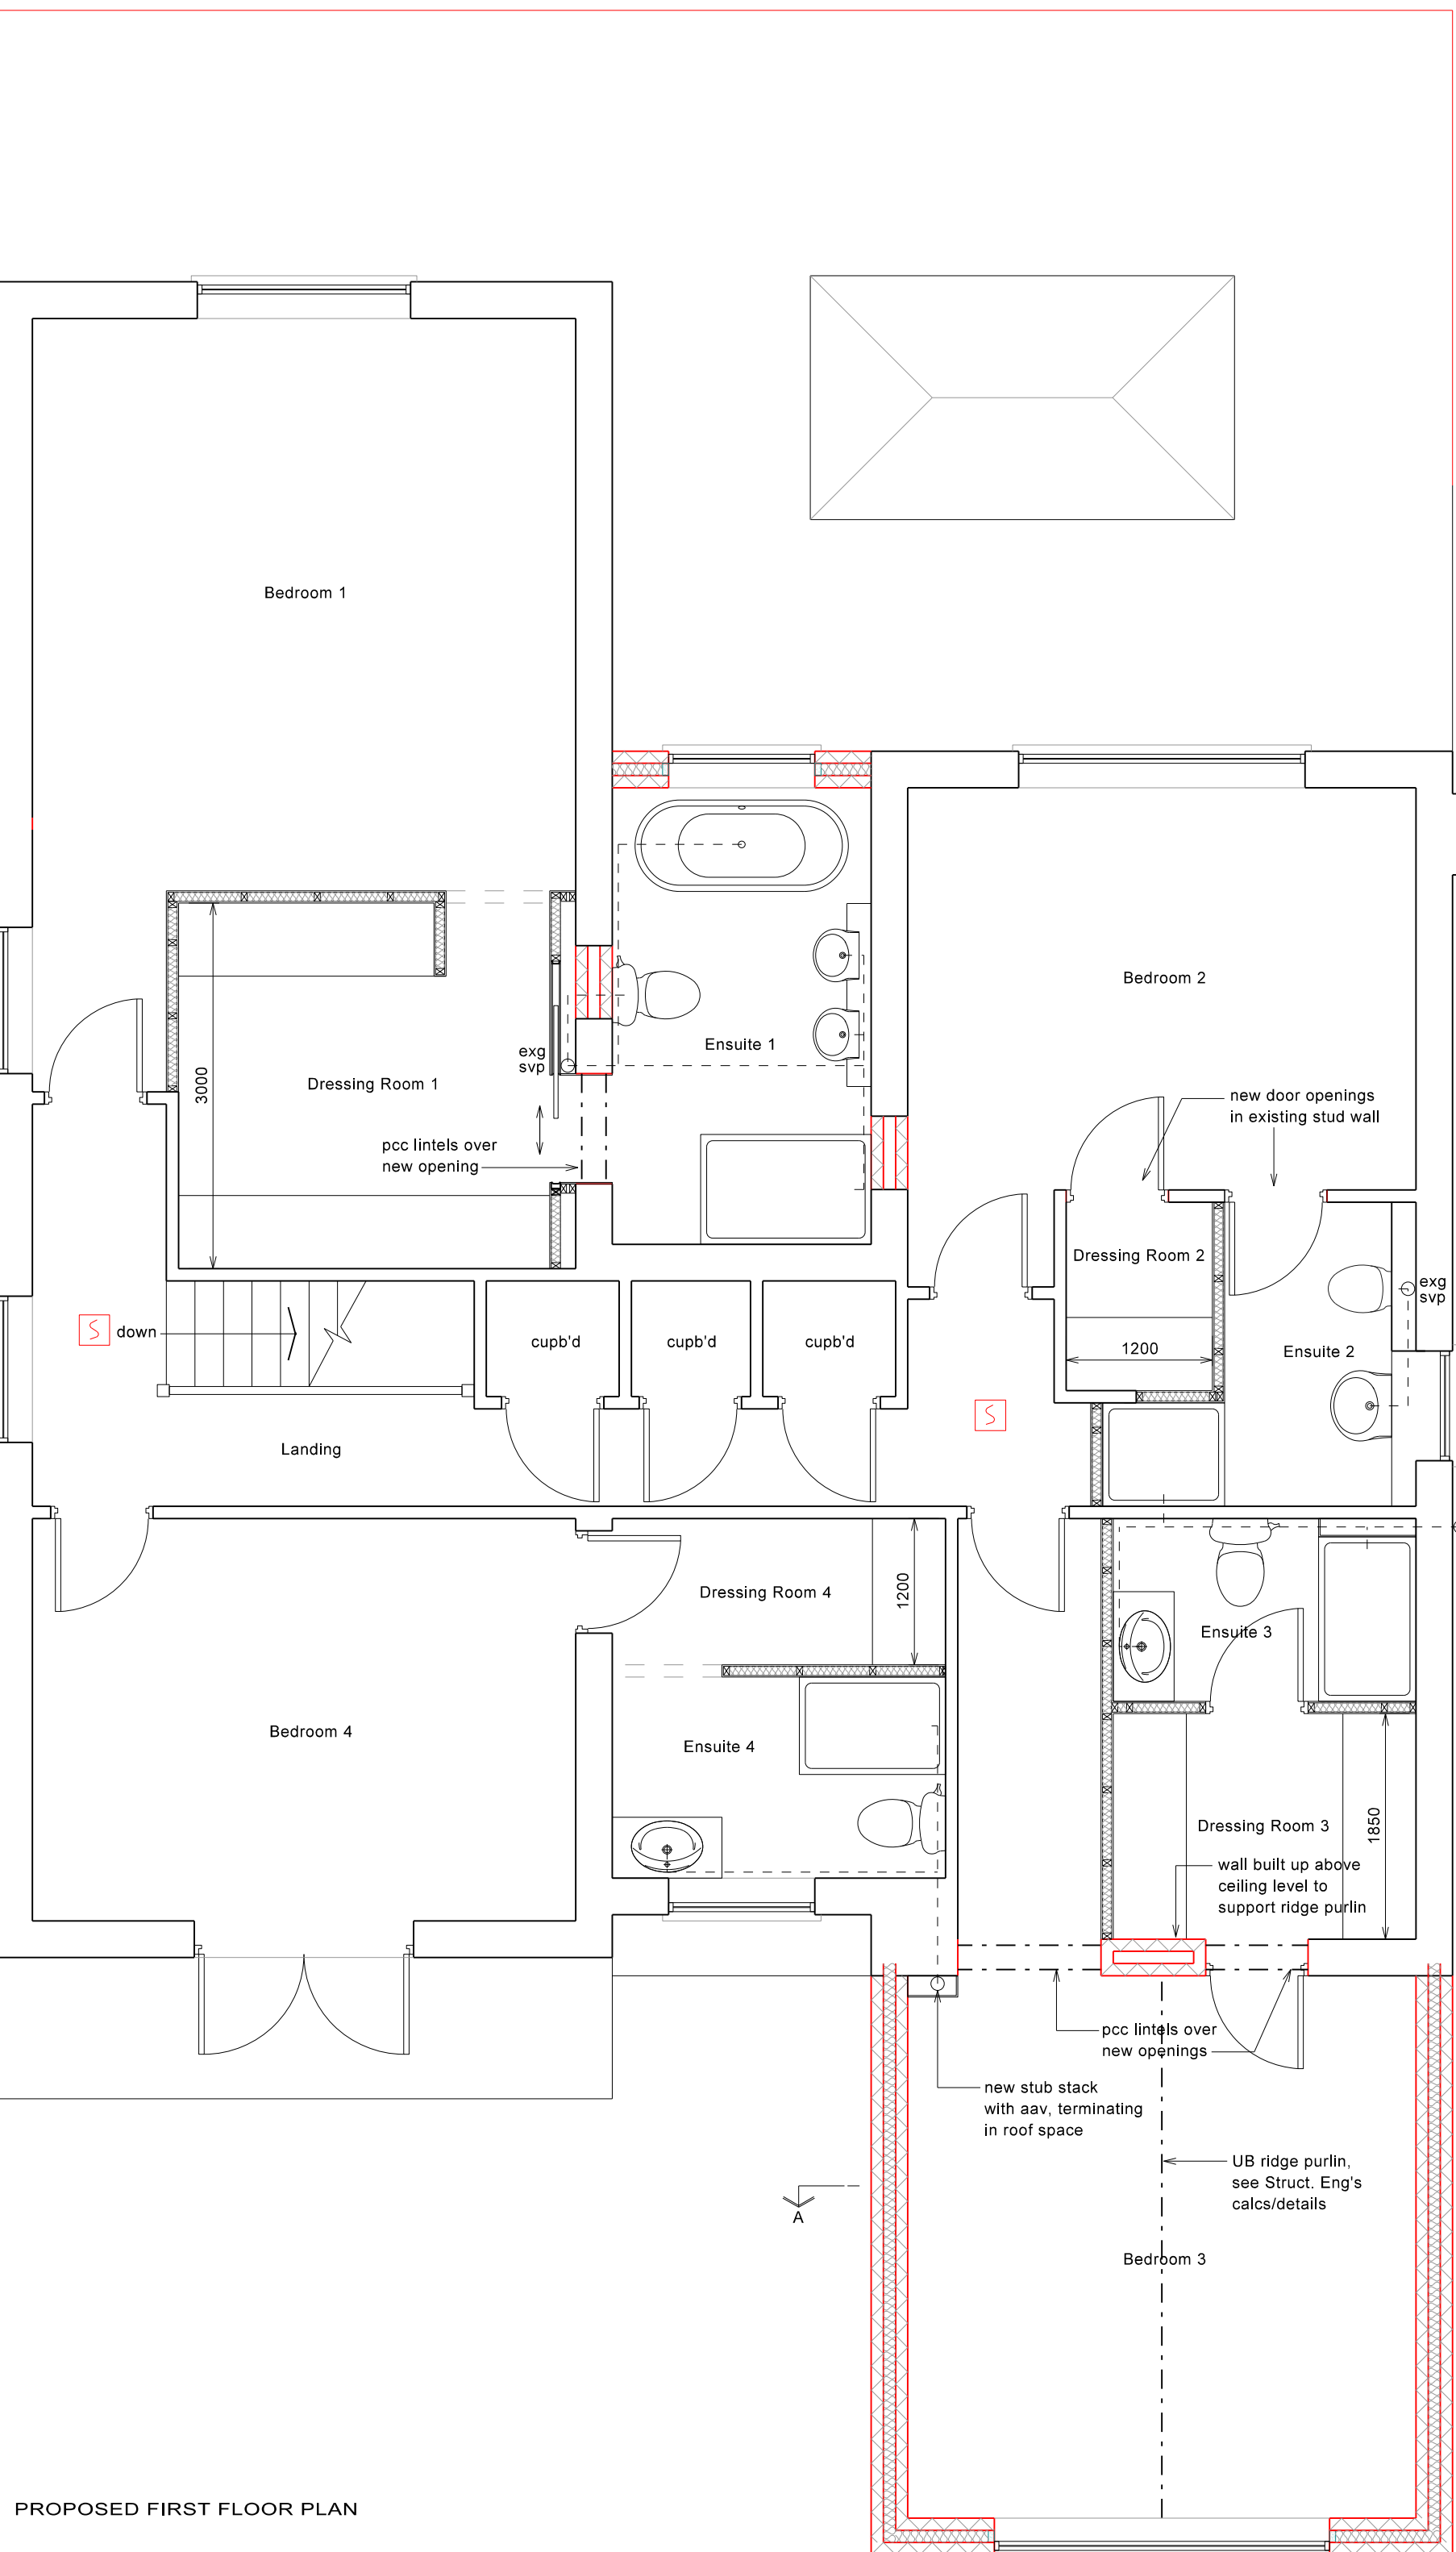
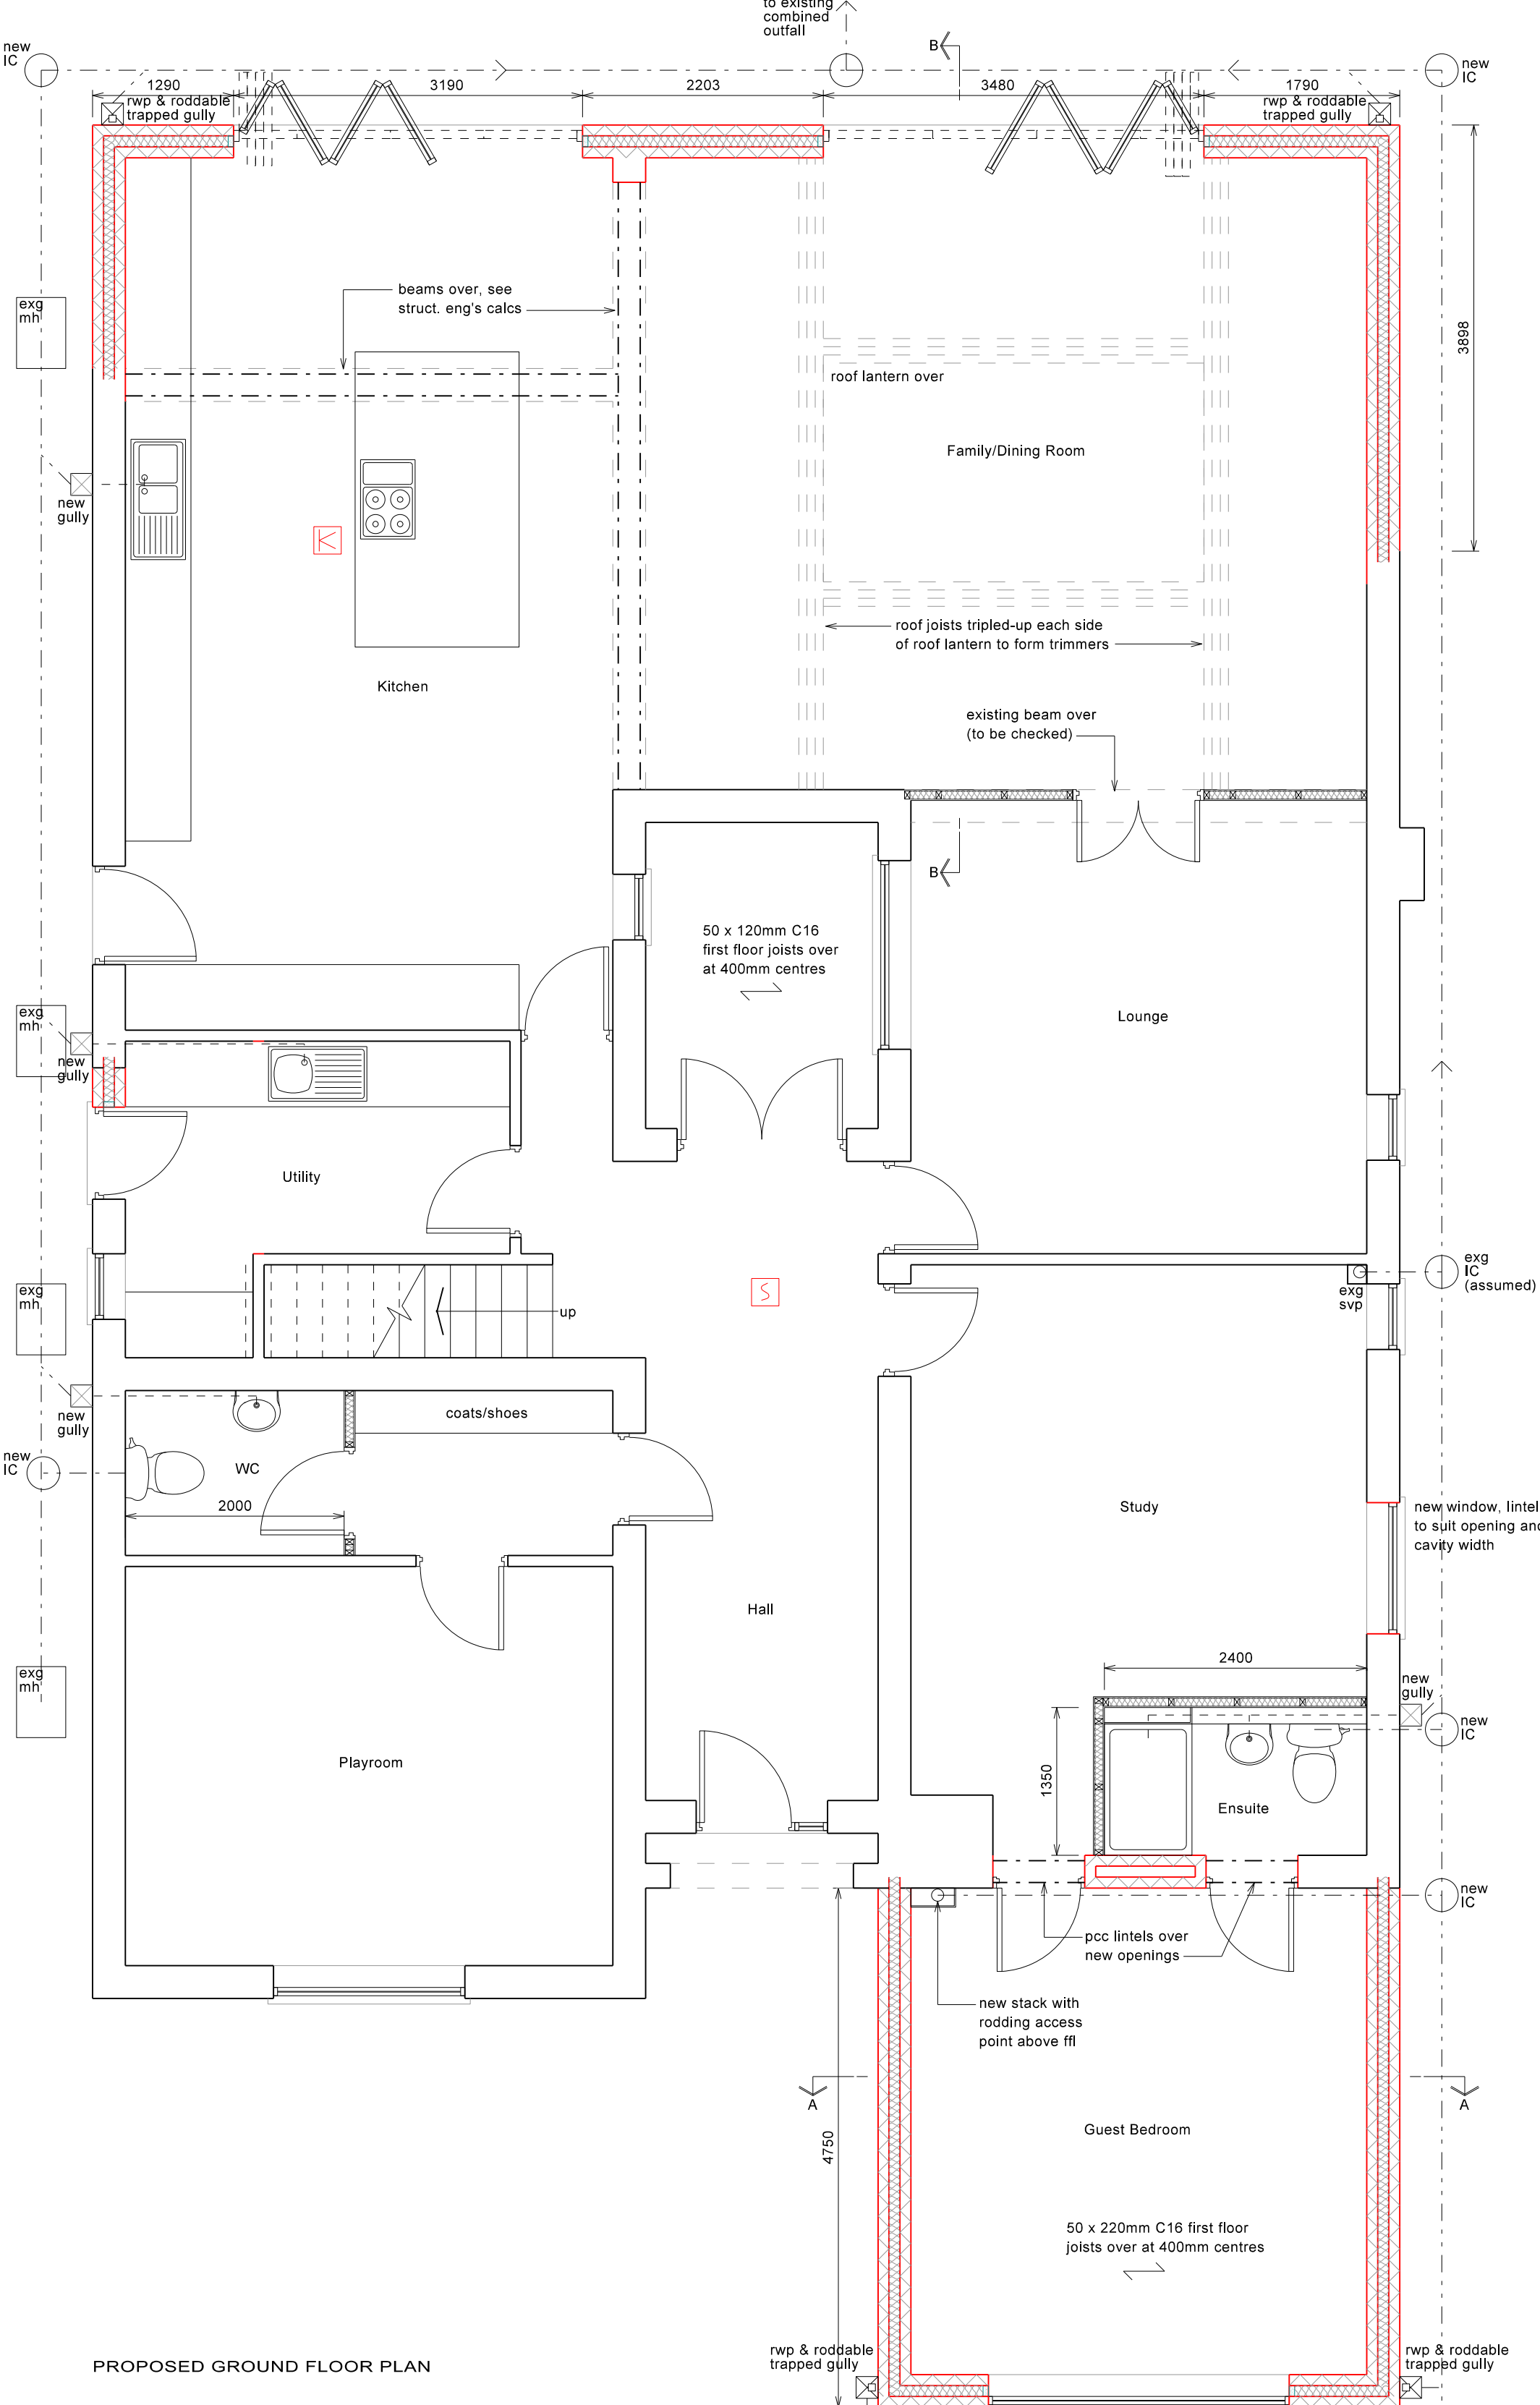
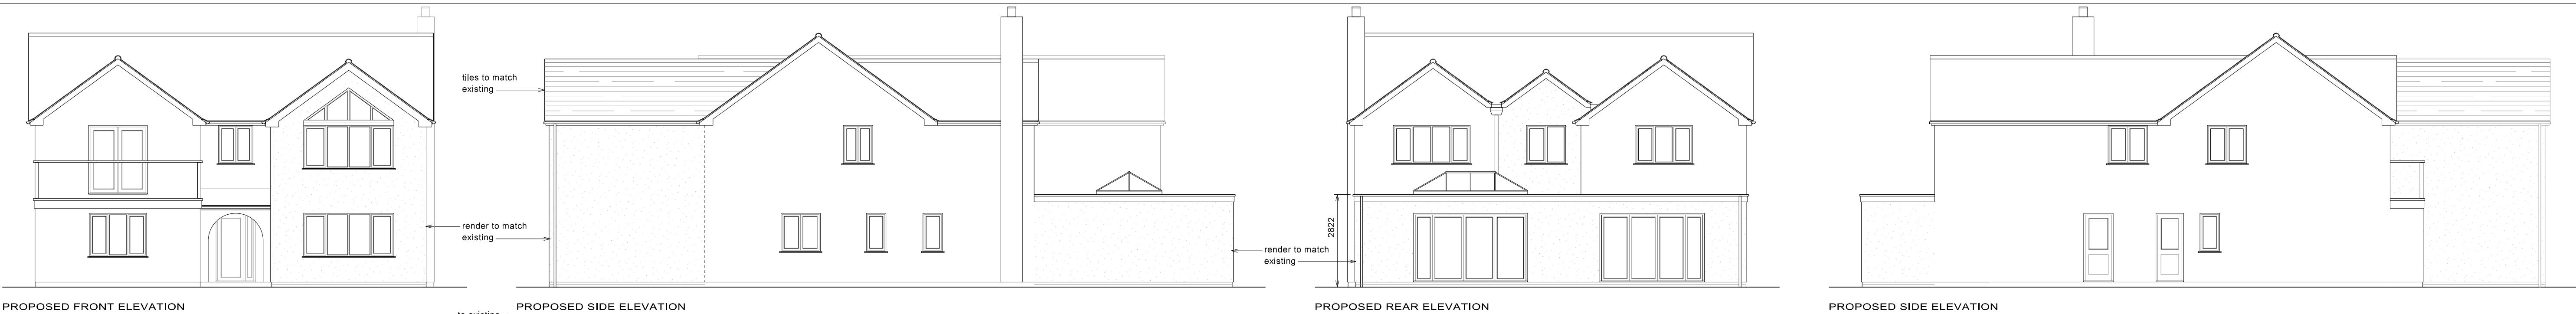


- LEGEND
- Mains interlinked smoke detector
 - Mains interlinked heat detector

REV	DATE	DETAILS
A	28.07.20	Notes & drainage added etc.
B	21.08.20	Front elevation and first floor plan revised

Copyright©Bratley Architectural Ltd 2020
Written dimensions to be taken in preference to scaled; all dimensions to be checked on site.
Report suspected discrepancies or omissions.

PROJECT
PROPOSED EXTENSIONS
AND ALTERATIONS
35 Wynnstay Lane
Marford
Wrexham LL12 8LF

CLIENT
Mr & Mrs S Halpin

DRAWING TITLE
Proposed plans and elevations

DATE
03 June 2020

DRAWING REF
1475/04

SCALE @ A1
1:50, 1:100

REV
B