




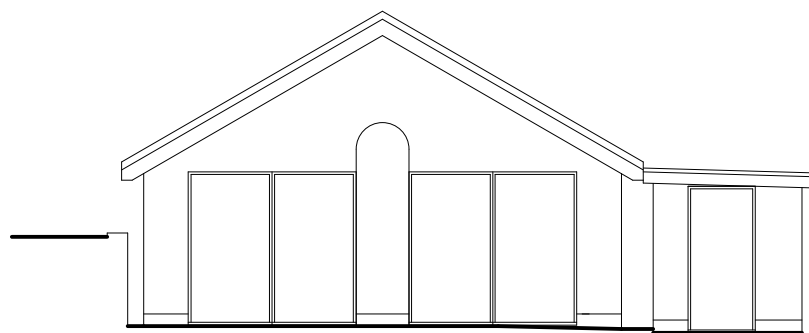


Front Elevation 1:100

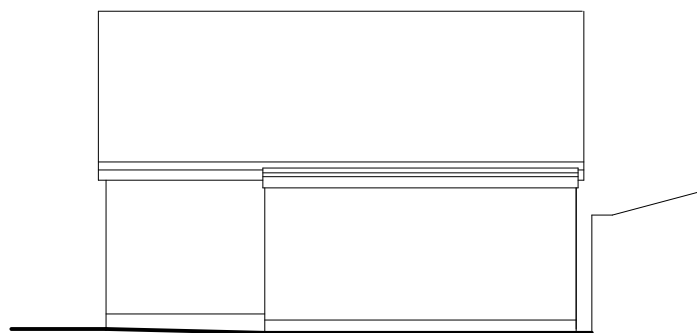


Side Elevation 1:100

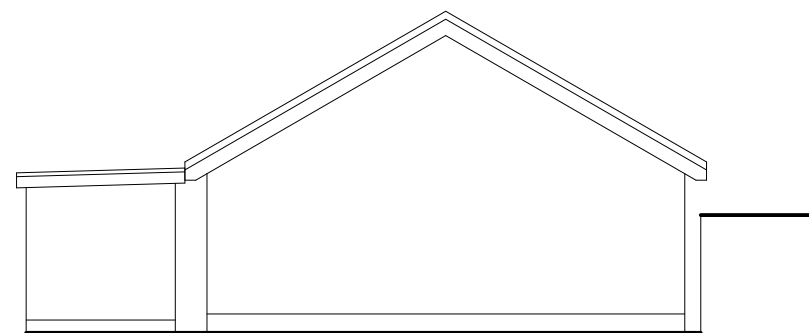

Rear Elevation 1:100

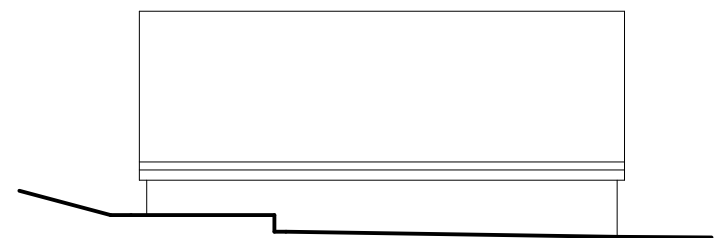

Side Elevation 1:100

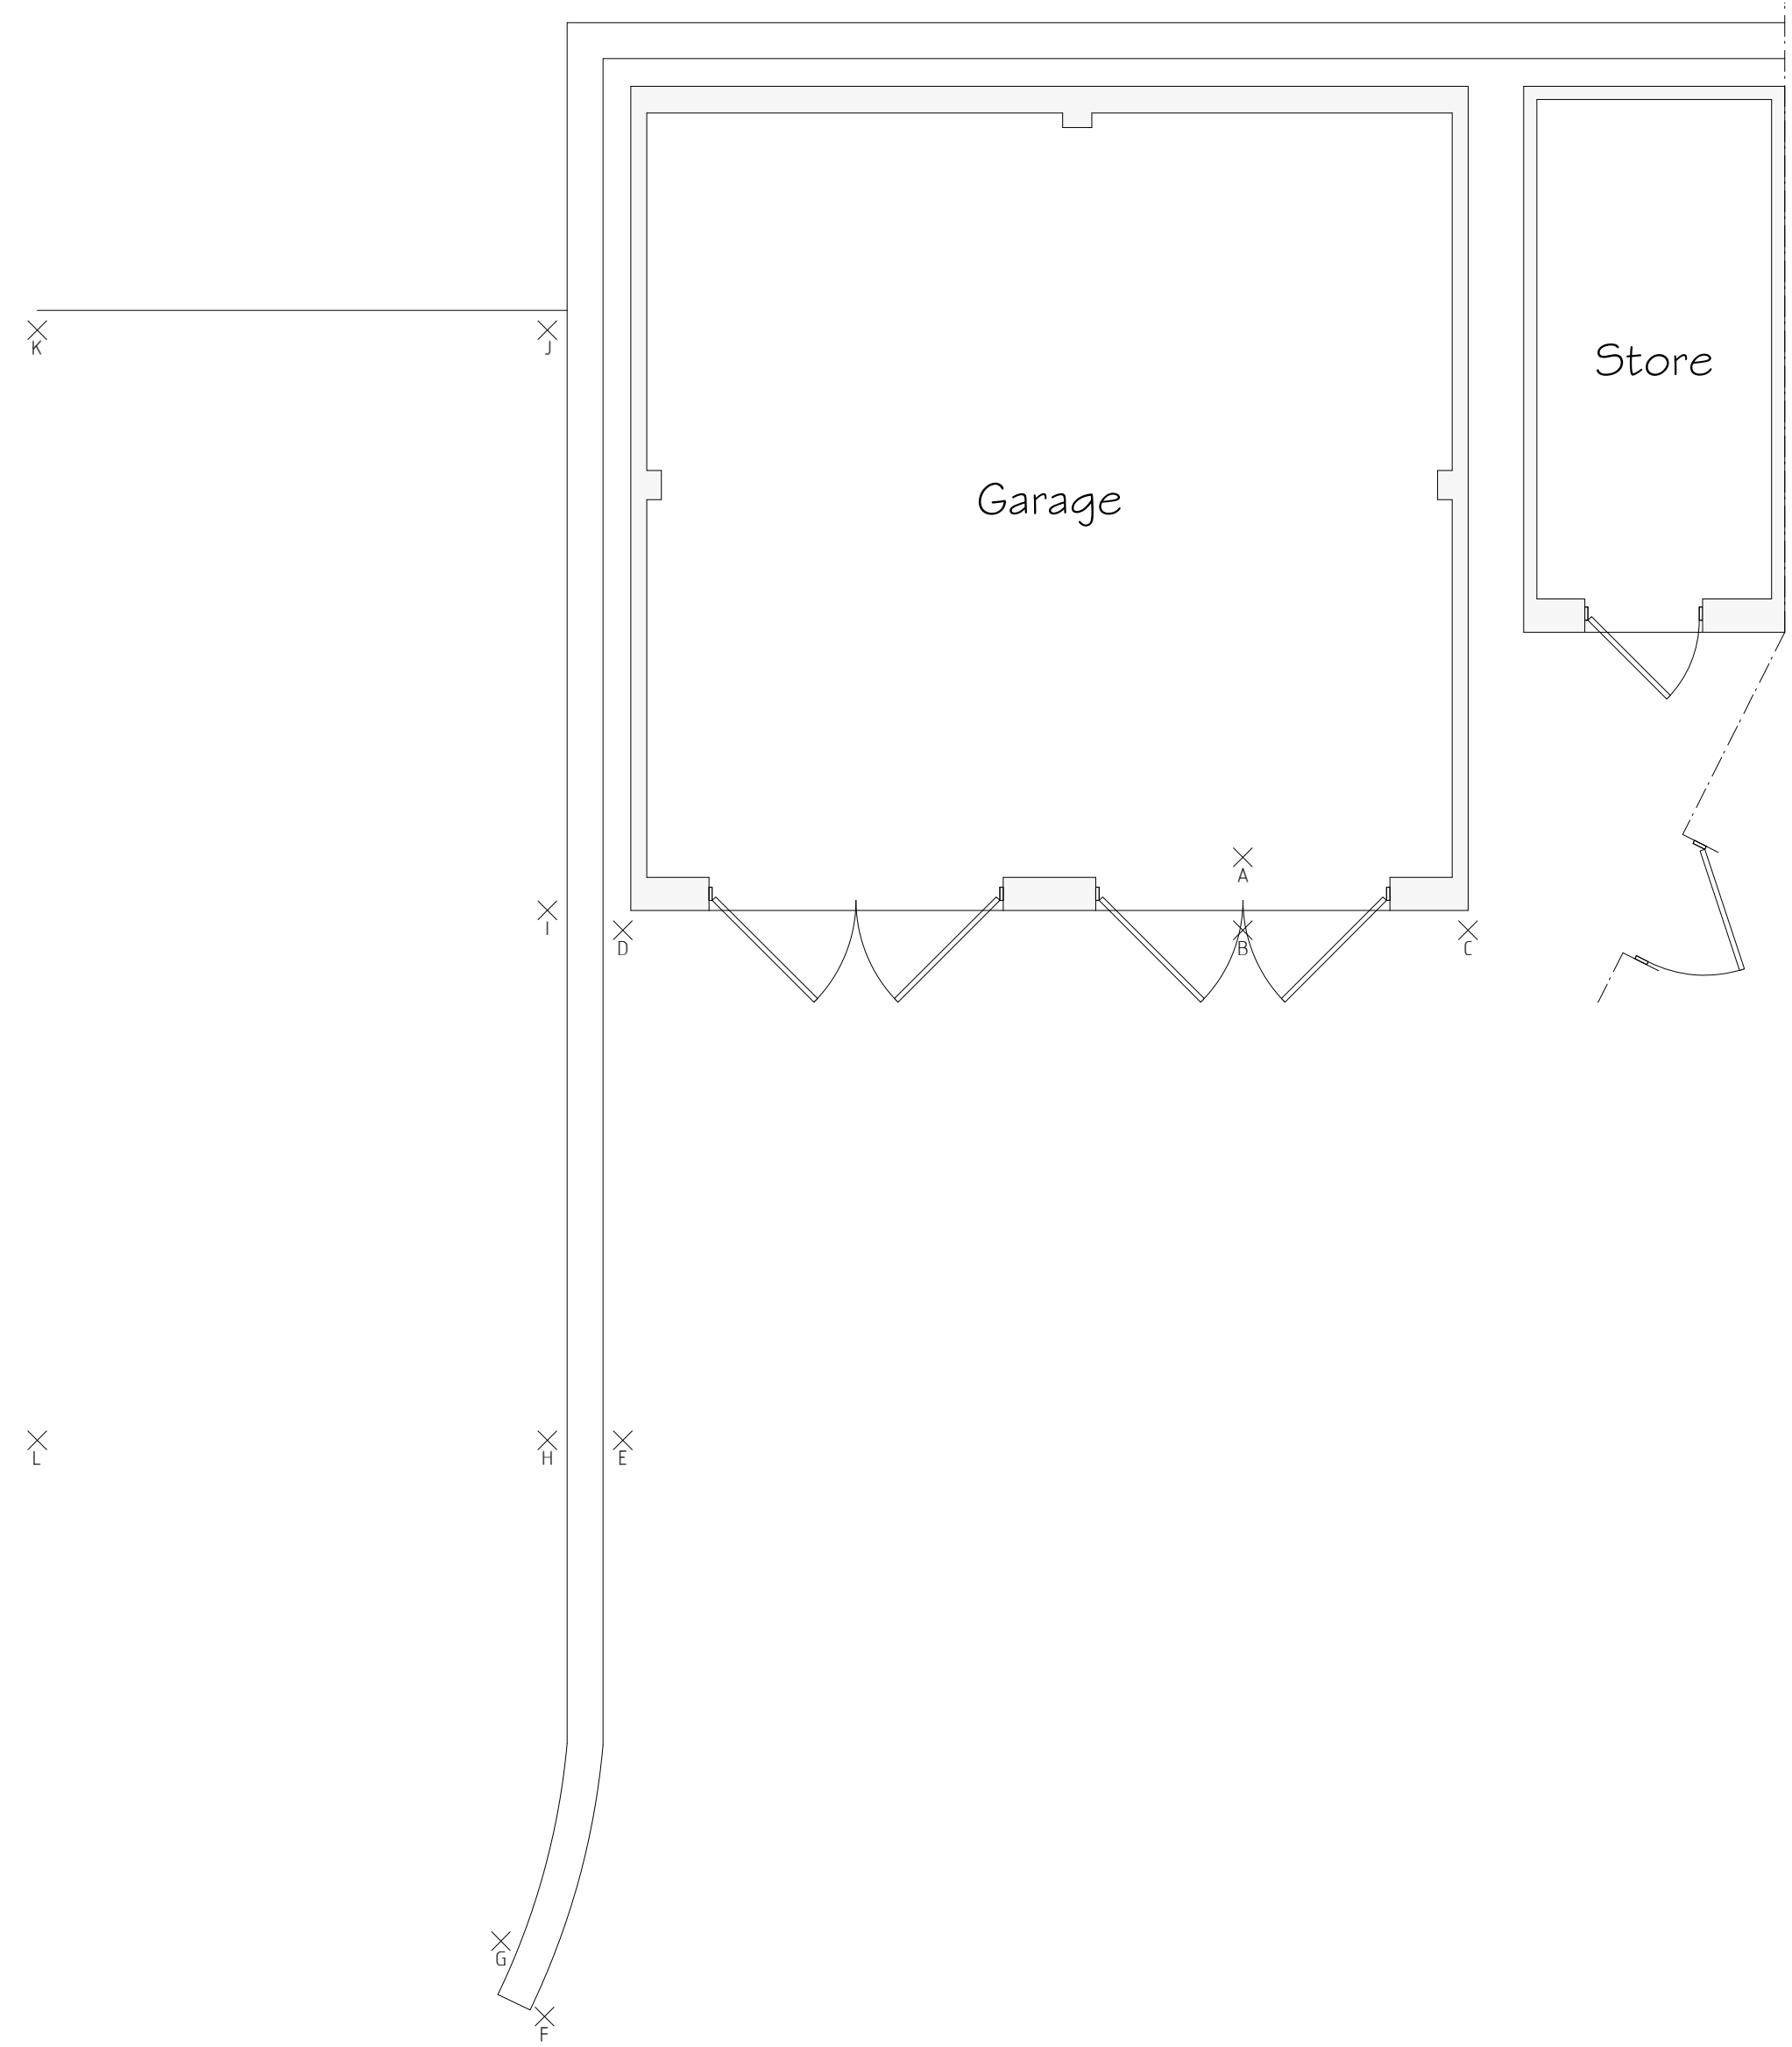

Rev	Date	Detail	Initial

Project: Proposed Alterations at Hilbre, Marford Hill Marford, Wrexham, LL12 8TA	
Title: Existing	Scale: (A2) 1:50 & 1:100

Drawn By: J Felgate	Date: May 2019
Drawing No: S078/001	Sheet: 1 of 1



Office 3K4,
Redwither Business Tower,
Wrexham. LL13 9XT
Tel: 01978 356500
www.blueprintarchitectural.com
© copyright all rights reserved