


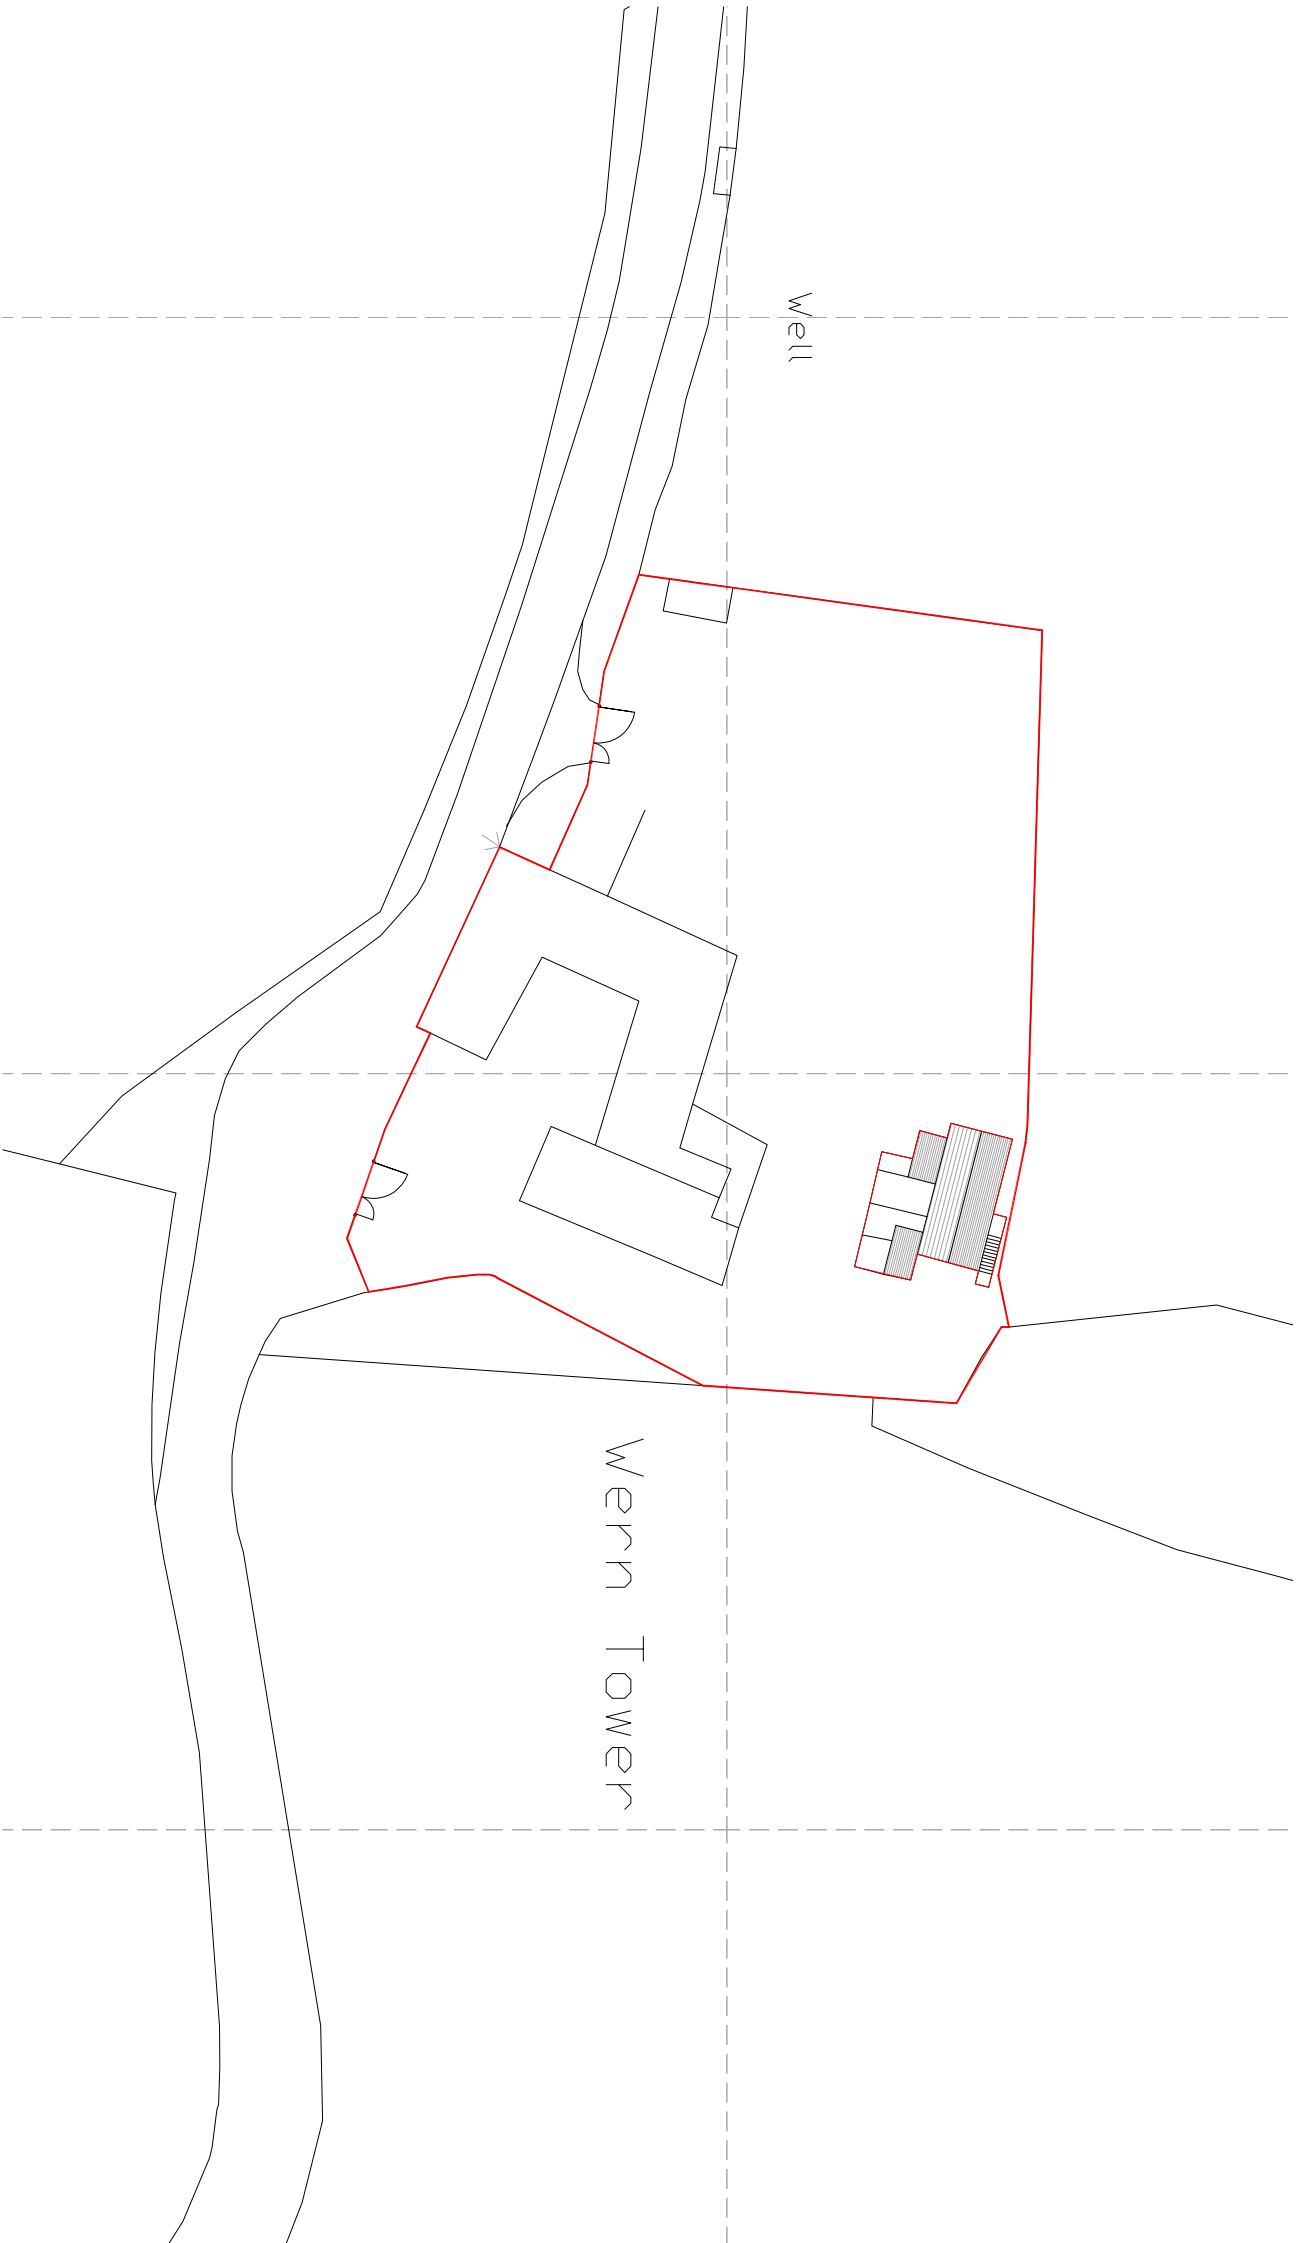

Site Plan

Scale 1:500 @ A3

Rev.	Date	Description	Drawn
Client: Mr & Mrs Little			

Project:	Barn Conversion at Wern Tower Cottage, Pontfadog LL20 7AT
----------	---

Drawing Title:	Site Plan
----------------	-----------

Drawn	DB	Checked	Status	P.P.
Date:	28-11-20	Scale:	1:500 @ A3	
Dwg No:	SITEP	Rev:	/	