


DO NOT SCALE FROM THIS DRAWING

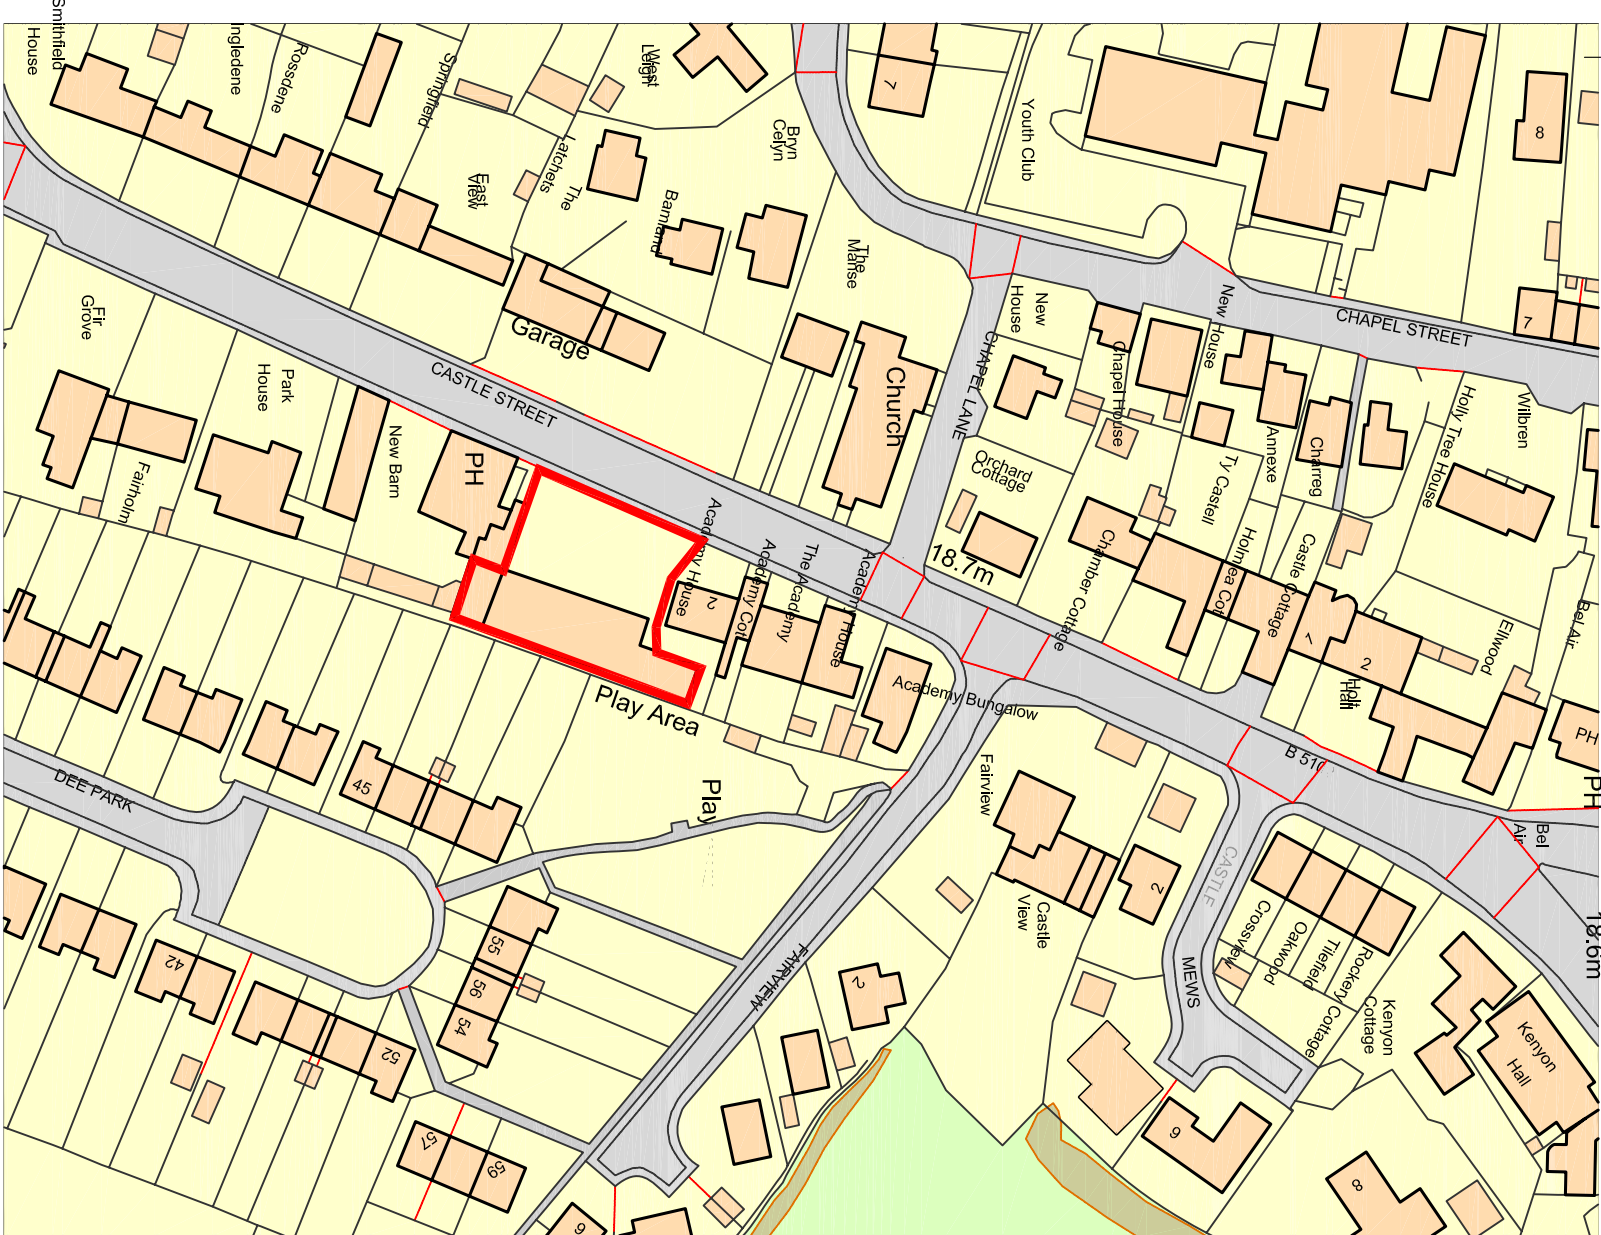


NORTH

The content of this drawing is subject to the provision of the Copyright Act 1956. Work to figured dimensions only. Site dimensions are to be checked before work is started. Any discrepancy whatsoever between any information contained on this drawing and any other document or drawing must be drawn to the attention of the Architect by the contractor before the work is executed. IF IN DOUBT ASK IMMEDIATELY.



SITE LAYOUT AND LANDSCAPING DETAILS 1 : 100

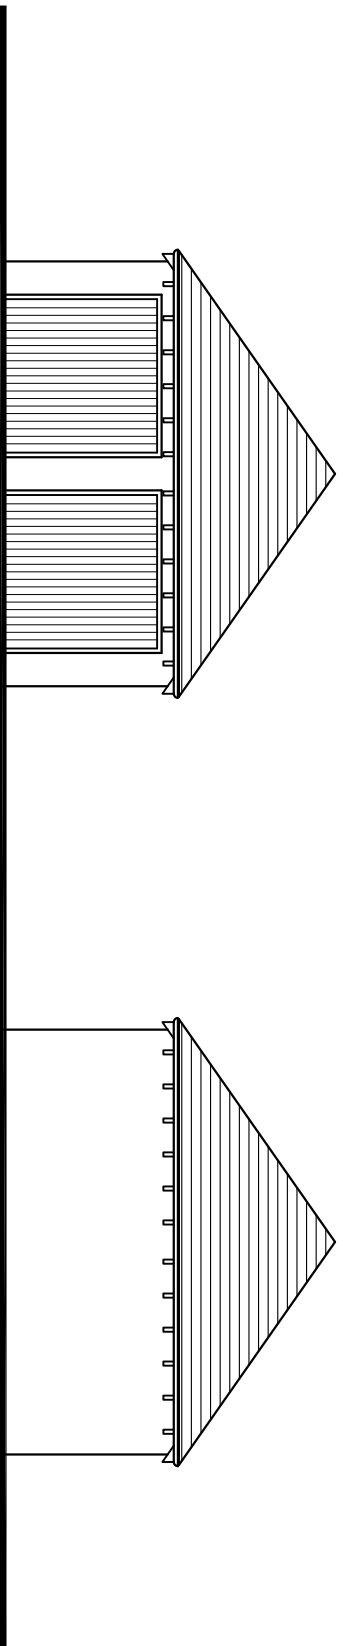

GARAGE FRONT

GARAGE SIDE / REAR

whp architects
wiliacy horsewood partnership

client
ANDY ROBERTSON

job
PROPOSED REDEVELOPMENT
ACADEMY GARAGE SITE, CASTLE STREET, HOLT

title
SITE PLAN AND LANDSCAPING SCHEME

scale	date	job no.	drawing no.	rev
1:100	JAN'10	WH1114	PR02	

■ mellington grange, parkgate road, chester CH1 6NP
www.wiliacyhorsewood.co.uk
Tel: 01244 853891 Fax: 01244 853892 E-Mail: info@wiliacyhorsewood.co.uk ■