




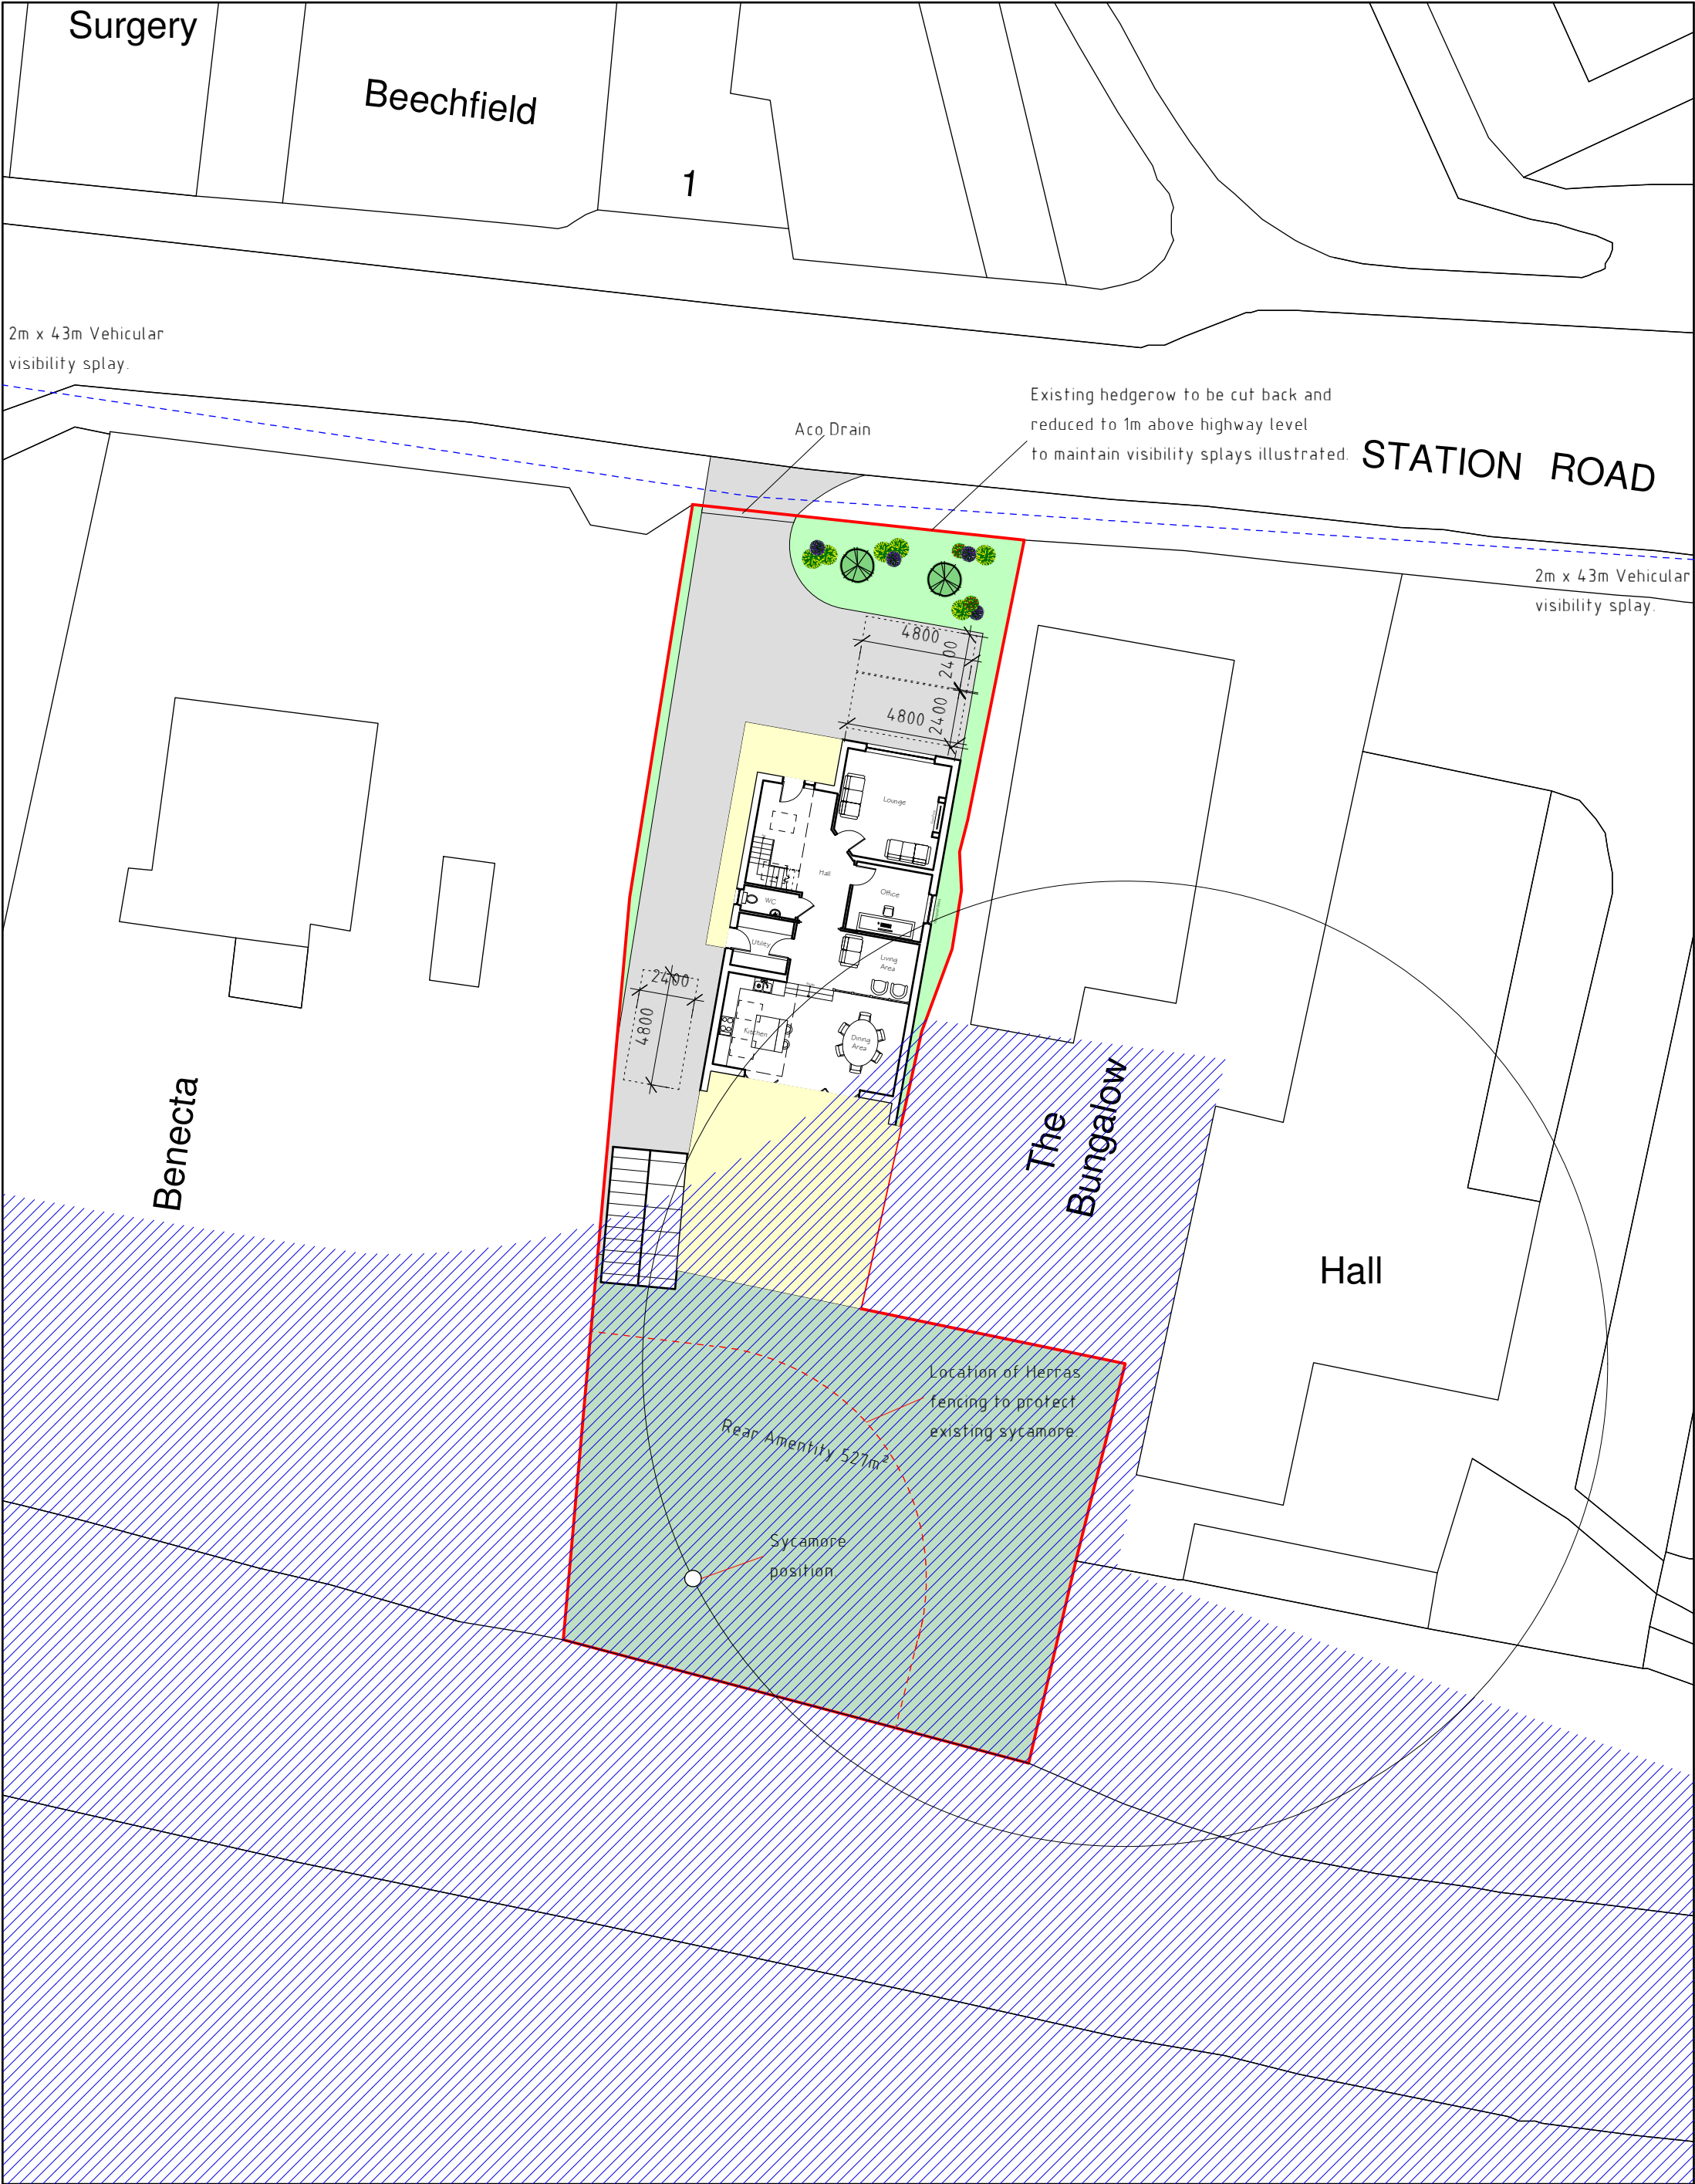

Site Plan 1:250

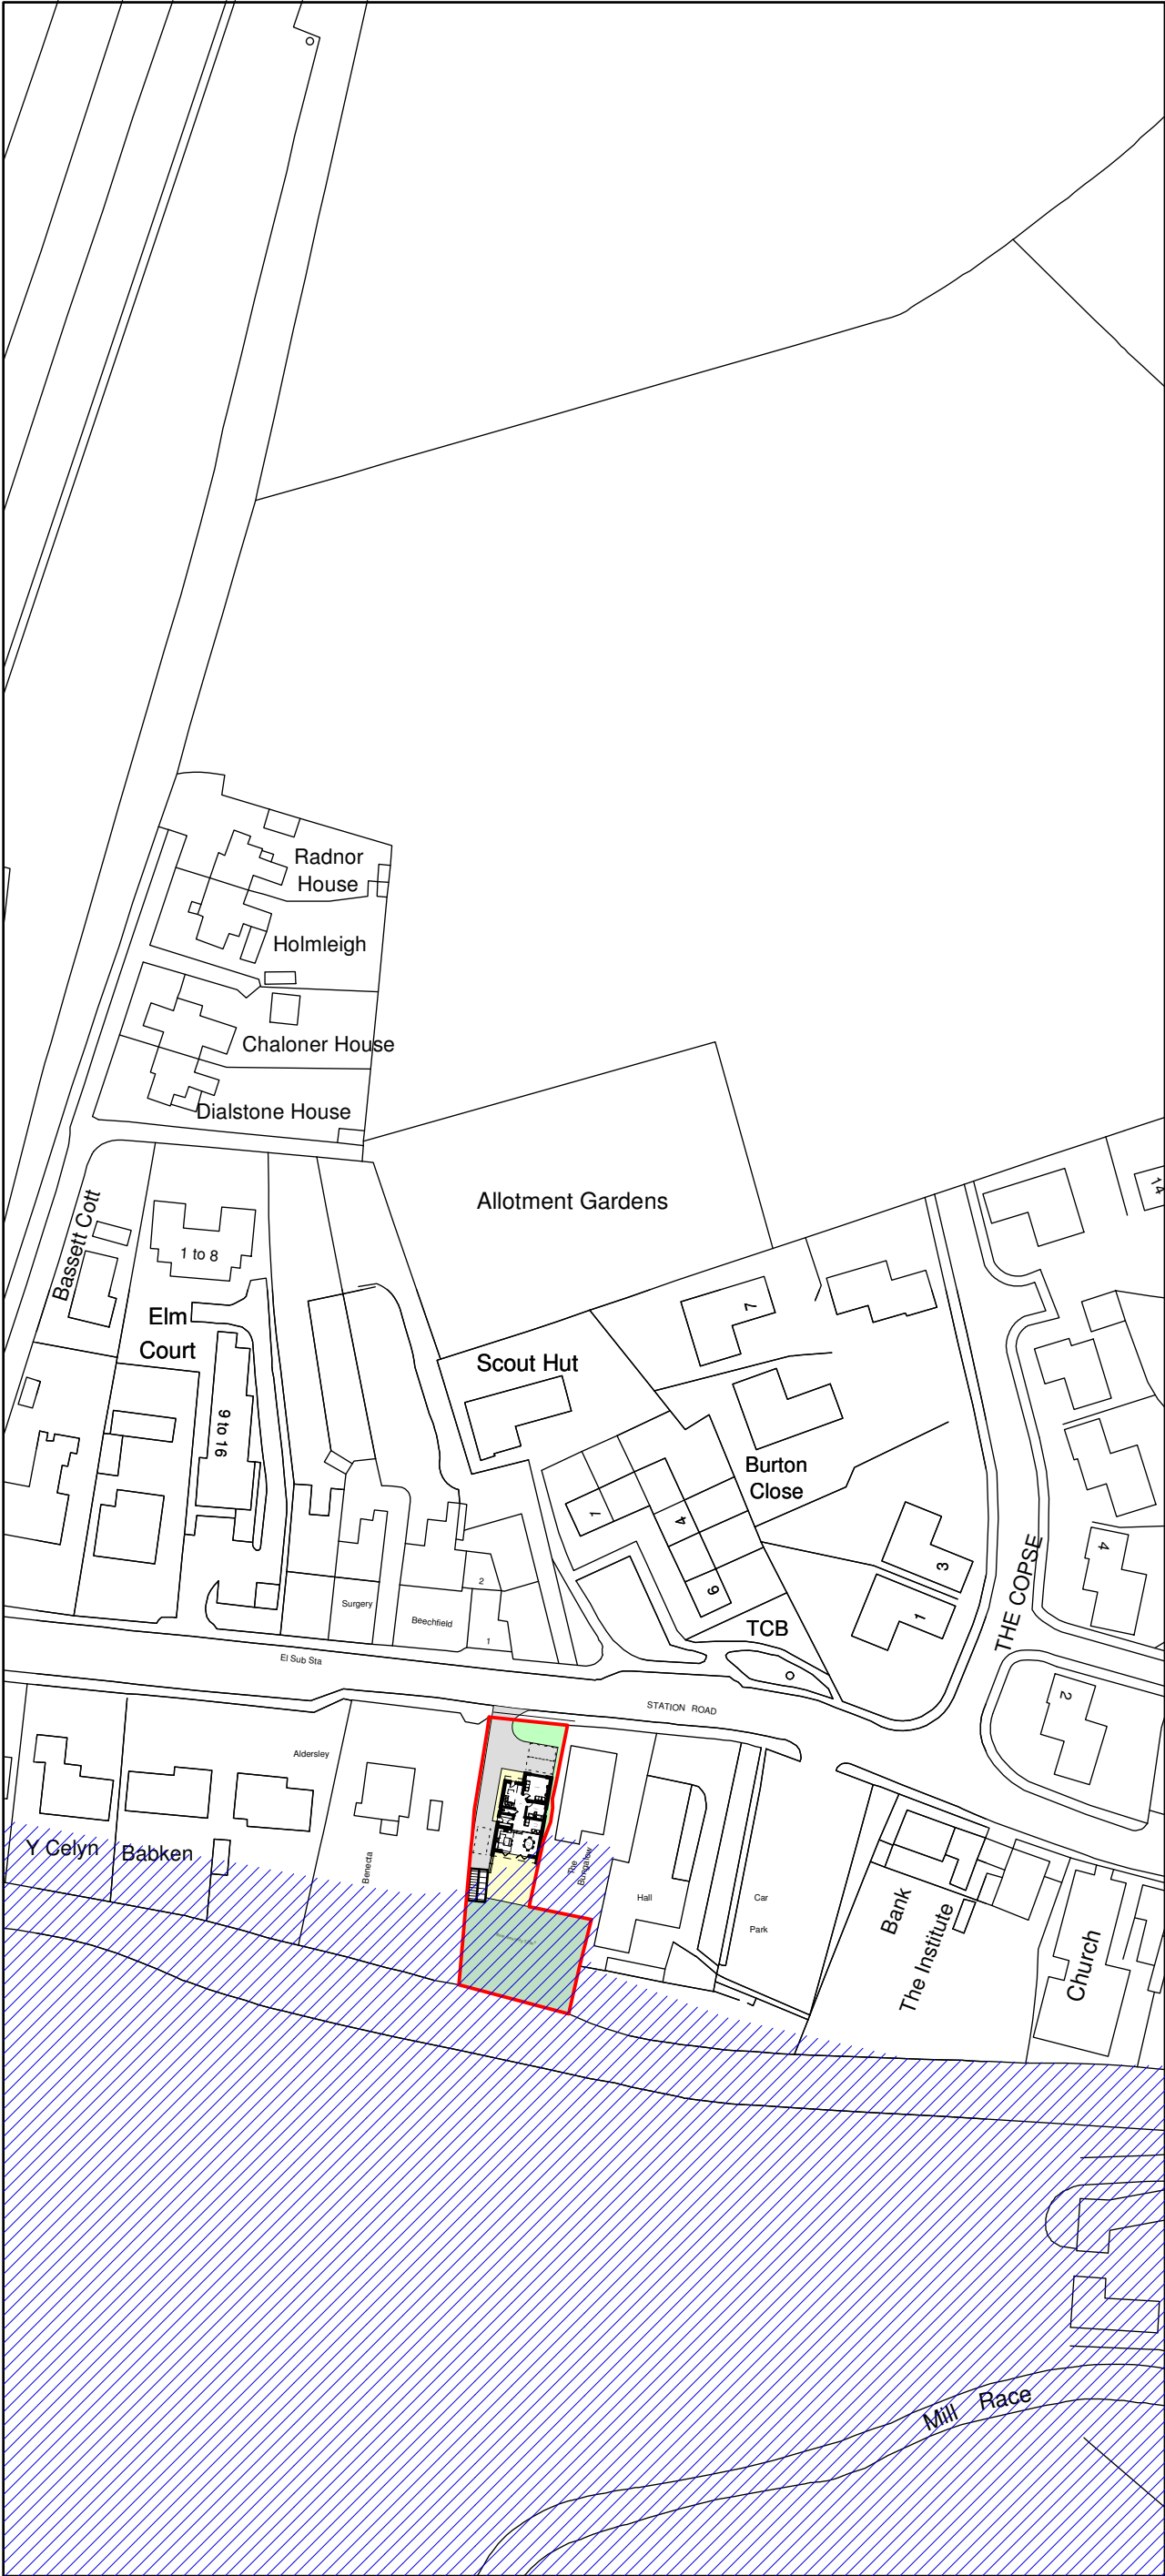

Location Plan 1:1250

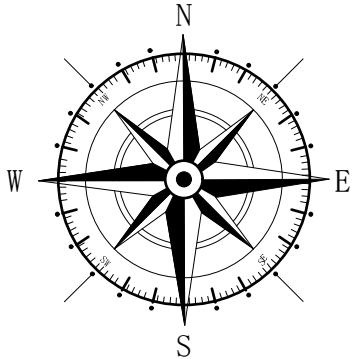

Rev	Date	Detail	Initial
B	04/21	Tree protection and Highways Info	D.J.E.
A	01/21	C2 Zone Indicated	D.J.F.

Project: Proposed replacement dwelling at, Station Road, Rossett, Wrexham, LL12 0HE.	
Title: Planning: Site & Location Plan	Scale: (A2) 1:250 & 1:1250

Drawn By: J Felgate	Date: Sep 2020
Drawing No: H125/005	Sheet: 1 of 1

Office 3K4,
Redwither Business Tower,
Wrexham. LL13 9XT
Tel: 01978 356500
www.blueprintarchitectural.com
© copyright all rights reserved