

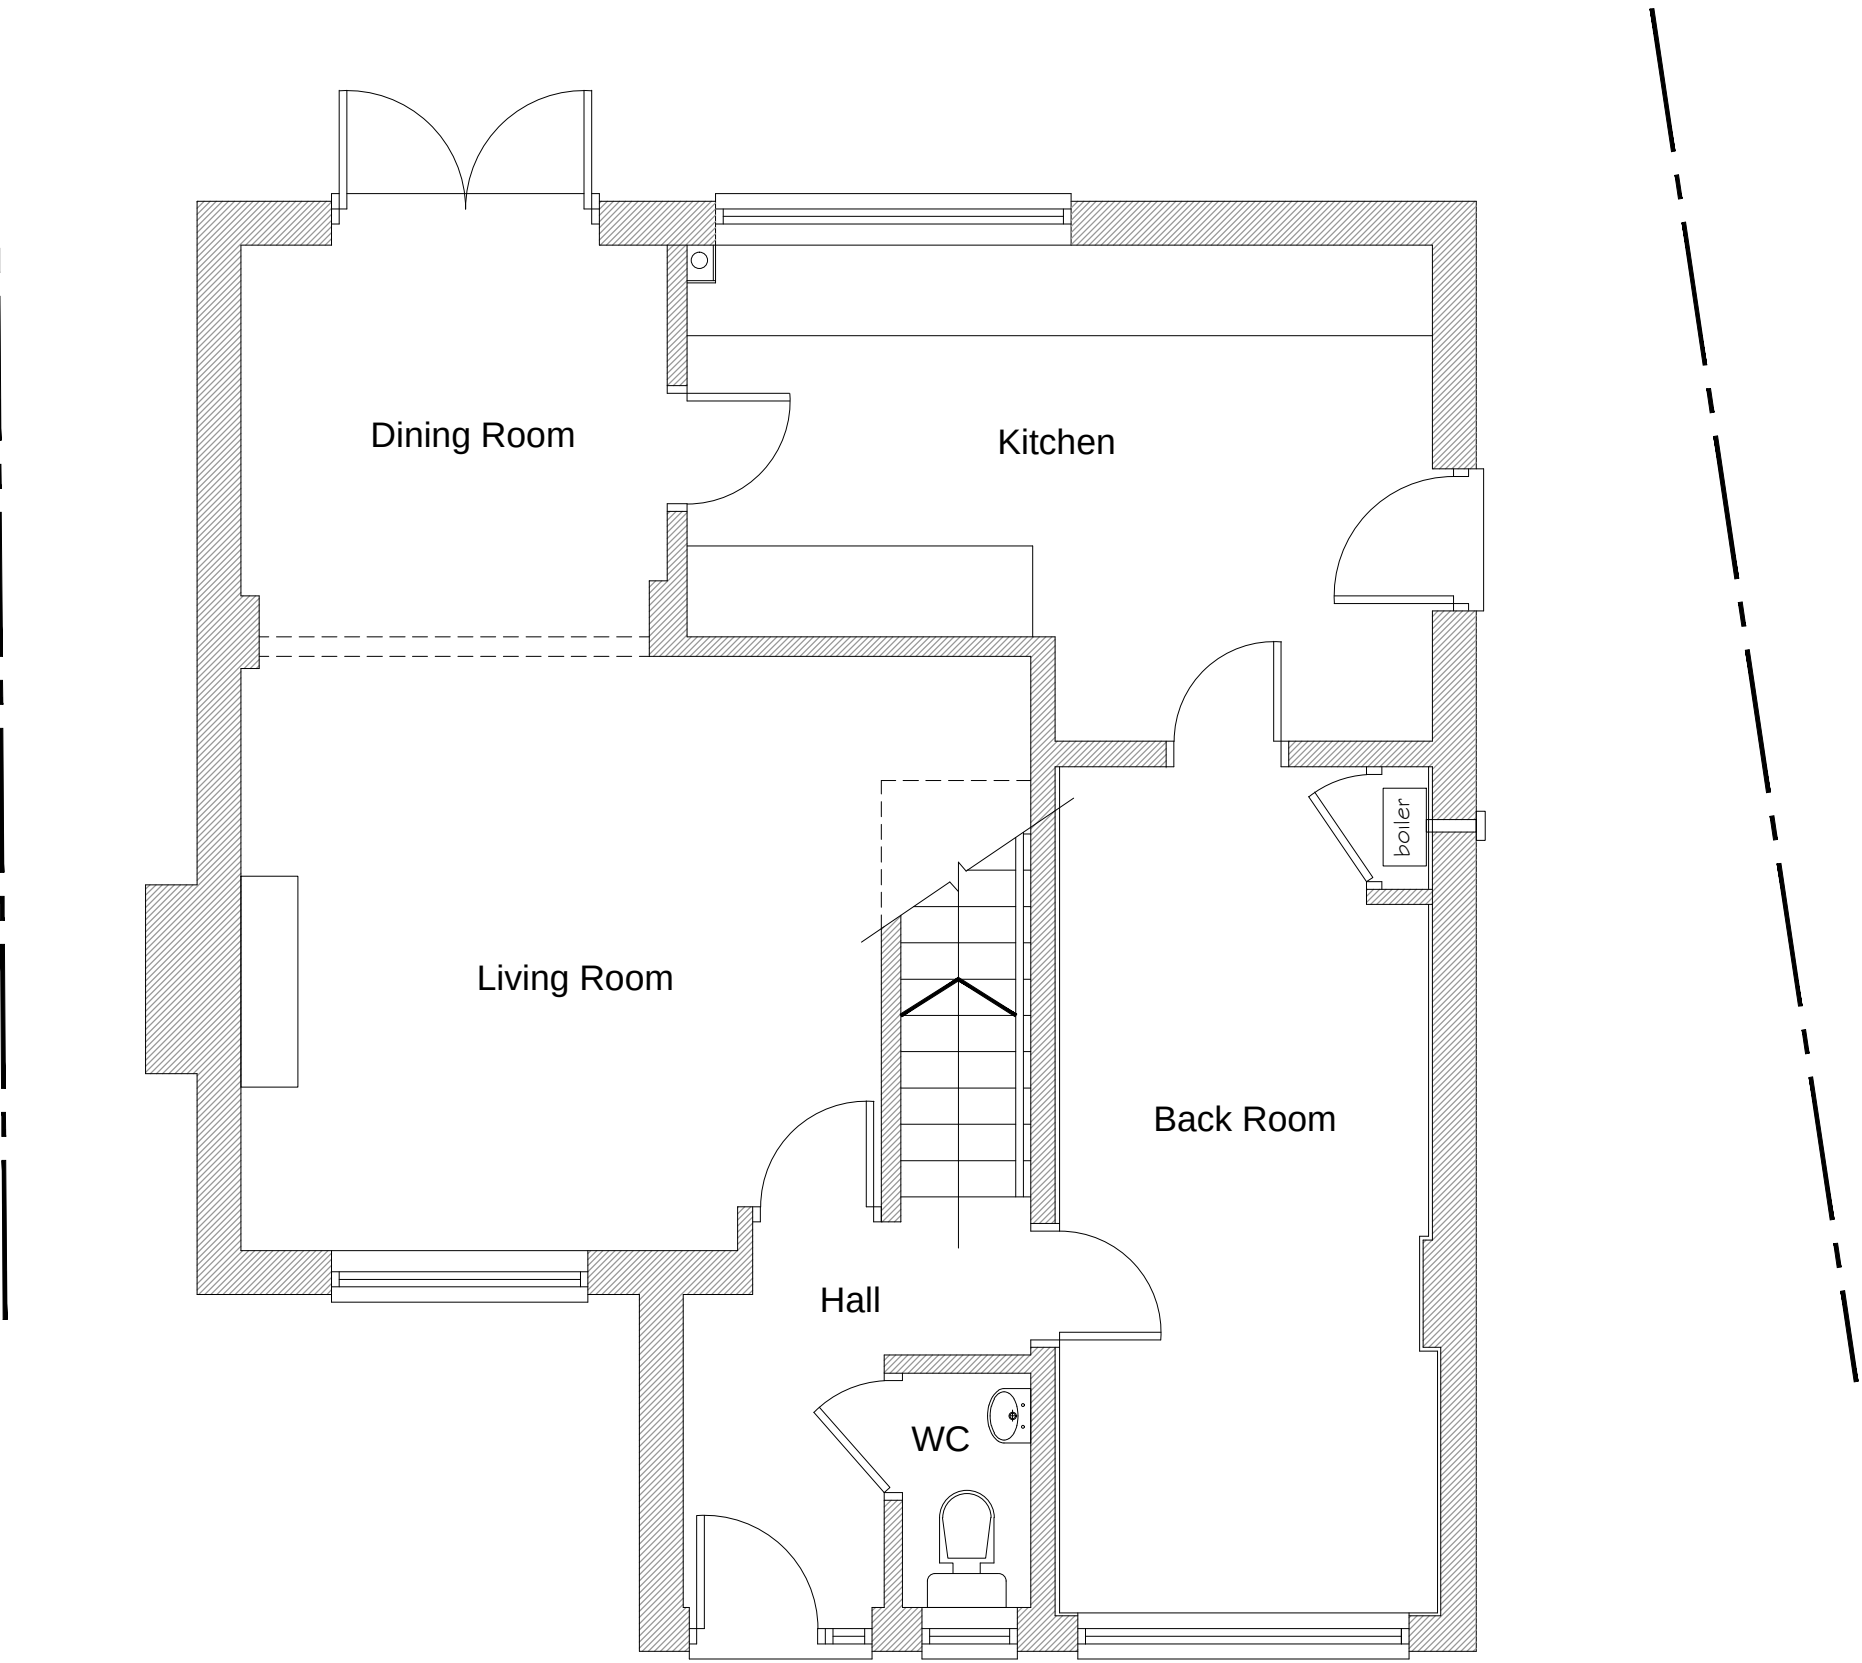


10 GREDDINGTON PARK, WREXHAM.

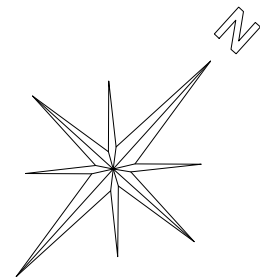


Existing Ground
Floor Plan

1:50

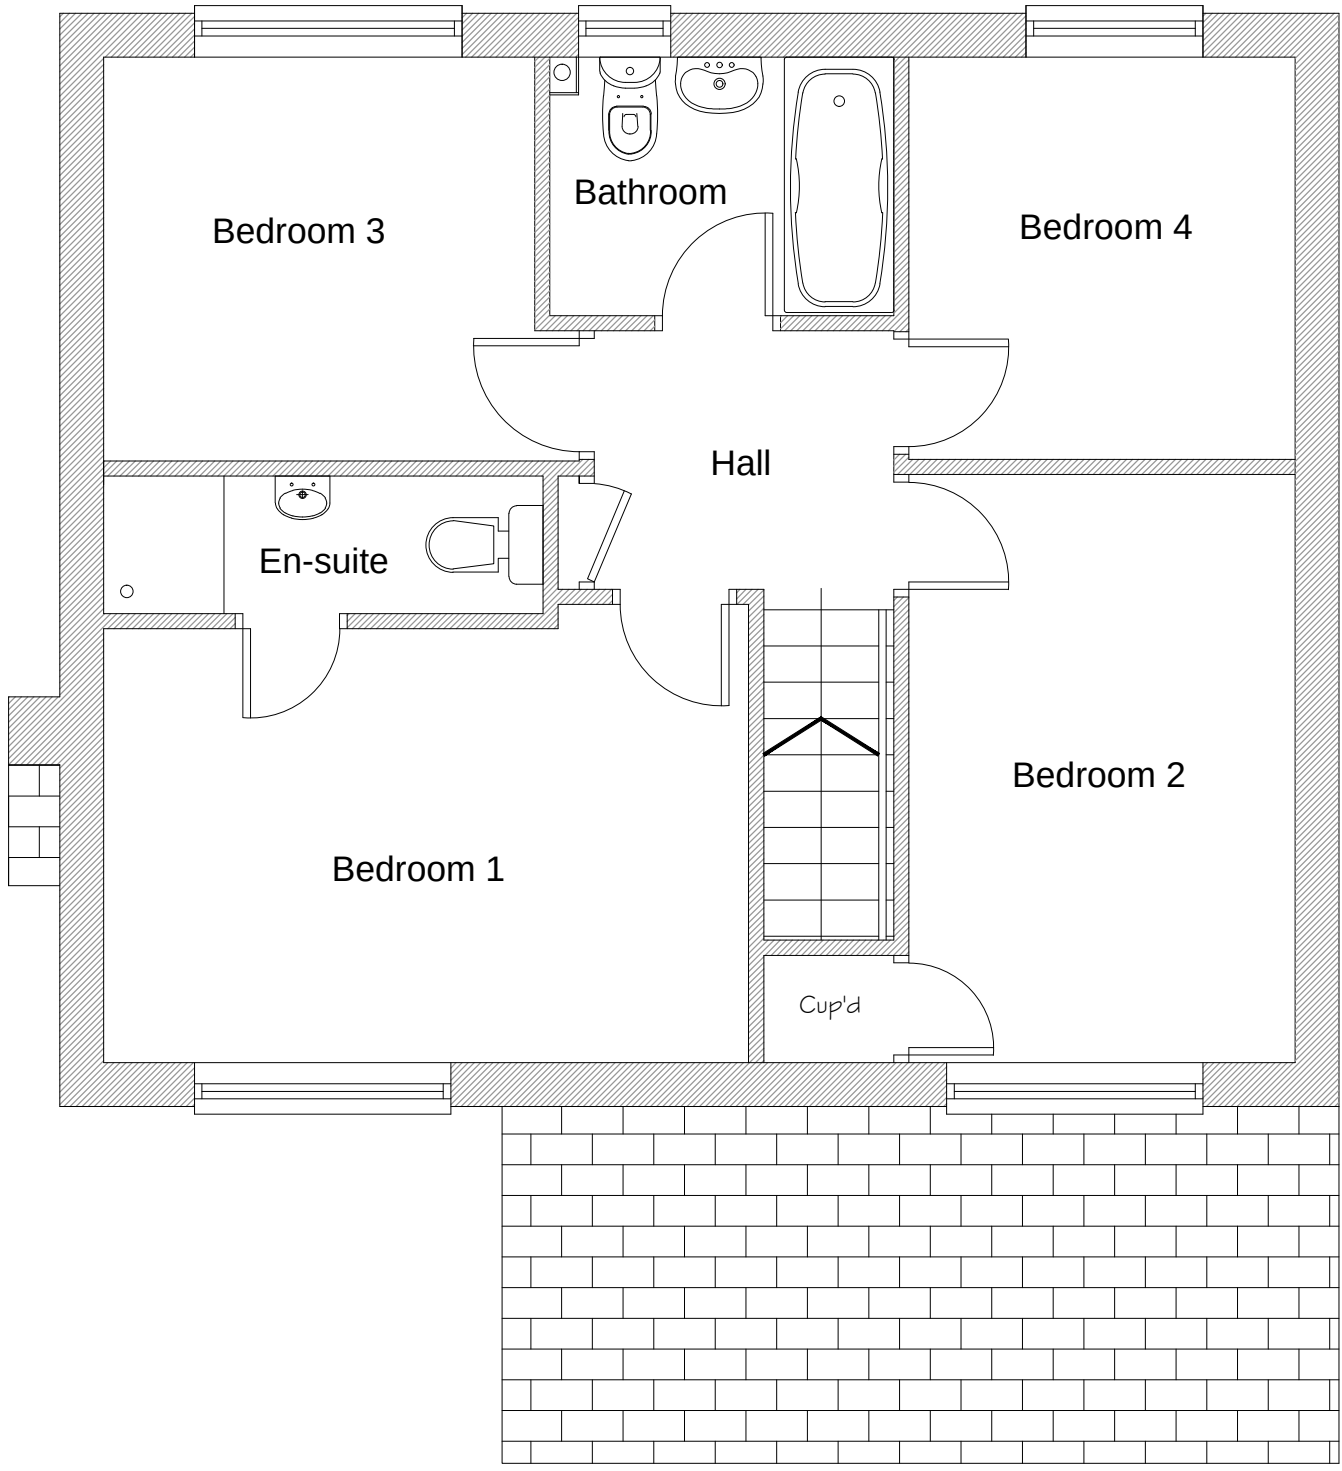


Existing First
Floor Plan

1:50

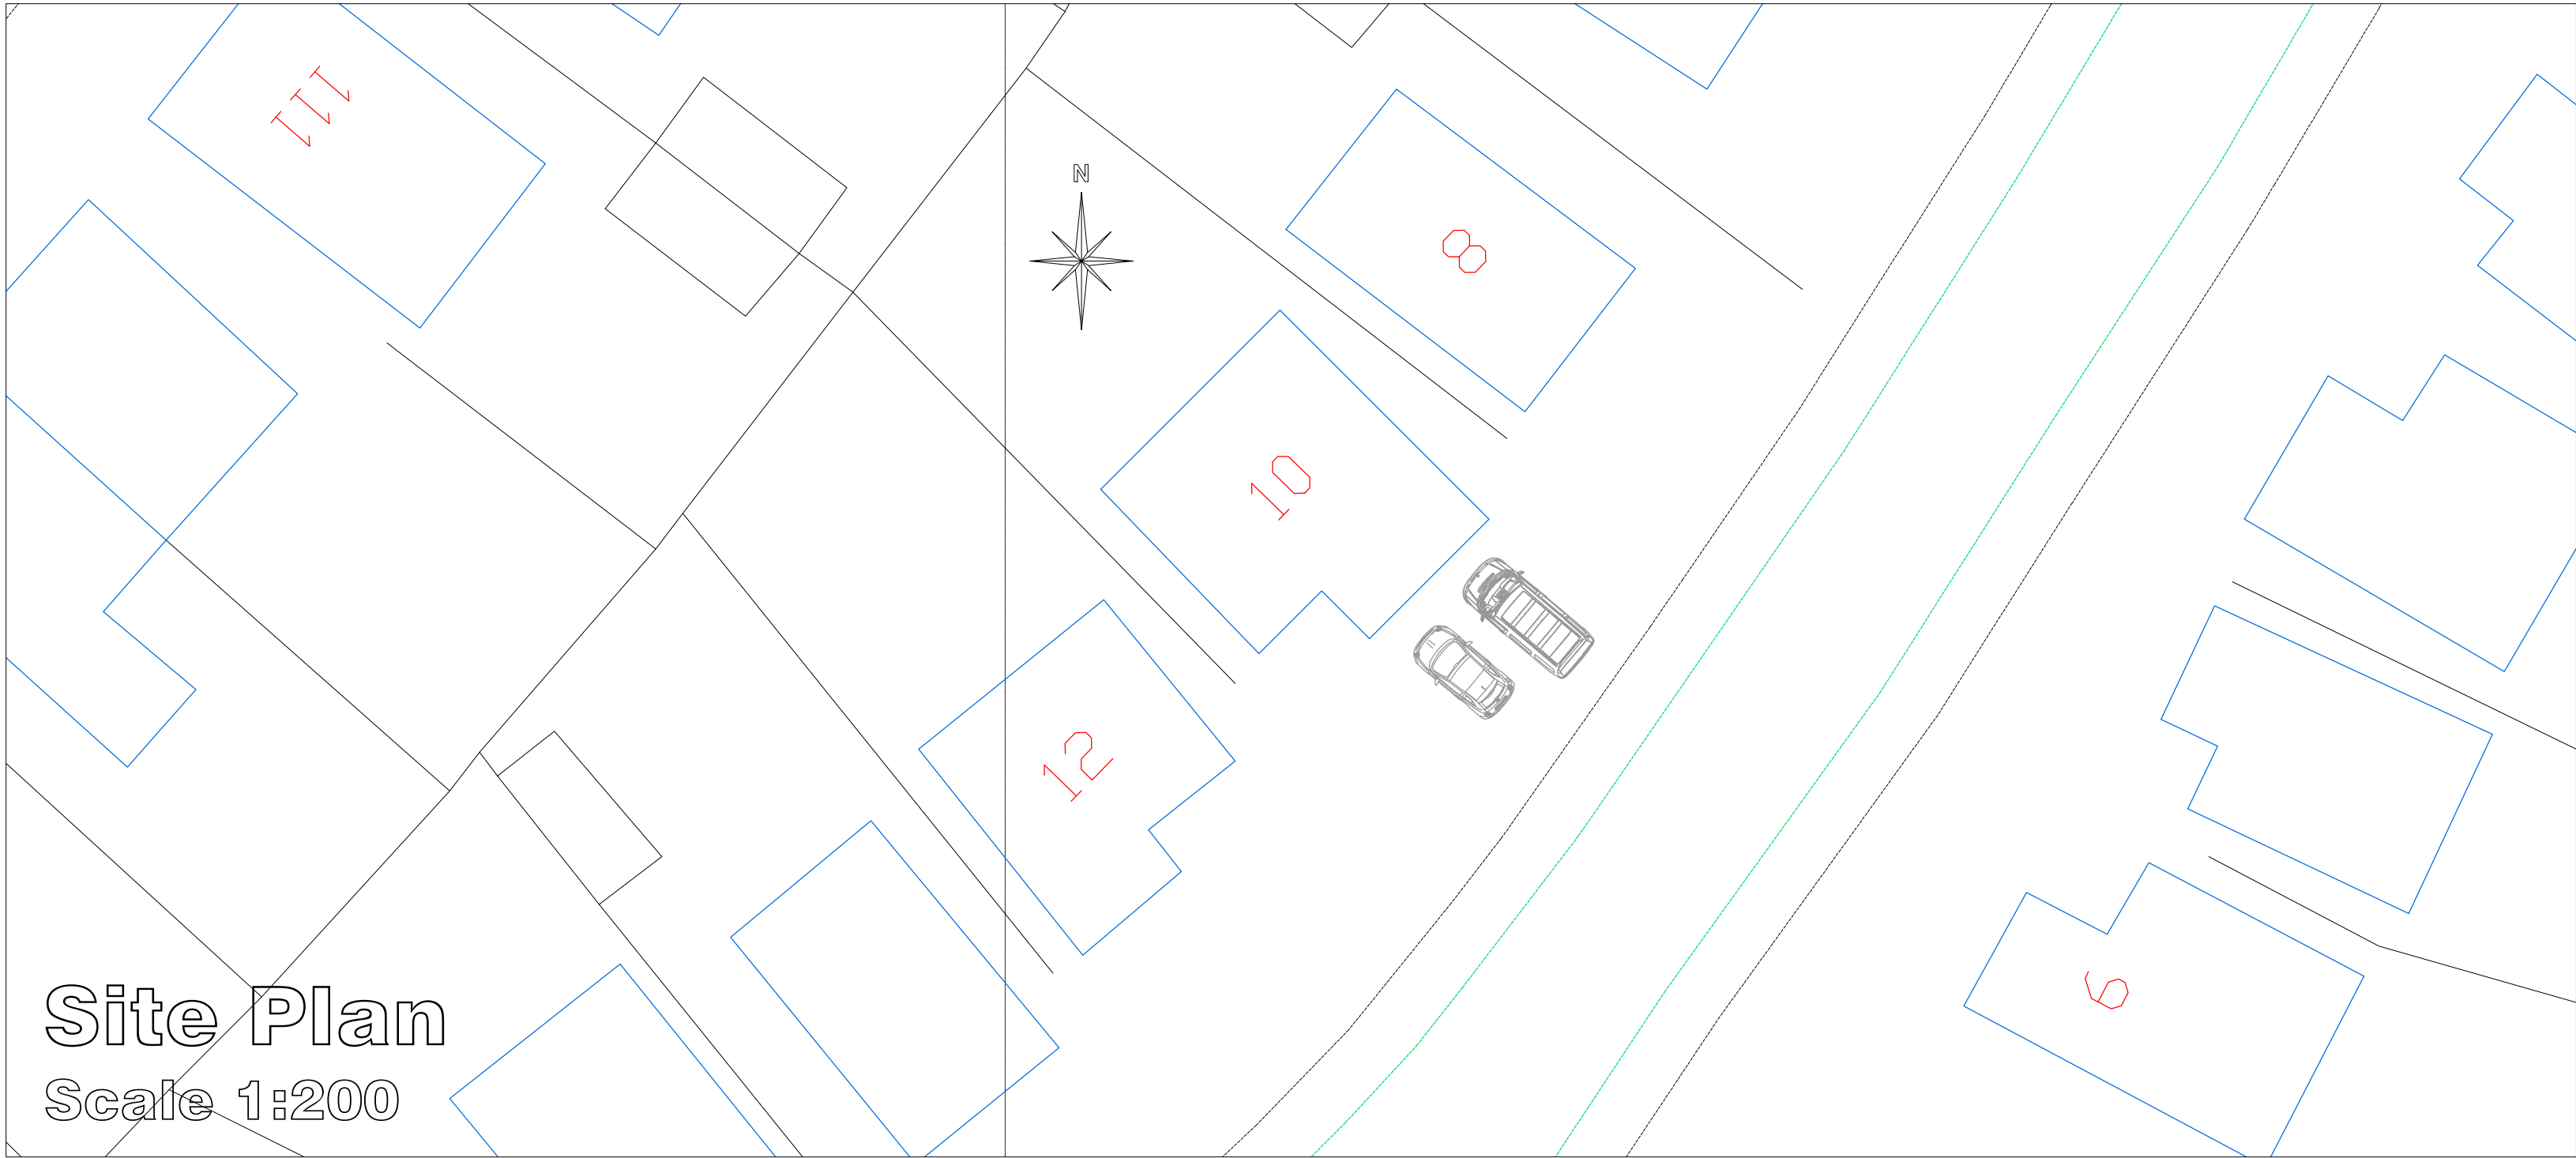

Site Plan
Scale 1:200

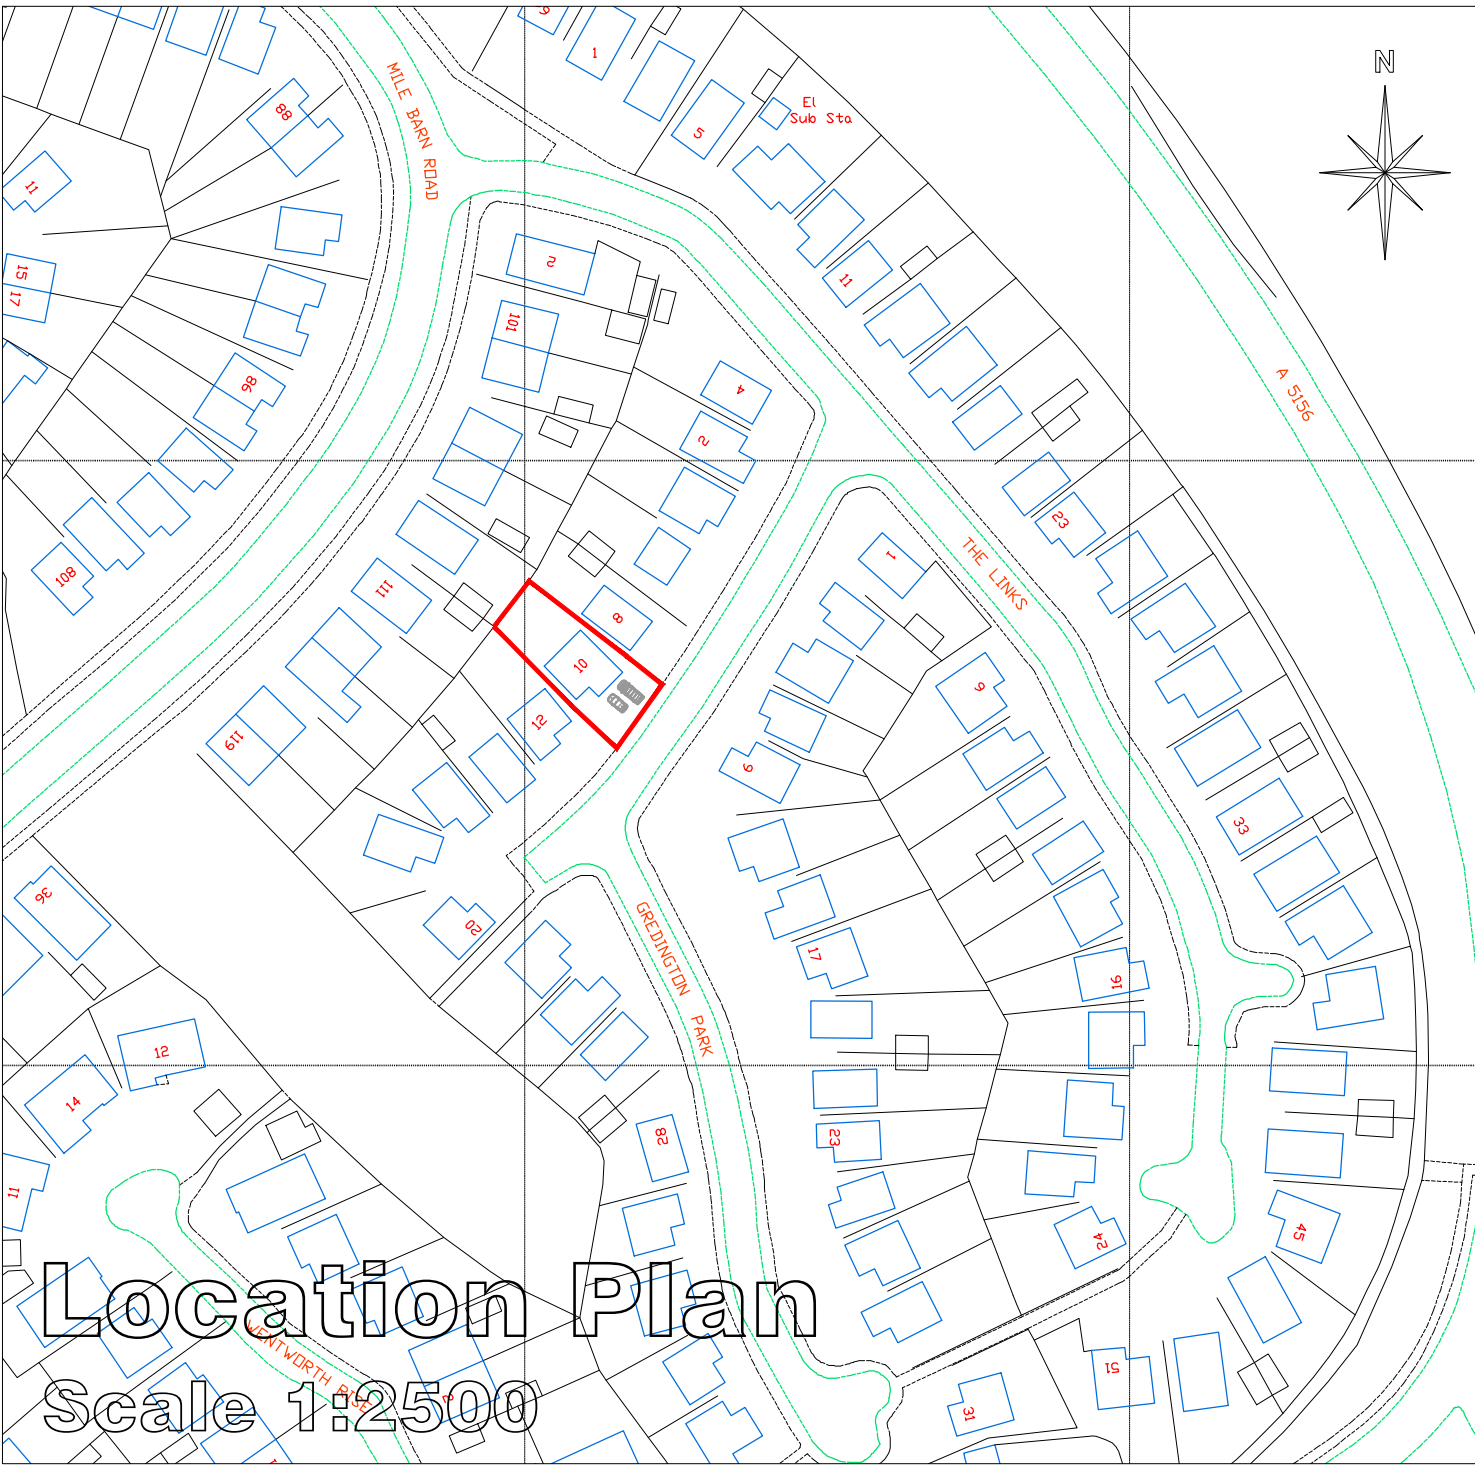

Location Plan
Scale 1:2500

 CULLIS-ARCHITECTURAL-DESIGN 25 Sunningdale Close Wrexham North Wales LL13 9QU T 01978 264376 M 07791 480768 E ajones540@btinternet.com		Client	Mr. & Mrs. James.		
		Drawing Title	Existing Plans.		
		Job Title	Proposed Alterations to 10 Greddington pARK, Wxm.		
		Date	Scale	Rev	Draw No
Sept 2020	1:50, 1:200 & 1:1250 at A1		01		