

Proposed Site Plan
Scale: 1"=20' @ A2
Approved Boundary
1:1 (20'x20' = 400 sq ft)


- A** SITE CABINS
- B** SITE PARKING
- C** MATERIALS STORAGE
- D** DELIVERY & OFF LOADING

SITE ACCESS / EGRESS POINT

Proposed ALDI Foodstore
SALES AREA: 3,337 sq ft
GROSS INT. AREA: 8,880 sq ft
GROSS EX. AREA: 1,941 sq ft
F.L. + 86.590

ENTRANCE NOT PLANNED TO BE USED DURING CONSTRUCTION PERIODS.
(NOTE: ENTRANCE "IN-ONLY IF USED DURING COURSE OF CONSTRUCTION WORKS)

STRAIGHT MILE

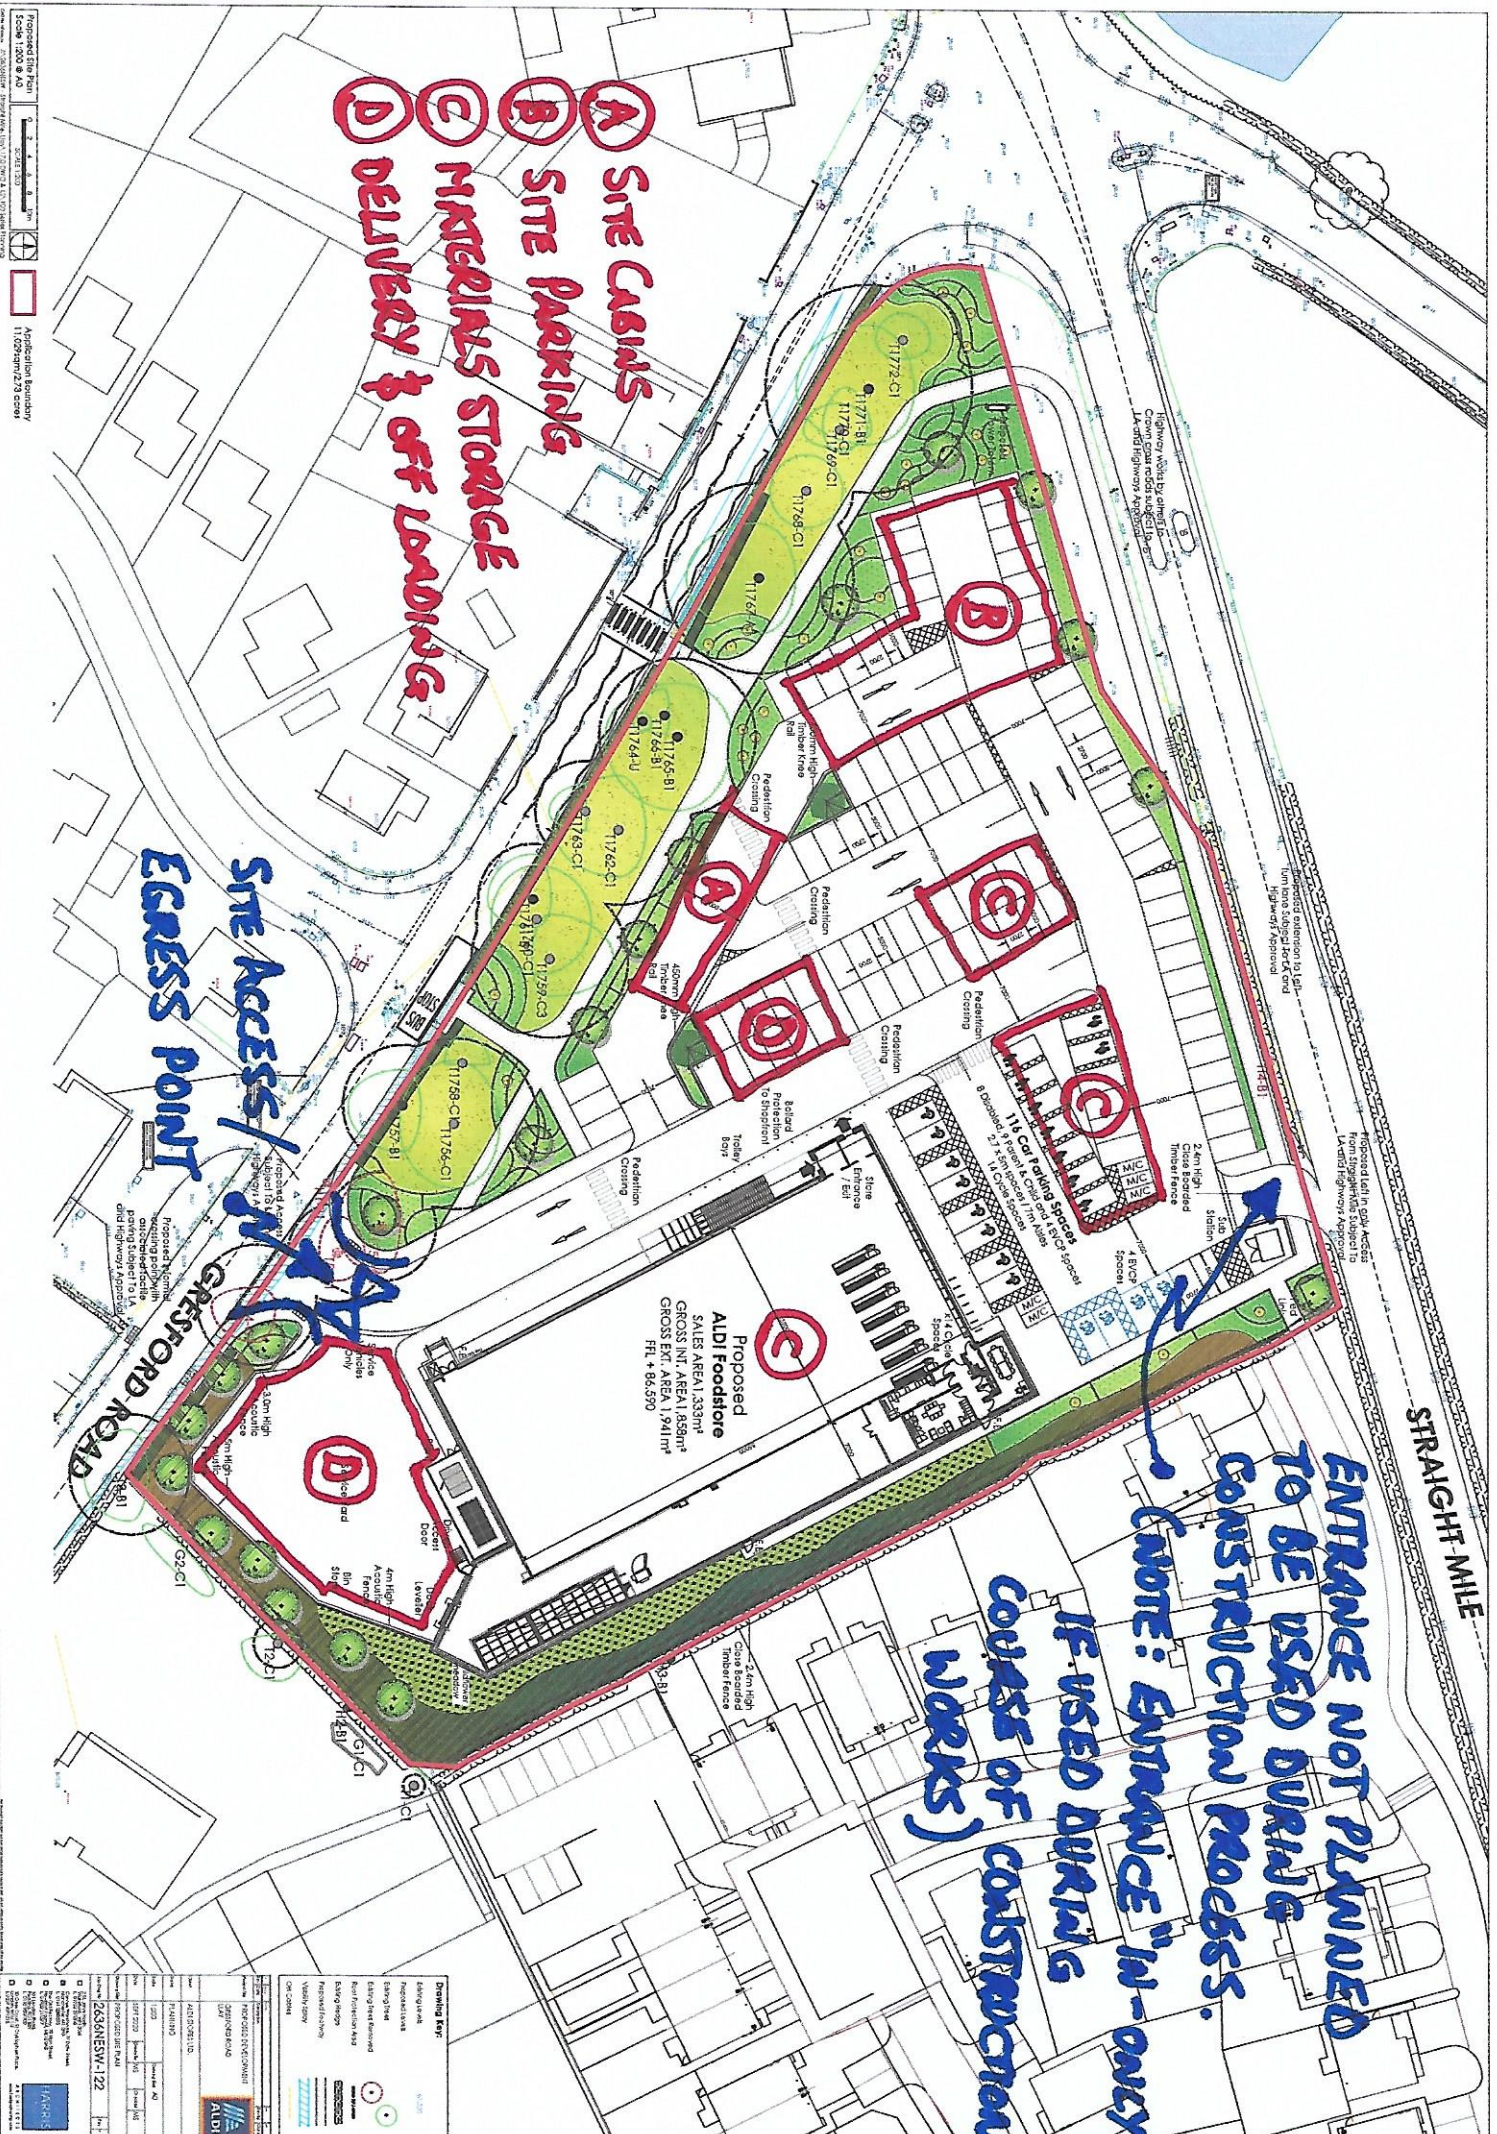

Project Information		Drawing Information	
Project Name	ALDI Foodstore	Drawing Title	Site Plan
Client	ALDI	Scale	1"=20'
Location	2636 NE HWY 122	Sheet No.	122
City	Portland, OR	Date	10/1/2020
County	Clatsop	Author	JLH
State	OR	Checker	JLH
Country	USA	Engineer	JLH
Project No.	2636NEHWY-122	Project Manager	JLH
Client No.	ALDI	Client Representative	JLH
Project Status	Final	Project Description	ALDI Foodstore
Project Phase	Final	Project Location	2636 NE HWY 122
Project Type	Foodstore	Project Size	3,337 sq ft
Project Value	\$1,000,000	Project Start Date	10/1/2020
Project End Date	12/31/2020	Project Completion Date	12/31/2020
Project Owner	ALDI	Project Architect	JLH
Project Engineer	JLH	Project Designer	JLH
Project Draftsman	JLH	Project Checker	JLH
Project Approver	JLH	Project Signer	JLH