


Road

Road

Road

Road

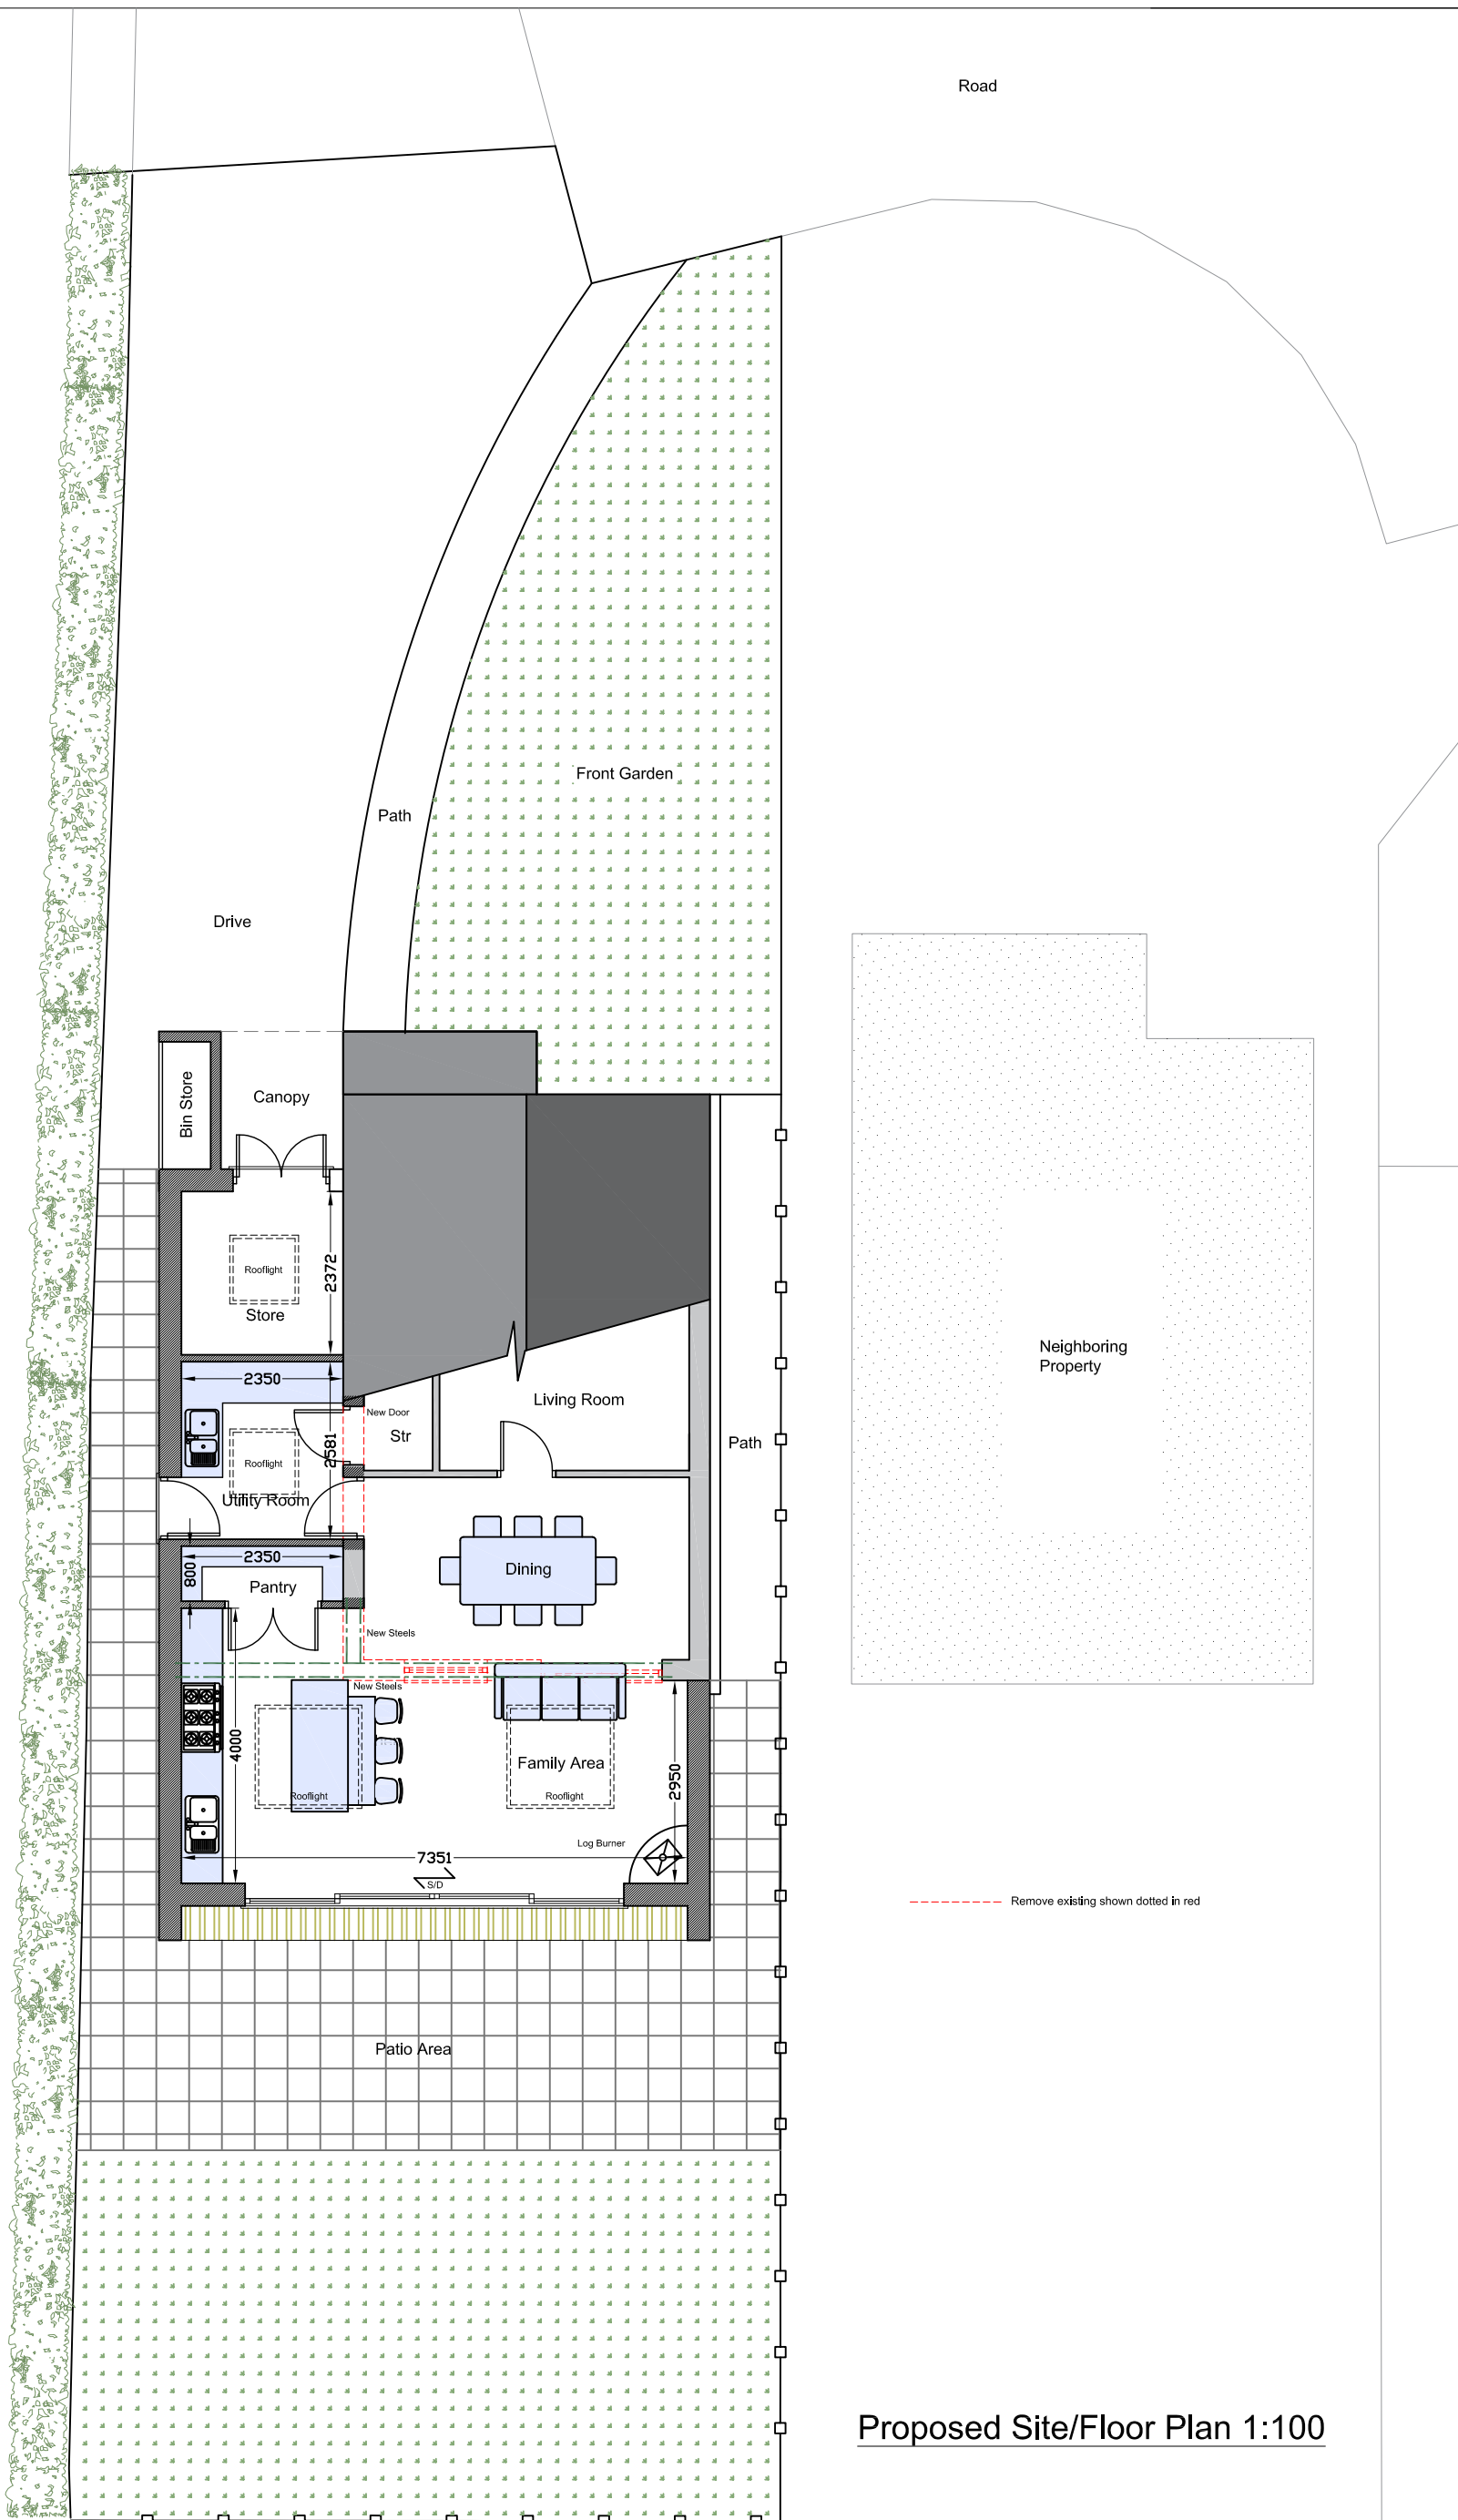

Proposed Site/Floor Plan 1:100



Project Proposed Extension and Internal Alterations
- Planning Drawings
Address 22 Hawkstone Way, The Fairways, Holt Road, Wrexham, LL13 9GP
Client Mr & Mrs Owen
Scale Scale 1:100 @A3
Drawing:- Ty/939/PL01

Landline - 01824 702444
Mobile - 07833340997
www.tyarchitecture.co.uk
info@tyarchitecture.co.uk

Ty Architecture Cyf
15A Clwyd Street
Ruthin
Denbighshire
LL15 1HF