


EXISTING SITE PLAN

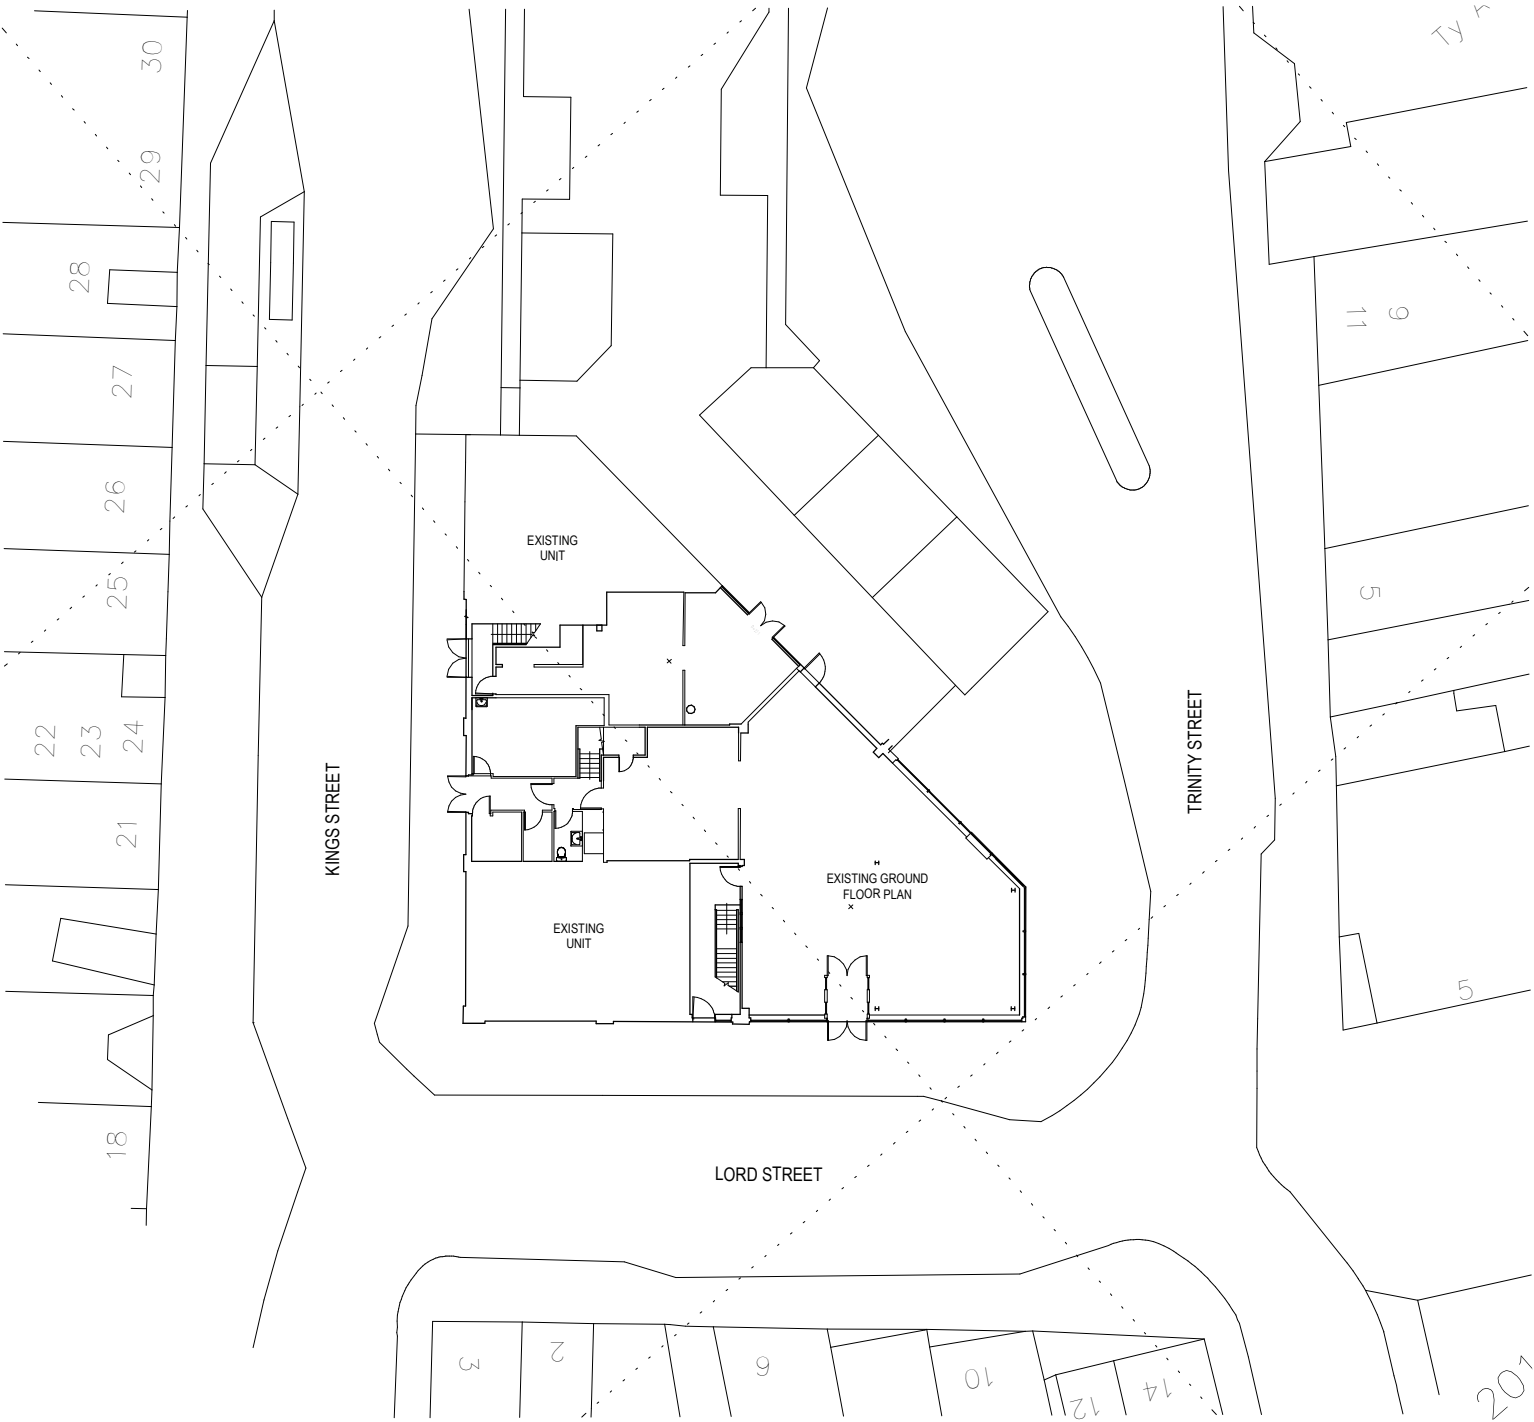

Drawn By: JB
Checked By: AC

REV NO	REVISION DESCRIPTION	DATE	BY
001	Final Issue	31/07/20	AC

Project: LORD STREET, WREXHAM LL11 1LG
Dwg Title: Existing - Site Plans

Inspector No.	Inspector	Volume	Level	Type	Pub.	Number	Stage	Revision
194270	IDL	01	ZZ	DR	A	E2001	P01	

Scale: 1 : 200
@ A1
Date: 31/07/20