




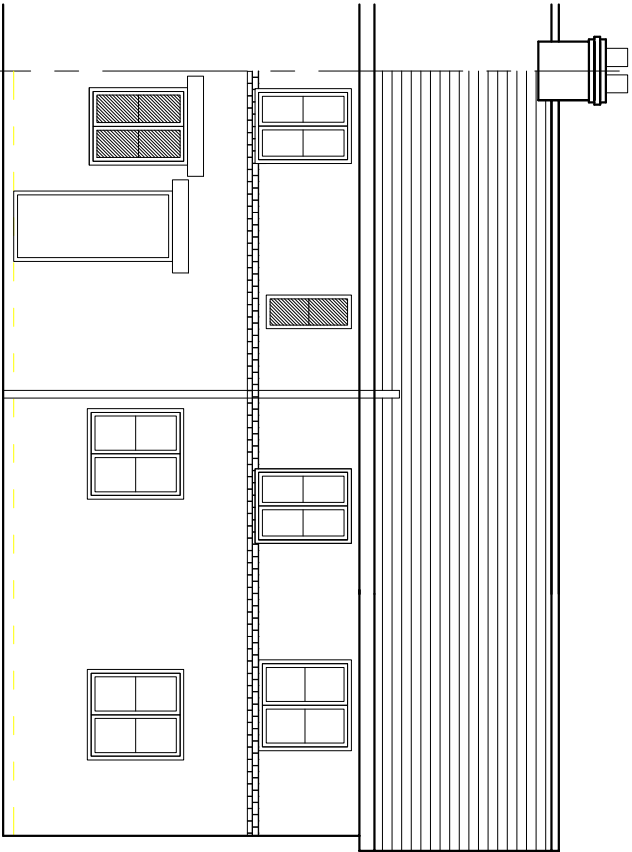


Proposed Rear Elevation

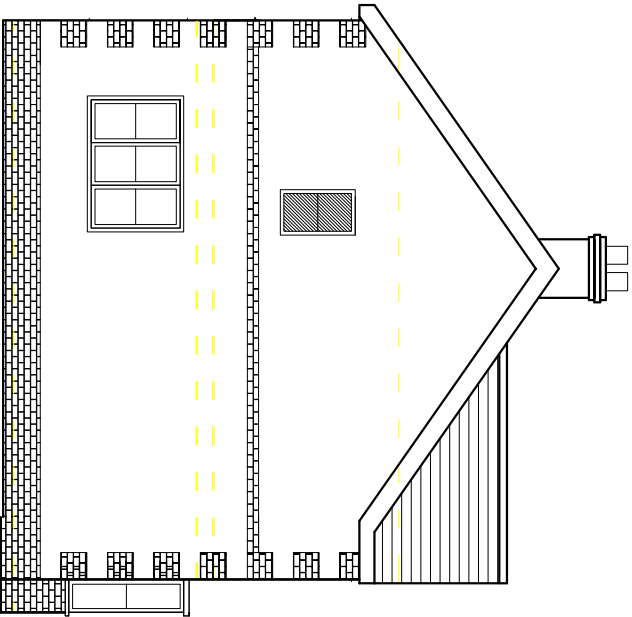


Proposed Side Elevation

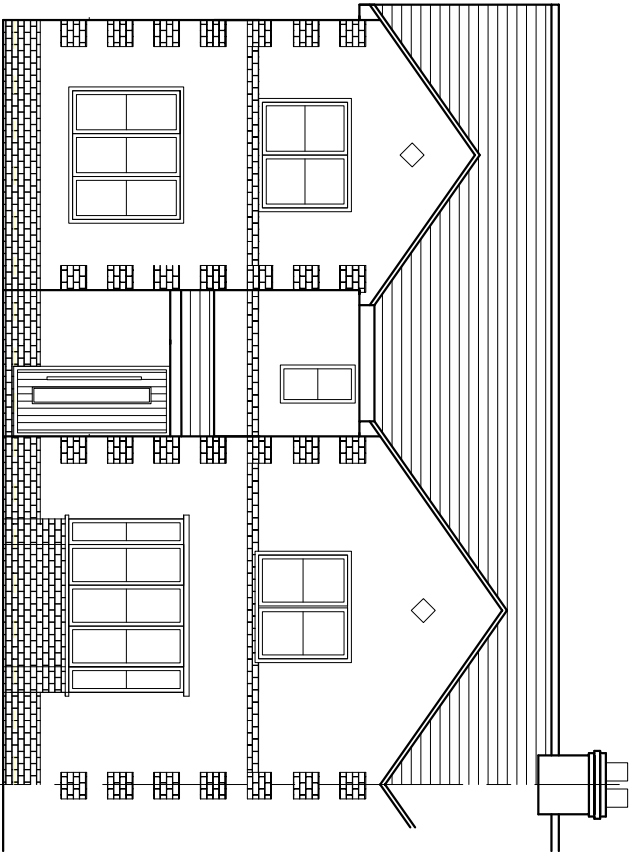


Proposed Front Elevation

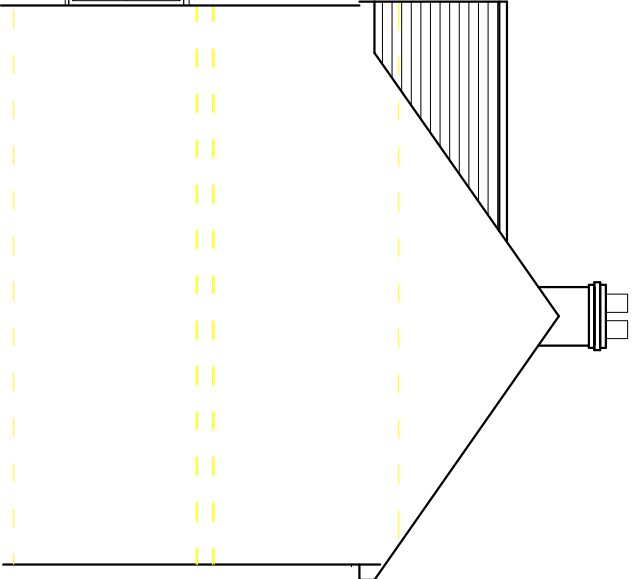


Proposed Side Elevation

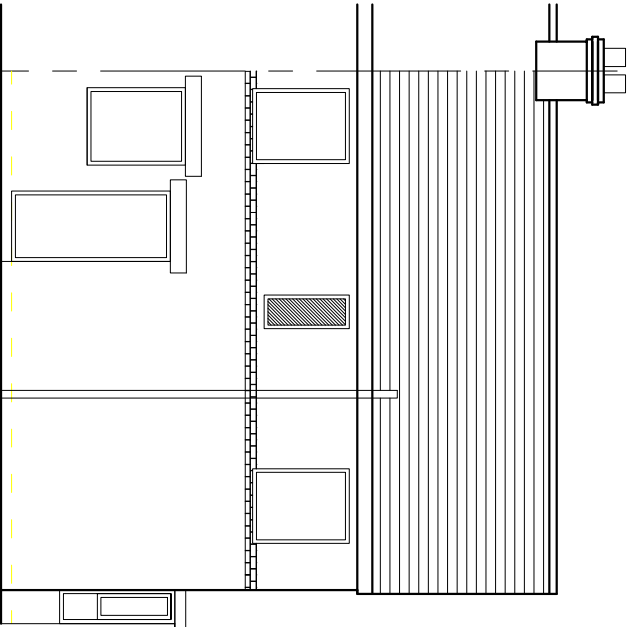


Existing Rear Elevation

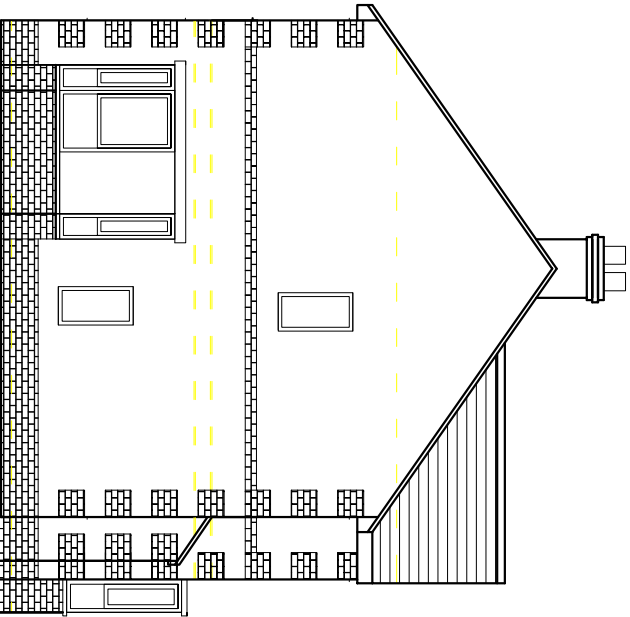


Existing Side Elevation

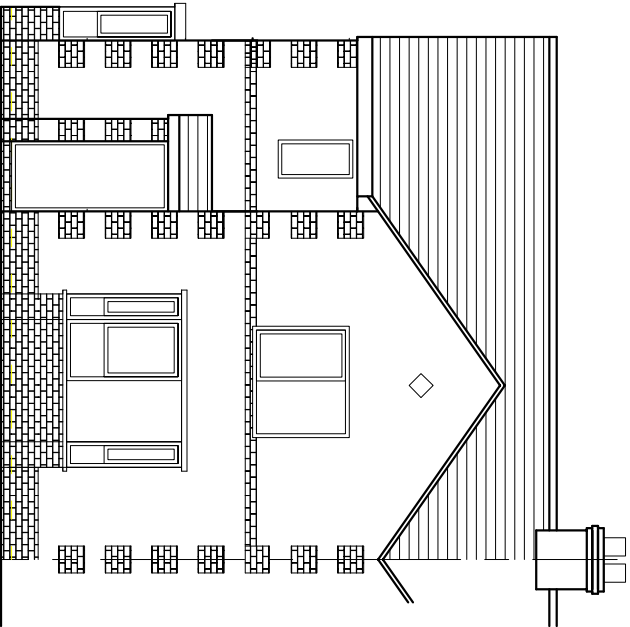

Existing Front Elevation

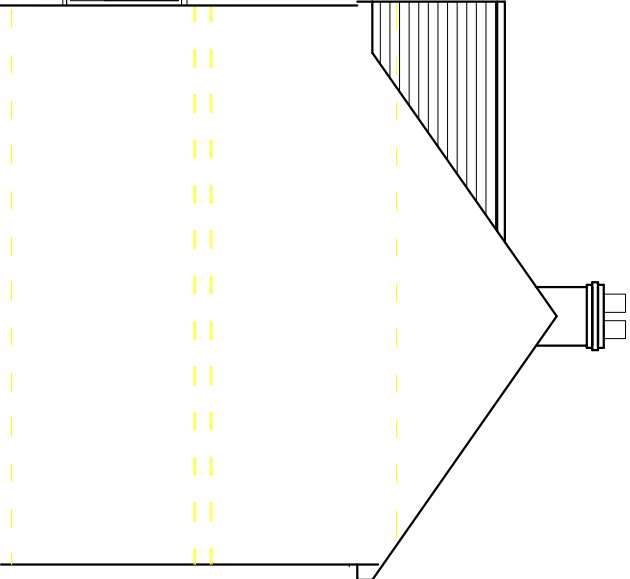

Existing Side Elevation

 

DRAW No.: DWG 7 REV A – ELEVATIONS – 39 GLAN	
GARTH.DWG	
Builders are to work to dimensions only. If setting out points or dimensions are required, call the number below rather than scaling off the drawing.	
DRAWING IS ACCURATE TO THE SCALE BELOW	Ch DESIGN
SCALE: 1 : 100 @ A3	Athenia – The Green – Northop – Mold
DATE: March 2021	CH7 6BD.
L.A. Wrexham	07871 002925 OR 01352 840 264
DRAWN BY: Clair Hughes	PLAN AHEAD, before starting any section of work or ordering materials check for discrepancies or lack of information.
CHK'D BY:	Please ask for help.
© Copyright Chdesign	