


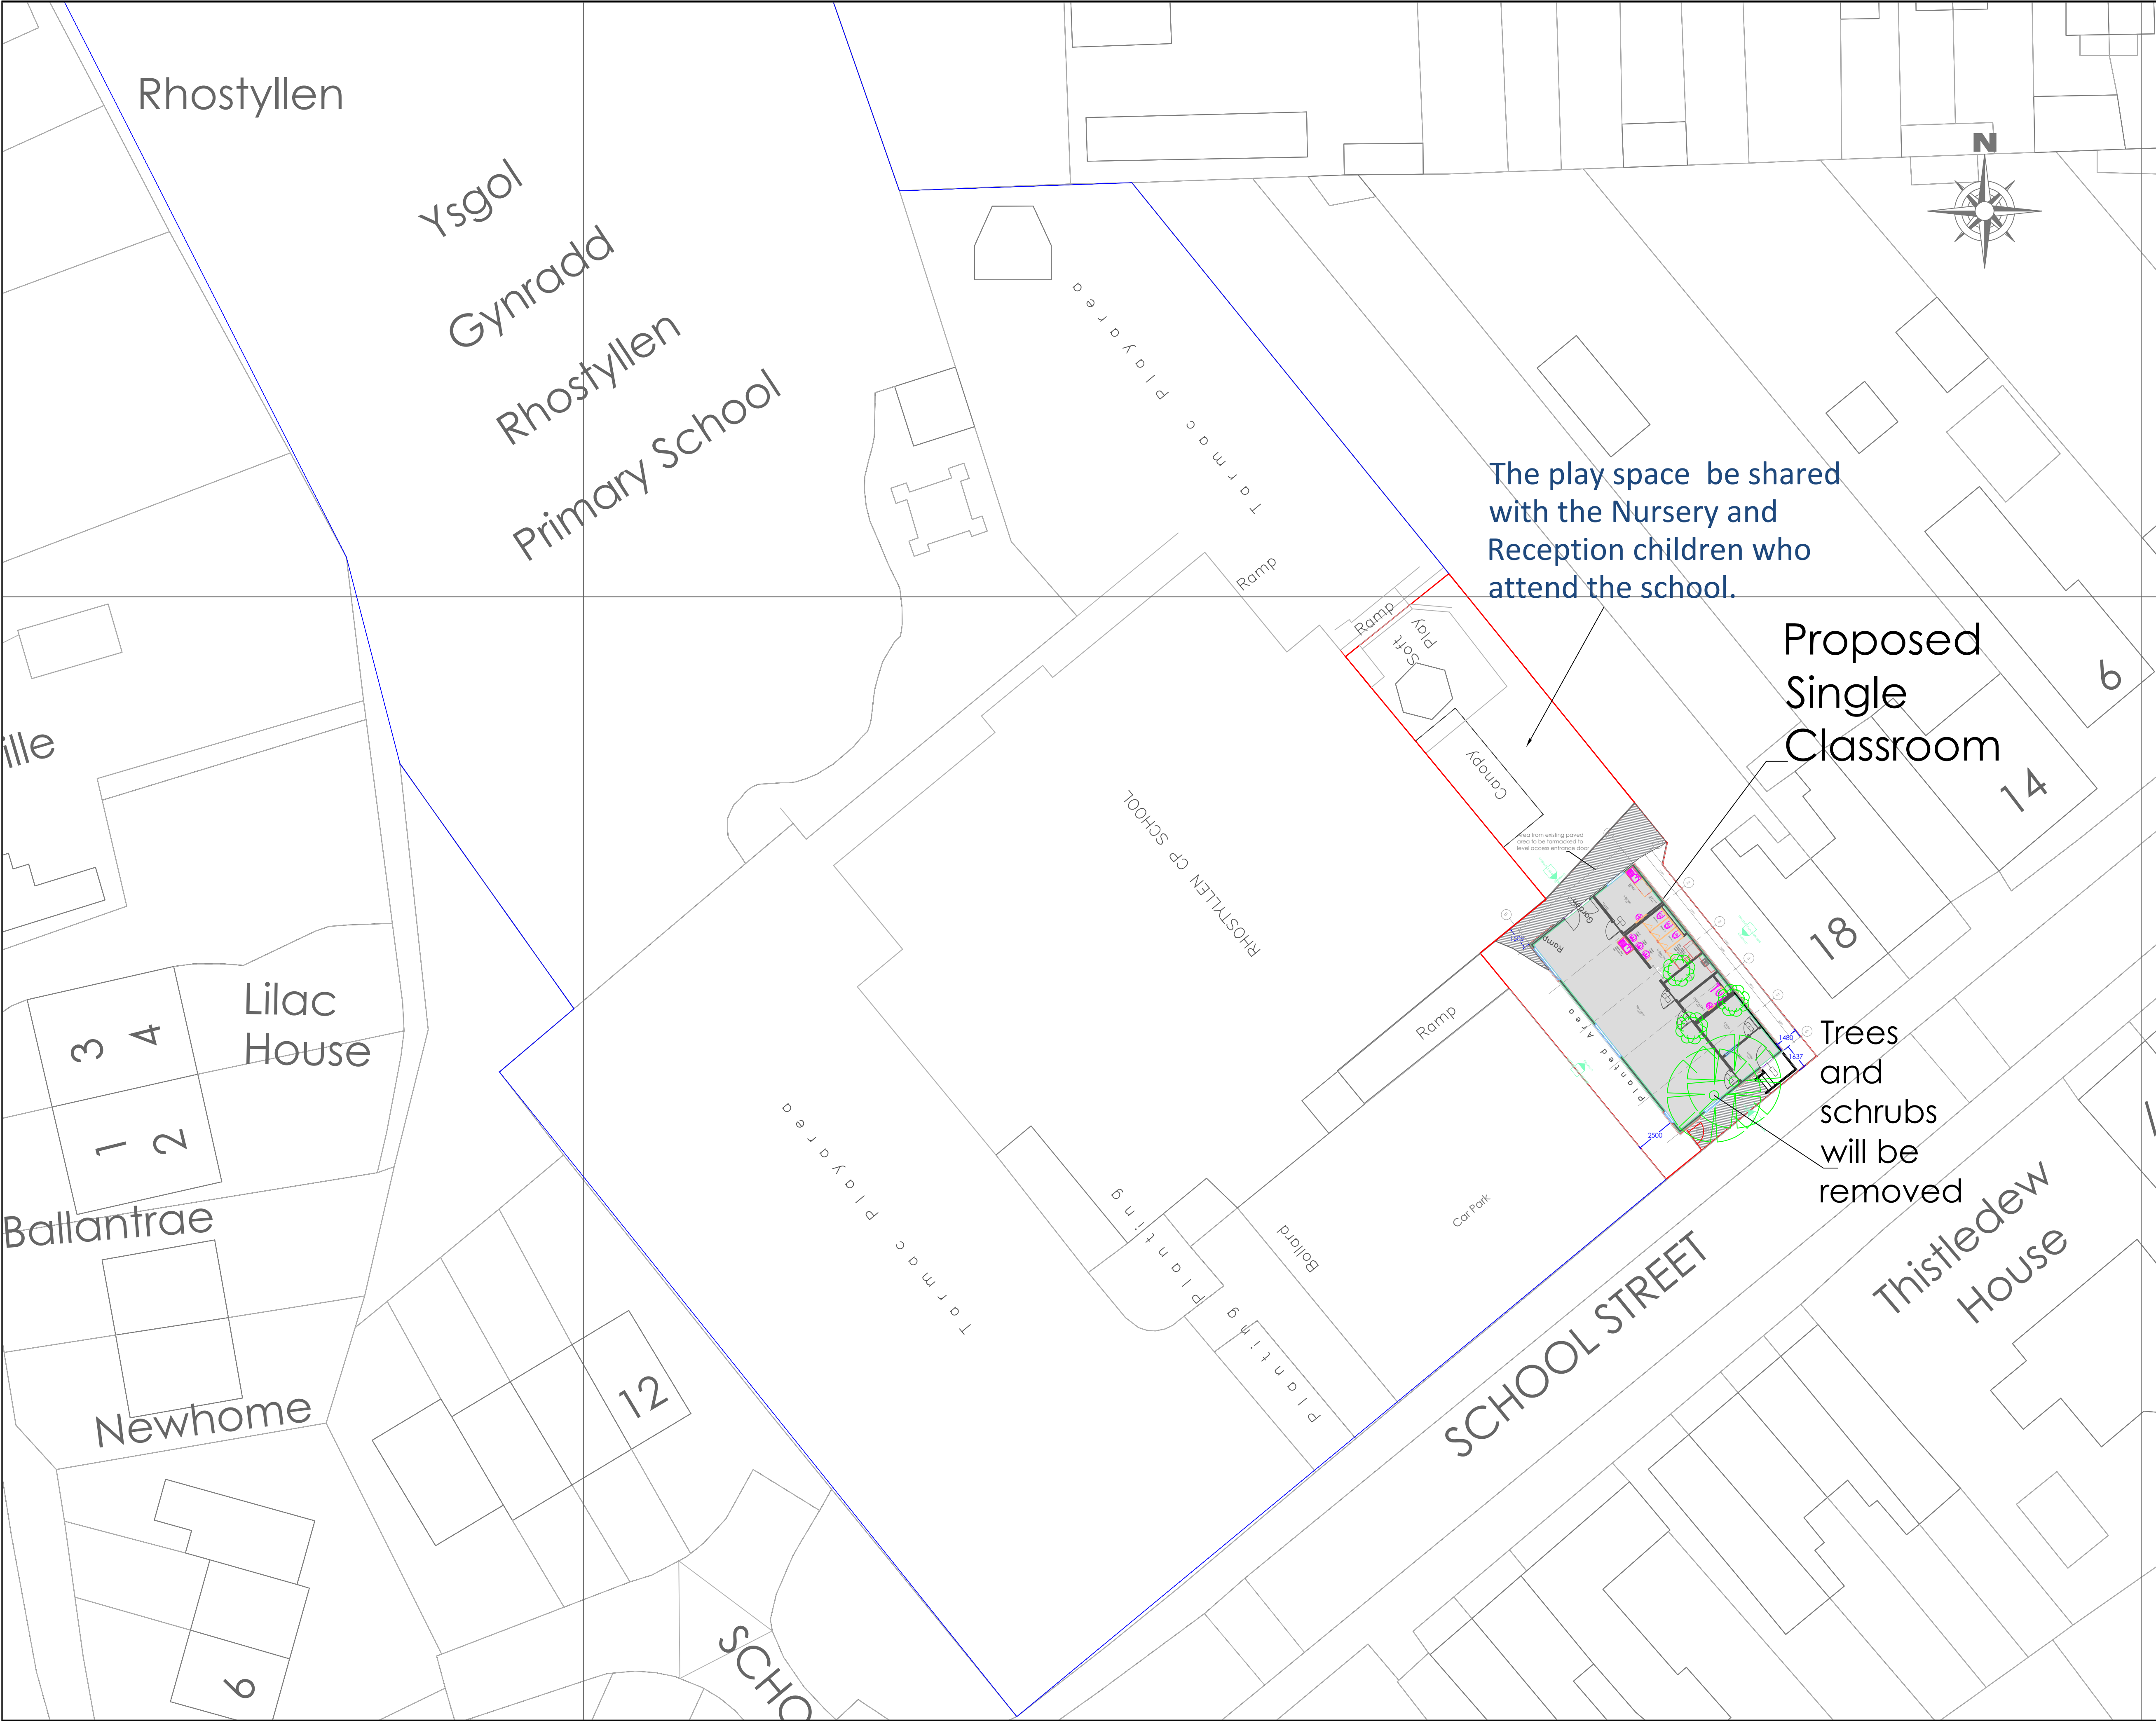



elite
systems

Bedford St. Westgate
Cleckheaton BD19 5EA

Tel. 01274 873232 Fax. 01274 877779

email: info@elitesystems.co.uk
www.elitesystems.co.uk

the possibilities are endless.....

Rev	Description	Date

Building Specification:

PROJECT

Rhostyllen Single Classroom

TITLE

Proposed Site Plan

CLIENT

Wrexham BC

DRAWN BY RC	CHECKED BY JG	DATE 19/01/2021
----------------	------------------	--------------------

SCALE (@ A1) 1:200	PROJECT NUMBER 2003 05
-----------------------	---------------------------

DRAWING NUMBER 2003 05-ELT-00-00-DR-1001	REV
STATUS: I	
A=Approval P=Production T=Tender I=Information	